RECEIVED
APR - 9 2003

APPENDIX VII

Mapping

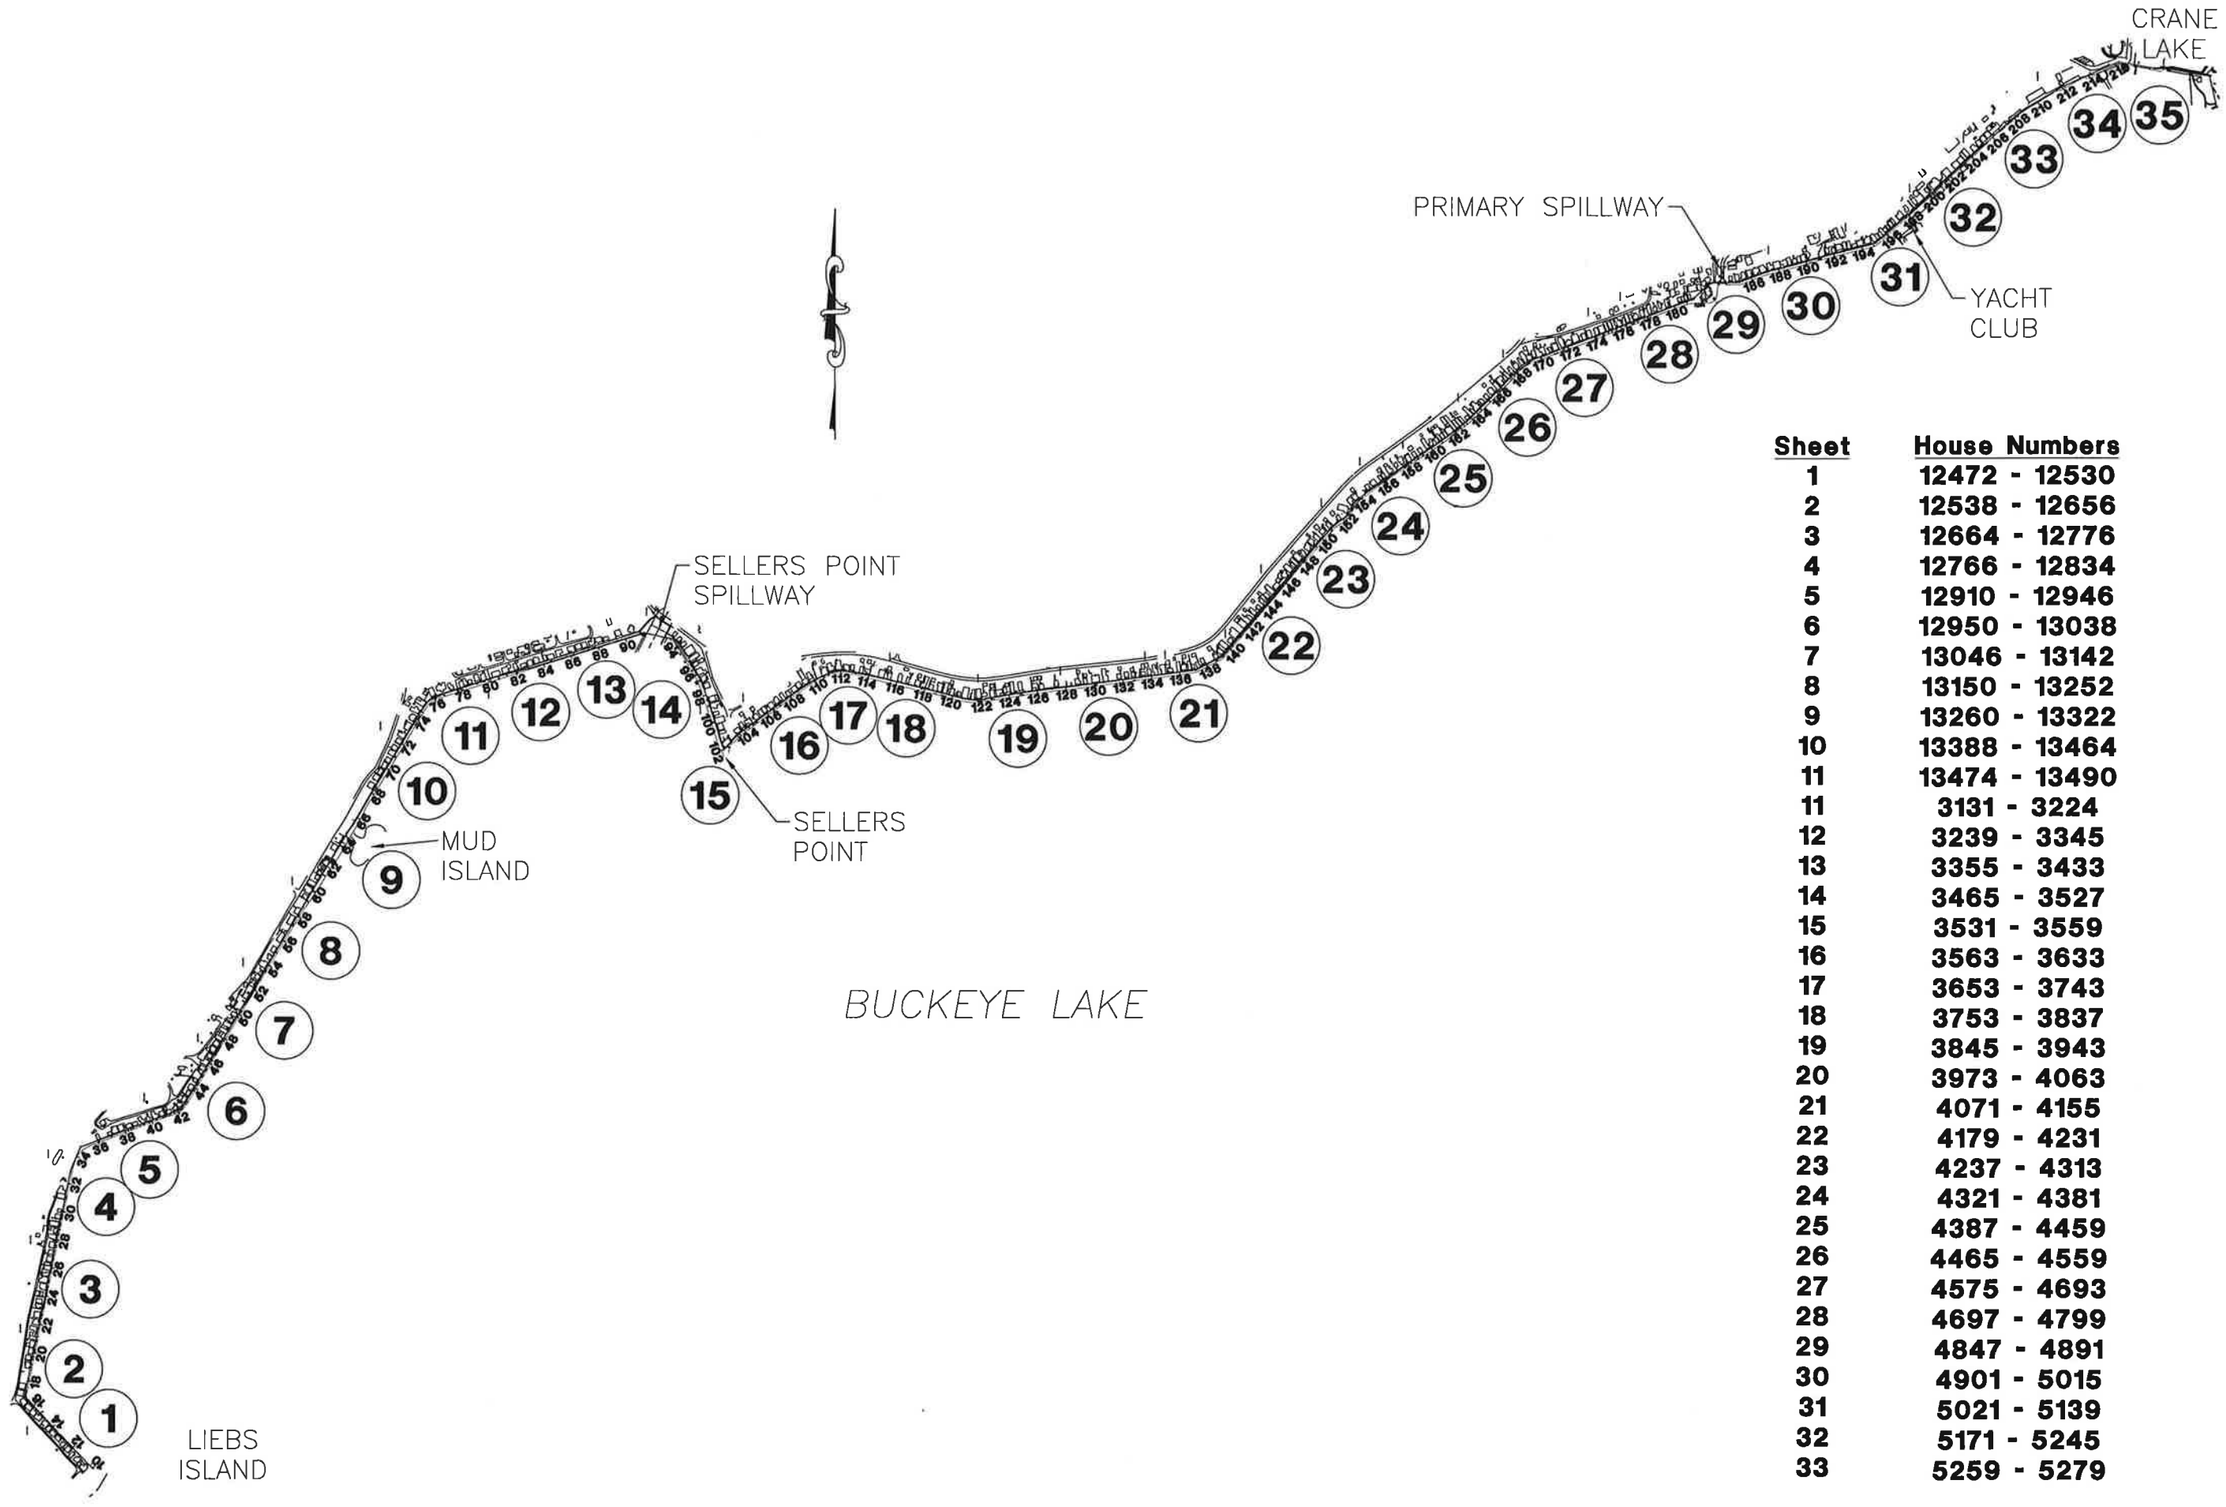

Sheet	House Numbers
1	12472 - 12530
2	12538 - 12656
3	12664 - 12776
4	12766 - 12834
5	12910 - 12946
6	12950 - 13038
7	13046 - 13142
8	13150 - 13252
9	13260 - 13322
10	13388 - 13464
11	13474 - 13490
11	3131 - 3224
12	3239 - 3345
13	3355 - 3433
14	3465 - 3527
15	3531 - 3559
16	3563 - 3633
17	3653 - 3743
18	3753 - 3837
19	3845 - 3943
20	3973 - 4063
21	4071 - 4155
22	4179 - 4231
23	4237 - 4313
24	4321 - 4381
25	4387 - 4459
26	4465 - 4559
27	4575 - 4693
28	4697 - 4799
29	4847 - 4891
30	4901 - 5015
31	5021 - 5139
32	5171 - 5245
33	5259 - 5279

DLZ
Engineers • Architects • Scientists
Planners • Surveyors
DLZ Ohio, Inc.
6121 Huntley Road • Columbus, Ohio 43229-1003
Phone (614)888-0040 • Fax (614)848-6712
www.dlzcorp.com

ENGINEERING
Ohio Department of Natural Resources

BUCKEYE LAKE STATE PARK
DAM IMPROVEMENTS
FAIRFIELD & LICKING COUNTIES, OHIO

DESIGNED BY:	
DRAWN BY:	
CHECKED BY:	
APPROVED BY:	
	ONR 736 730-93-006
SCALE:	
DATE:	AUGUST 8, 2002
REVISED:	

INDEX

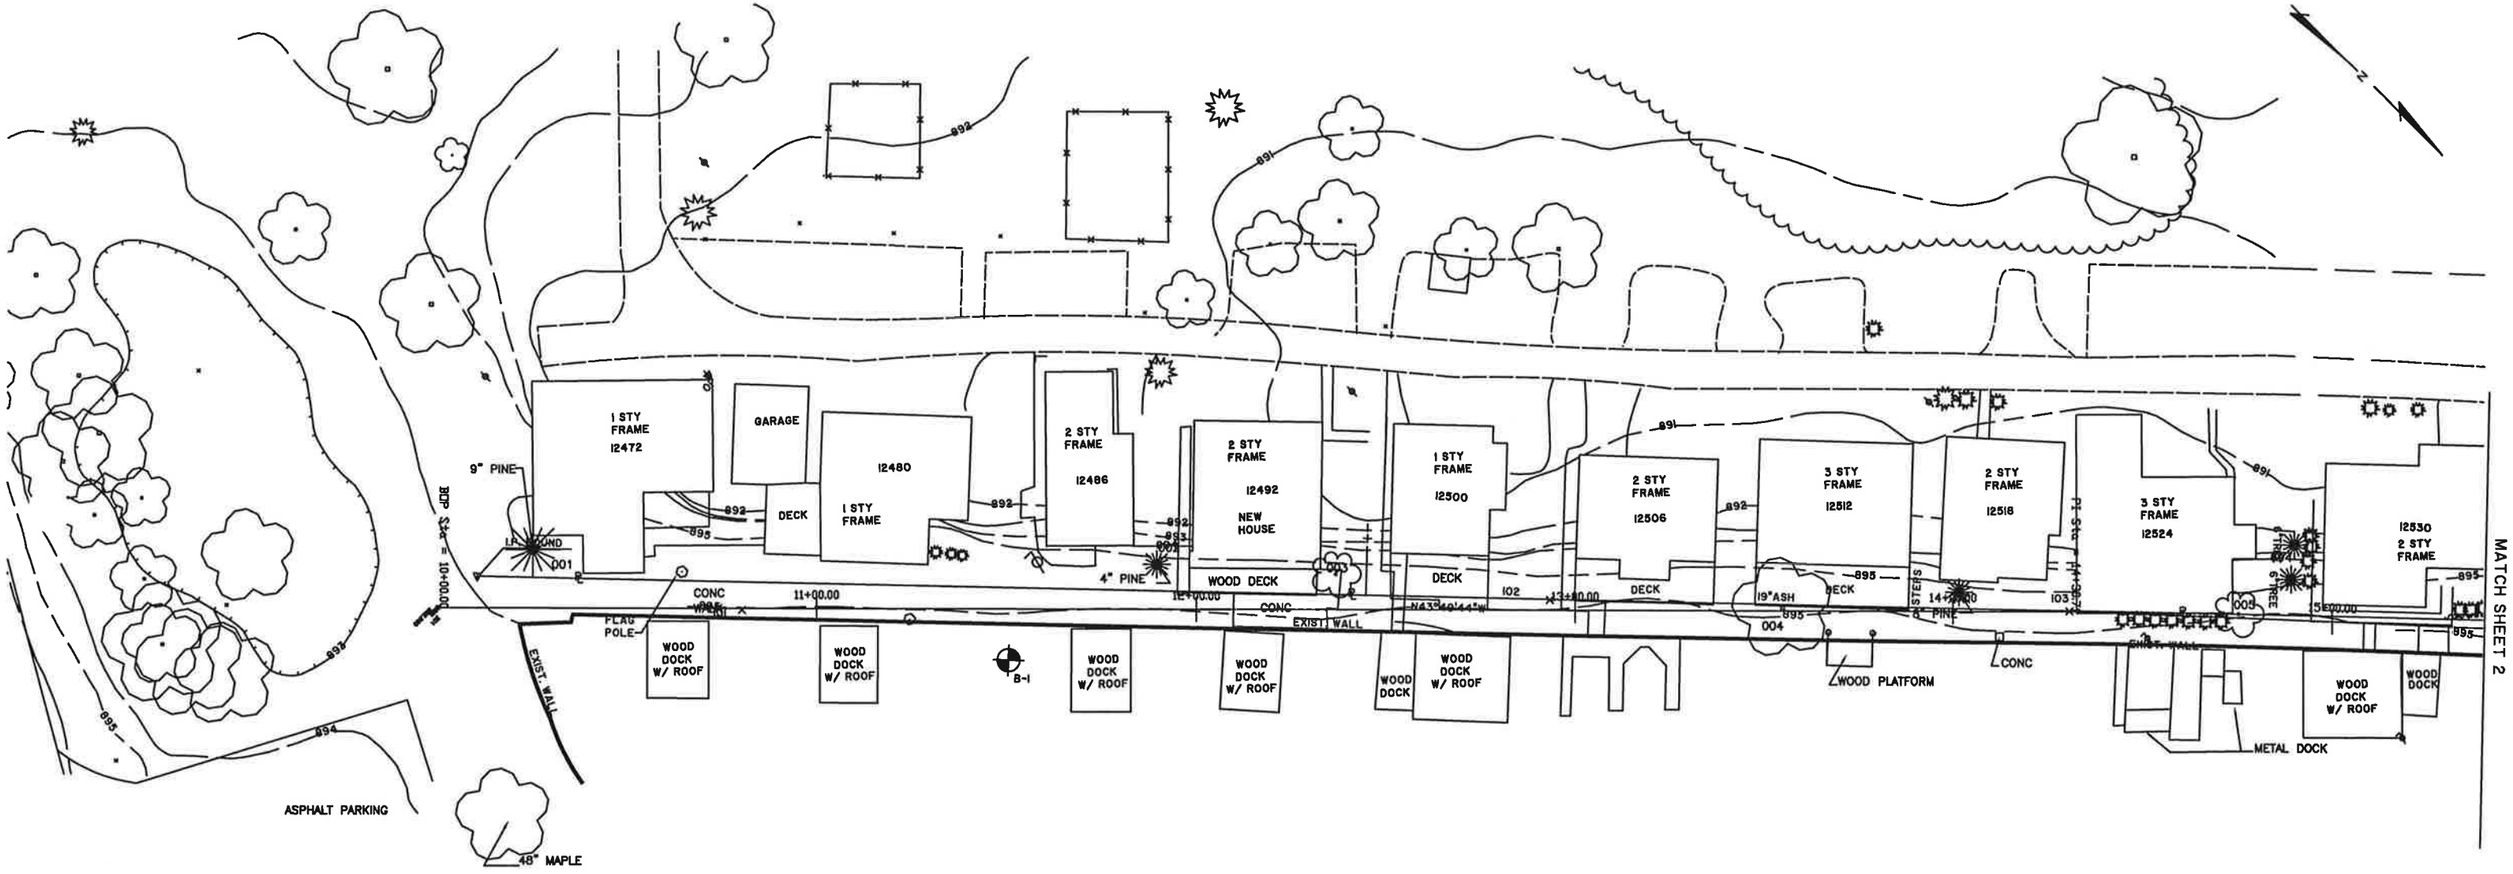

DLZ
Engineers • Architects • Scientists
Planners • Surveyors

DLZ Ohio, Inc.
6121 Huntley Road • Columbus, Ohio 43229-1003
Phone (614)888-0040 • Fax (614)848-6712
www.dlzcorp.com

ENGINEERING
Ohio Department of Natural Resources

BUCKEYE LAKE STATE PARK
DAM EVALUATION
FAIRFIELD & LICKING COUNTIES, OH

DESIGNED BY:	
DRAWN BY:	
CHECKED BY:	
APPROVED BY:	
JOB NUMBER:	DNR 736 730-93-006
SCALE:	
DATE:	MARCH 29, 2002
REVISED:	

EMBANKMENT PLAN

01
35

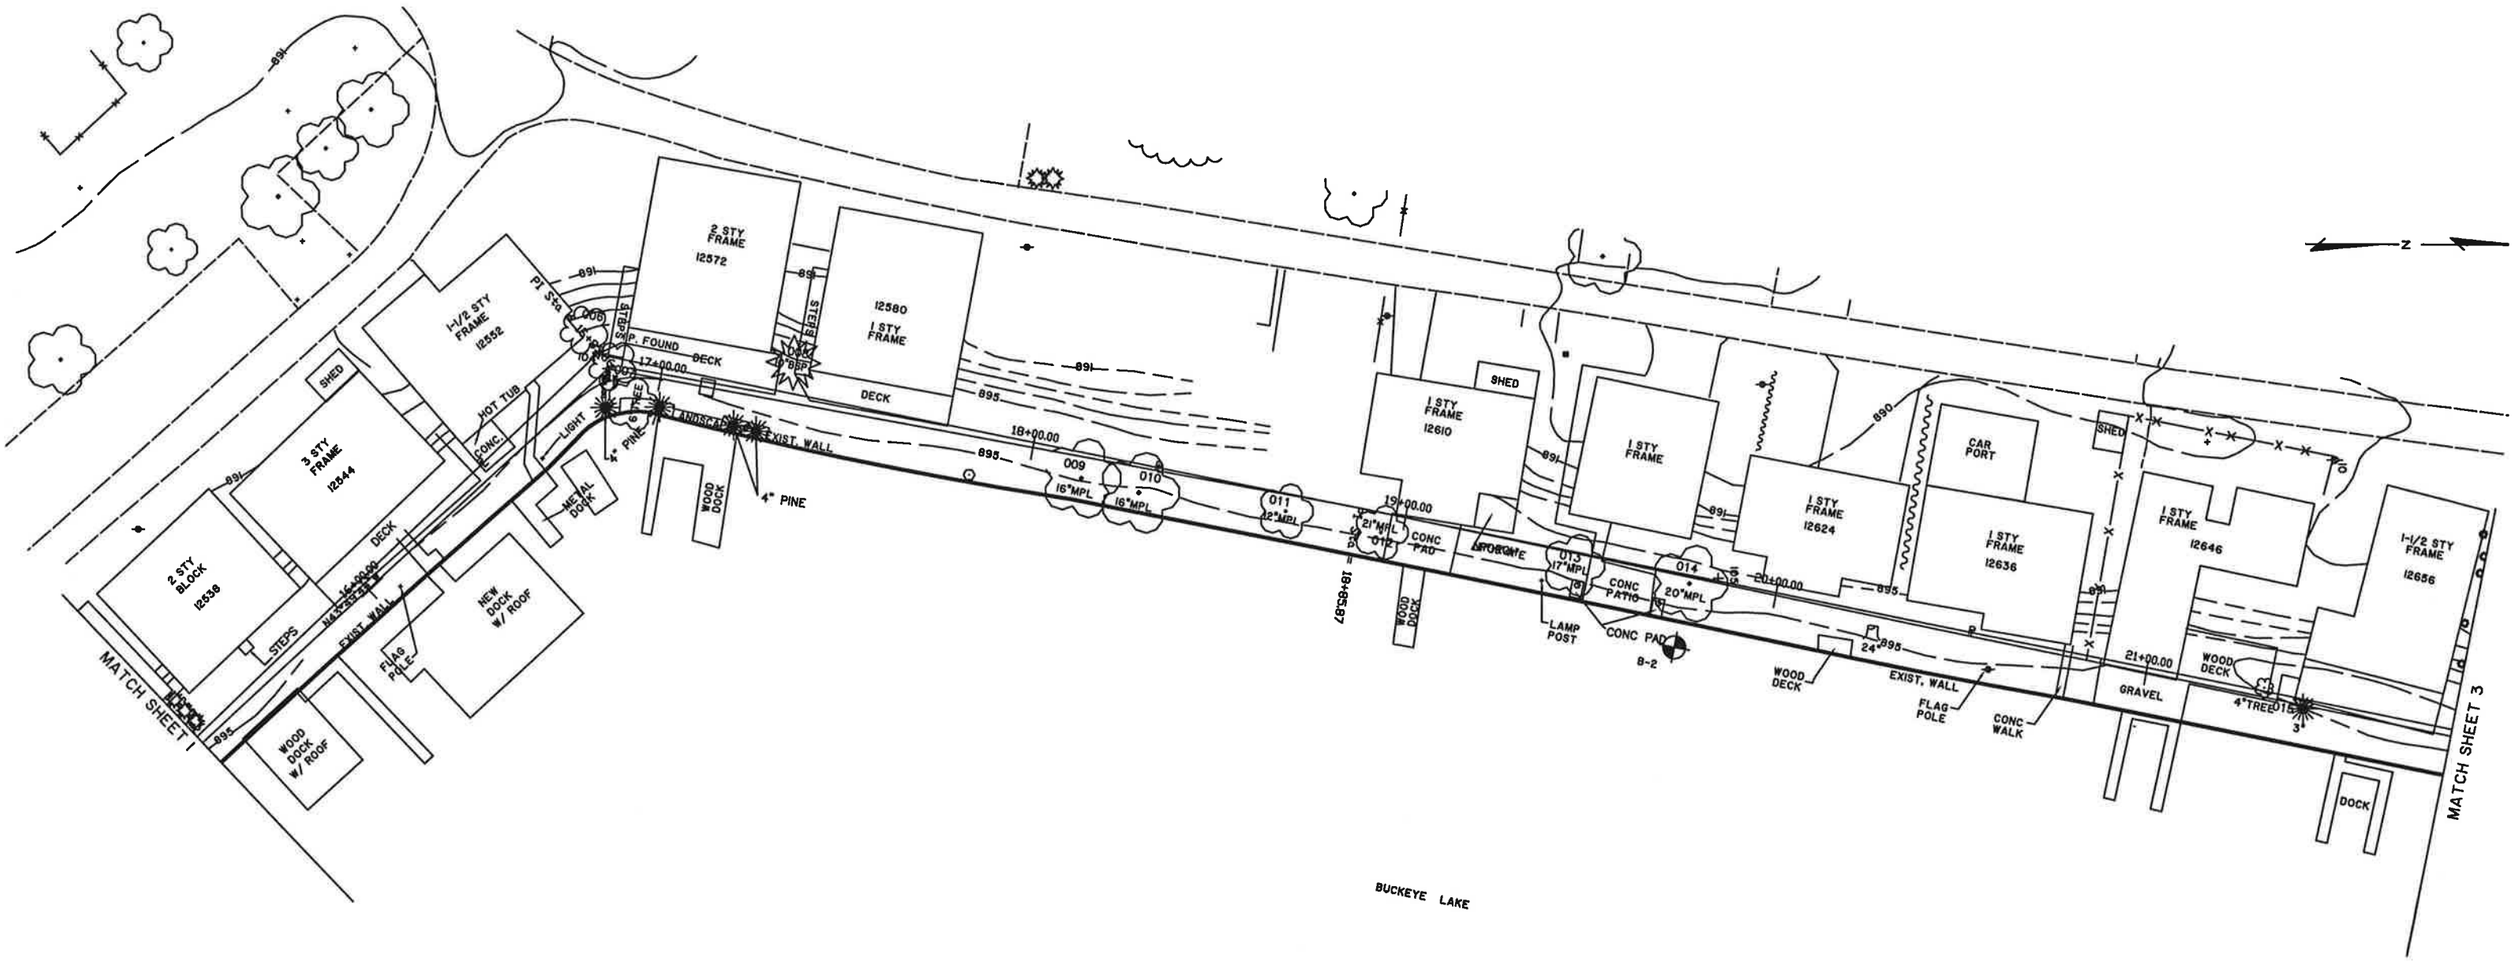

DLZ
Engineers • Architects • Scientists
Planners • Surveyors

DLZ Ohio, Inc.
6121 Huntley Road • Columbus, Ohio 43229-1003
Phone (614)888-0040 • Fax (614)848-6712
www.dlzcorp.com

ENGINEERING
Ohio Department of Natural Resources

BUCKEYE LAKE STATE PARK
DAM EVALUATION
FAIRFIELD & LICKING COUNTIES, OH

DESIGNED BY:	JOB NUMBER: DNR 736 730-93-006
DRAWN BY:	SCALE:
CHECKED BY:	DATE: MARCH 29, 2002
APPROVED BY:	REVISED:

EMBANKMENT PLAN

02
35

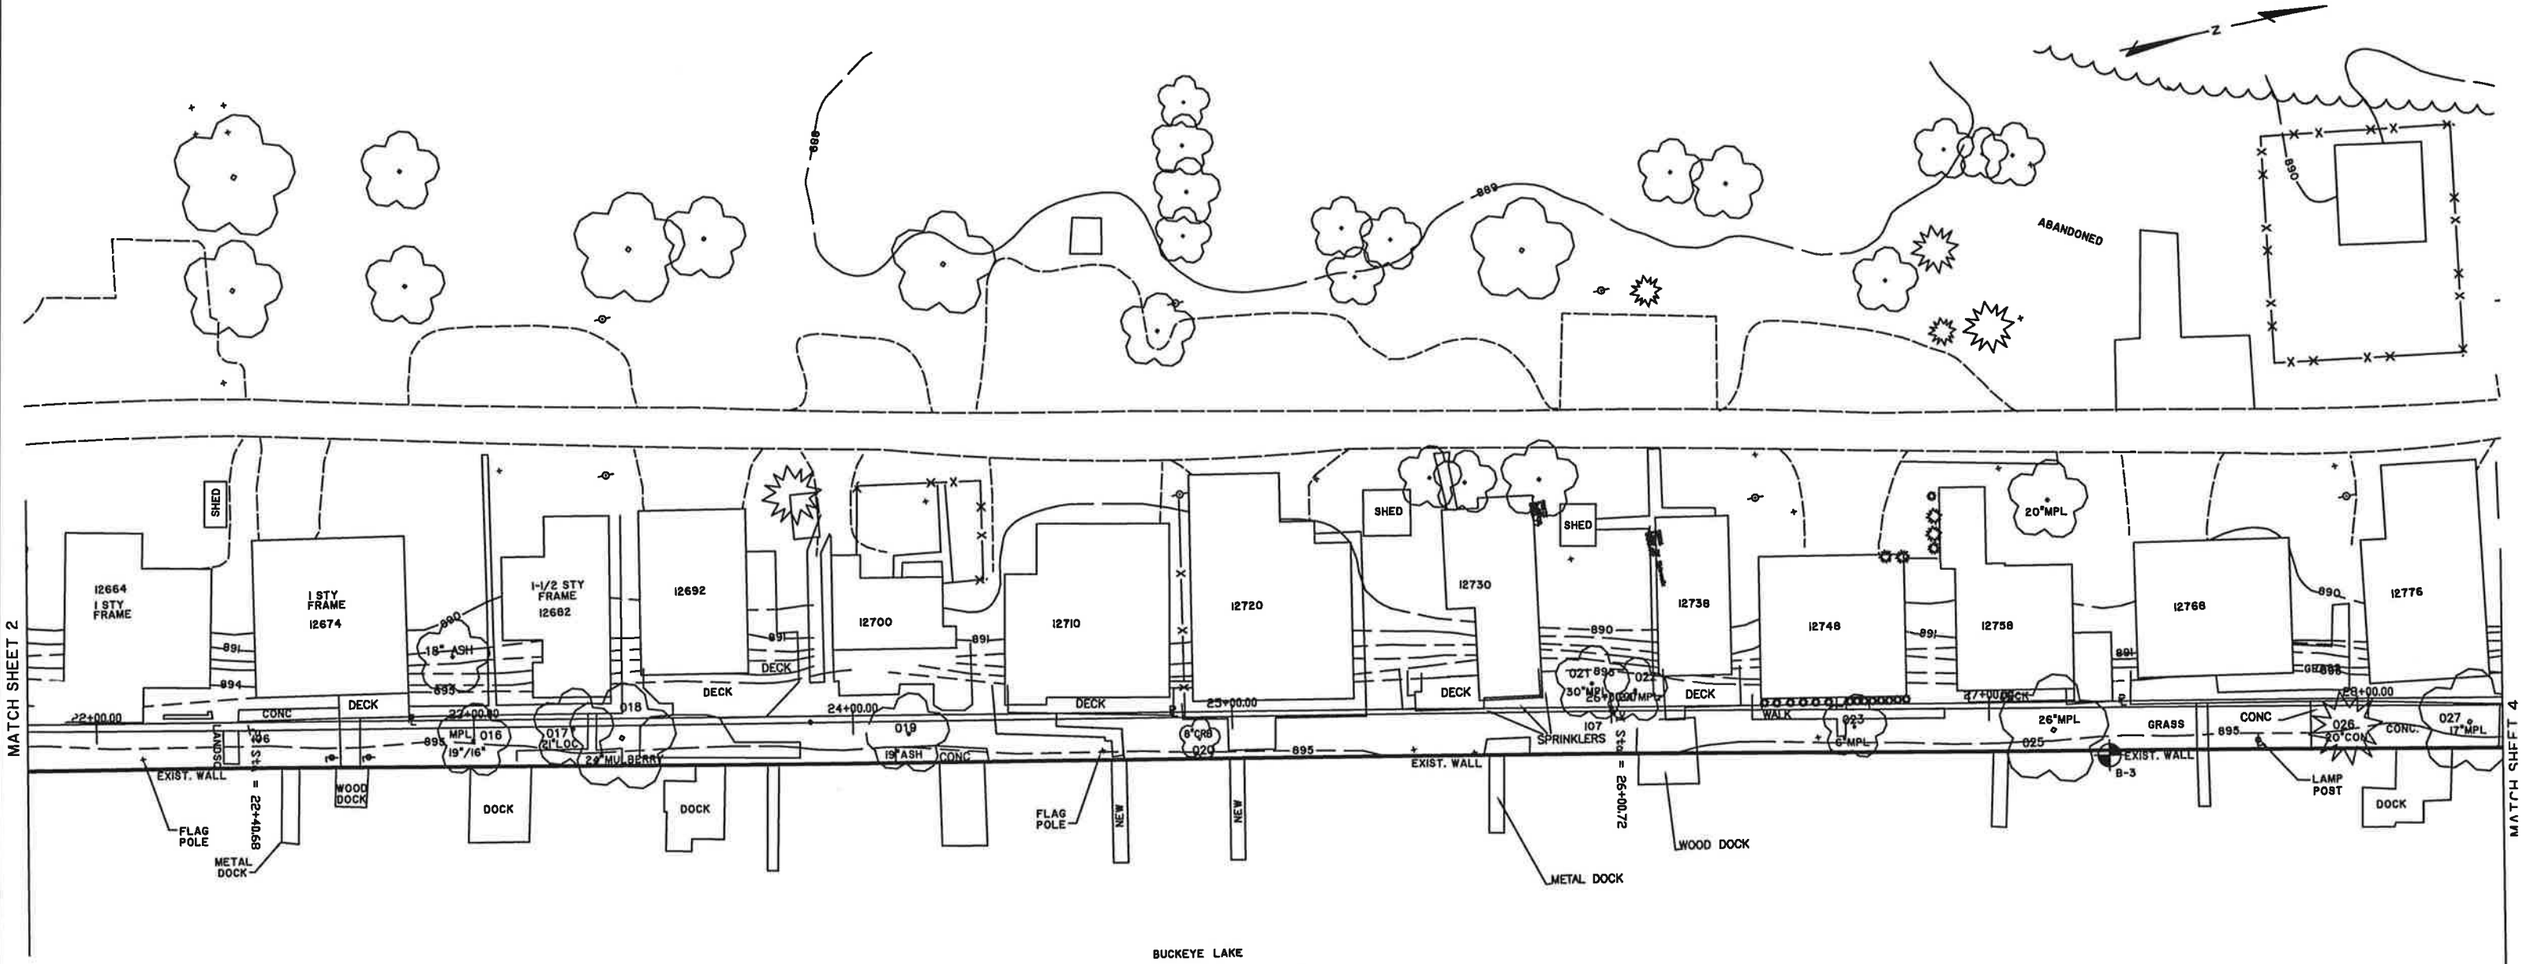

DLZ
Engineers • Architects • Scientists
Planners • Surveyors

DLZ Ohio, Inc.
6121 Huntley Road • Columbus, Ohio 43229-1003
Phone (614)888-0040 • Fax (614)848-6712
www.dlzcorp.com

ENGINEERING
Ohio Department of Natural Resources

BUCKEYE LAKE STATE PARK
DAM EVALUATION
FAIRFIELD & LICKING COUNTIES, OH

DESIGNED BY:	
DRAWN BY:	
CHECKED BY:	
APPROVED BY:	
JOB NUMBER:	DNR 736 730-93-006
SCALE:	
DATE:	MARCH 29, 2002
REVISED:	

EMBANKMENT PLAN

03
35

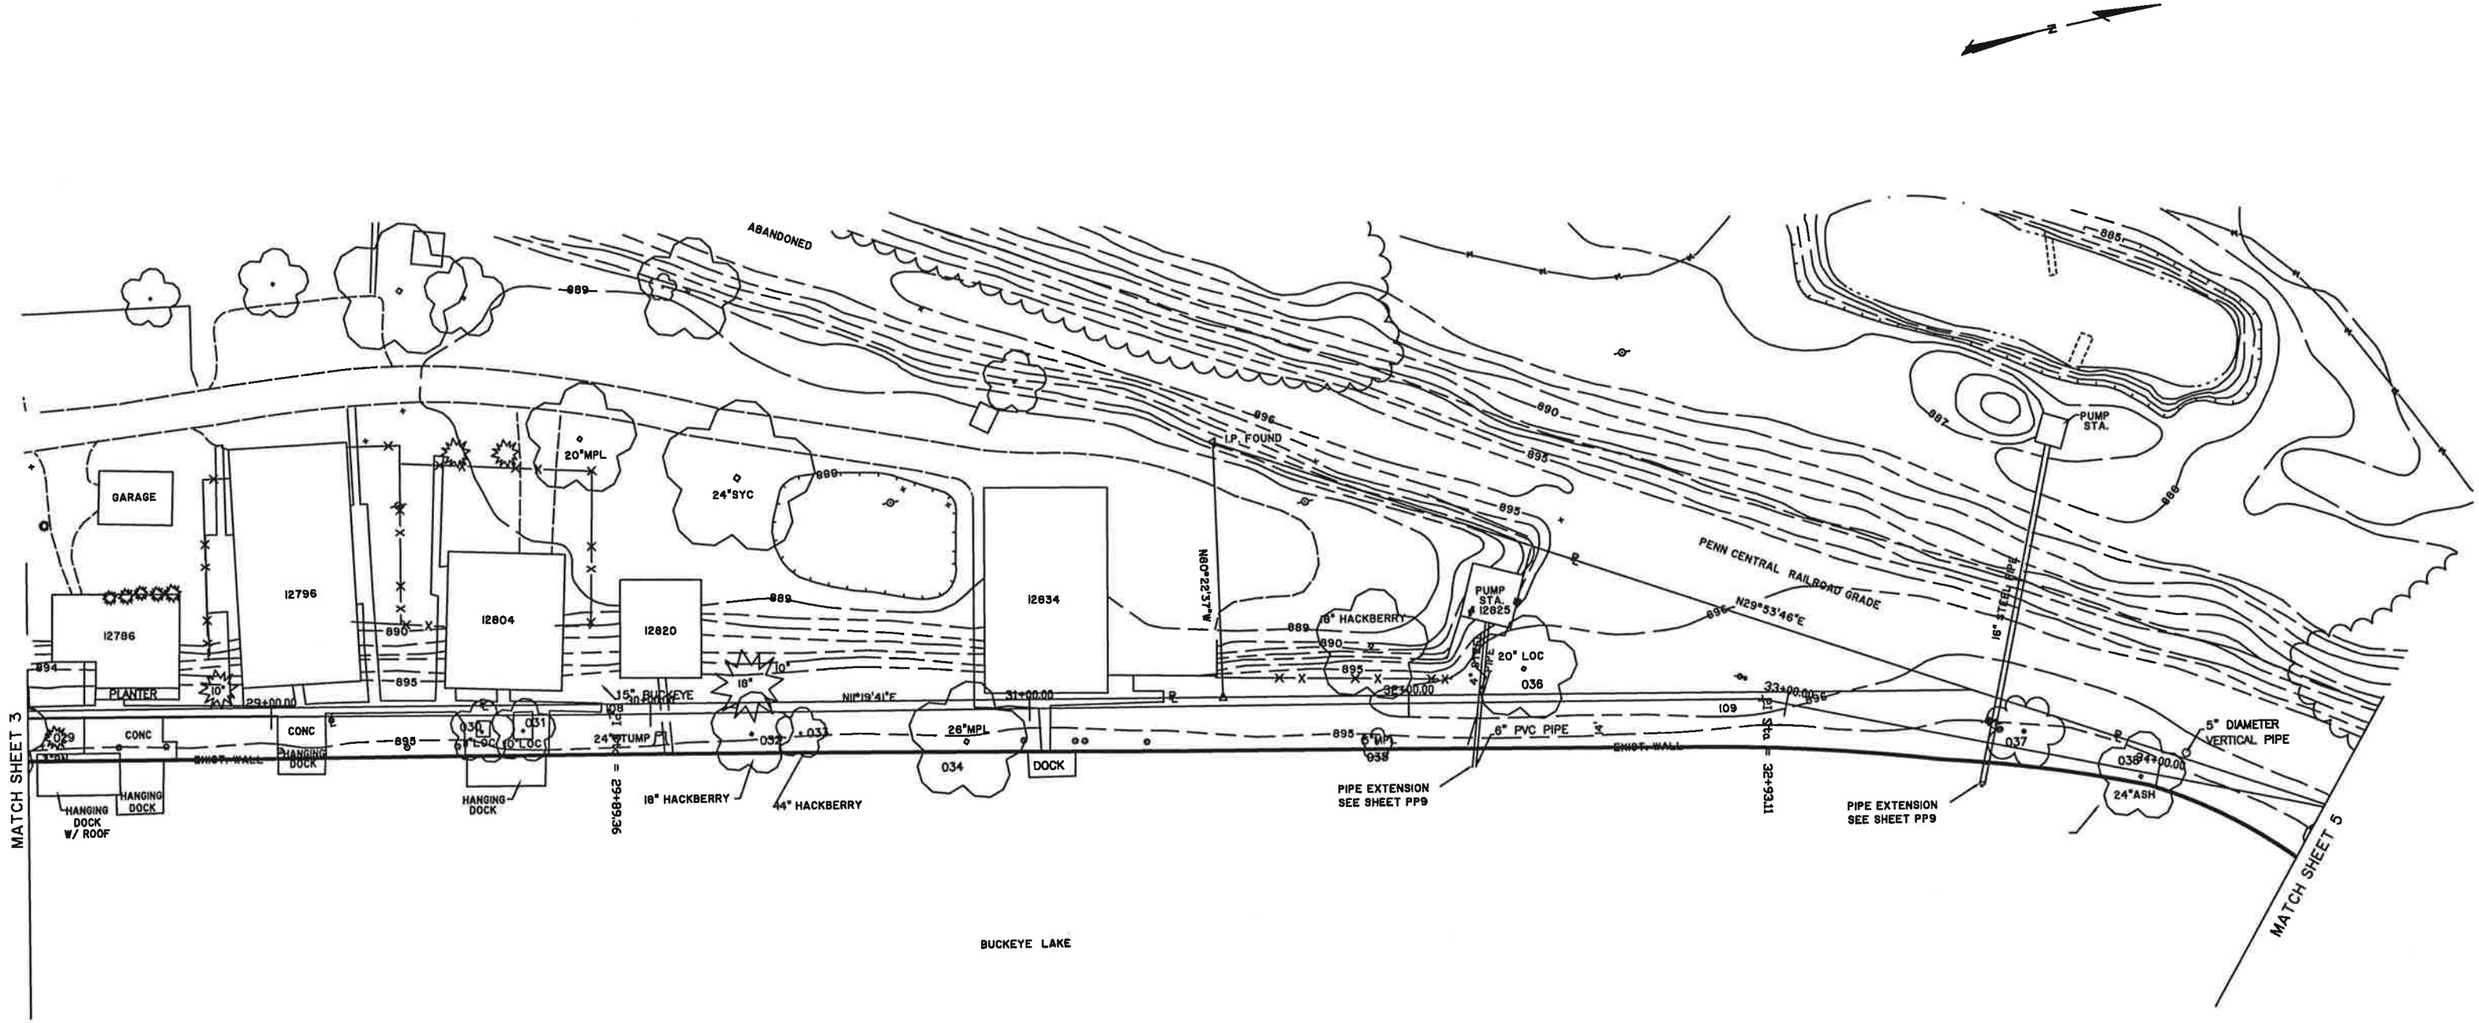

DLZ
Engineers • Architects • Scientists
Planners • Surveyors

DLZ Ohio, Inc.
6121 Huntley Road • Columbus, Ohio 43229-1003
Phone (614)888-0040 • Fax (614)848-6712
www.dlzcorp.com

ENGINEERING
Ohio Department of Natural Resources

BUCKEYE LAKE STATE PARK
DAM EVALUATION
FAIRFIELD & LICKING COUNTIES, OH

DESIGNED BY:	JOB NUMBER: DNR 736 730-93-006
DRAWN BY:	SCALE:
CHECKED BY:	DATE: MARCH 29, 2002
APPROVED BY:	REVISED:

EMBANKMENT PLAN

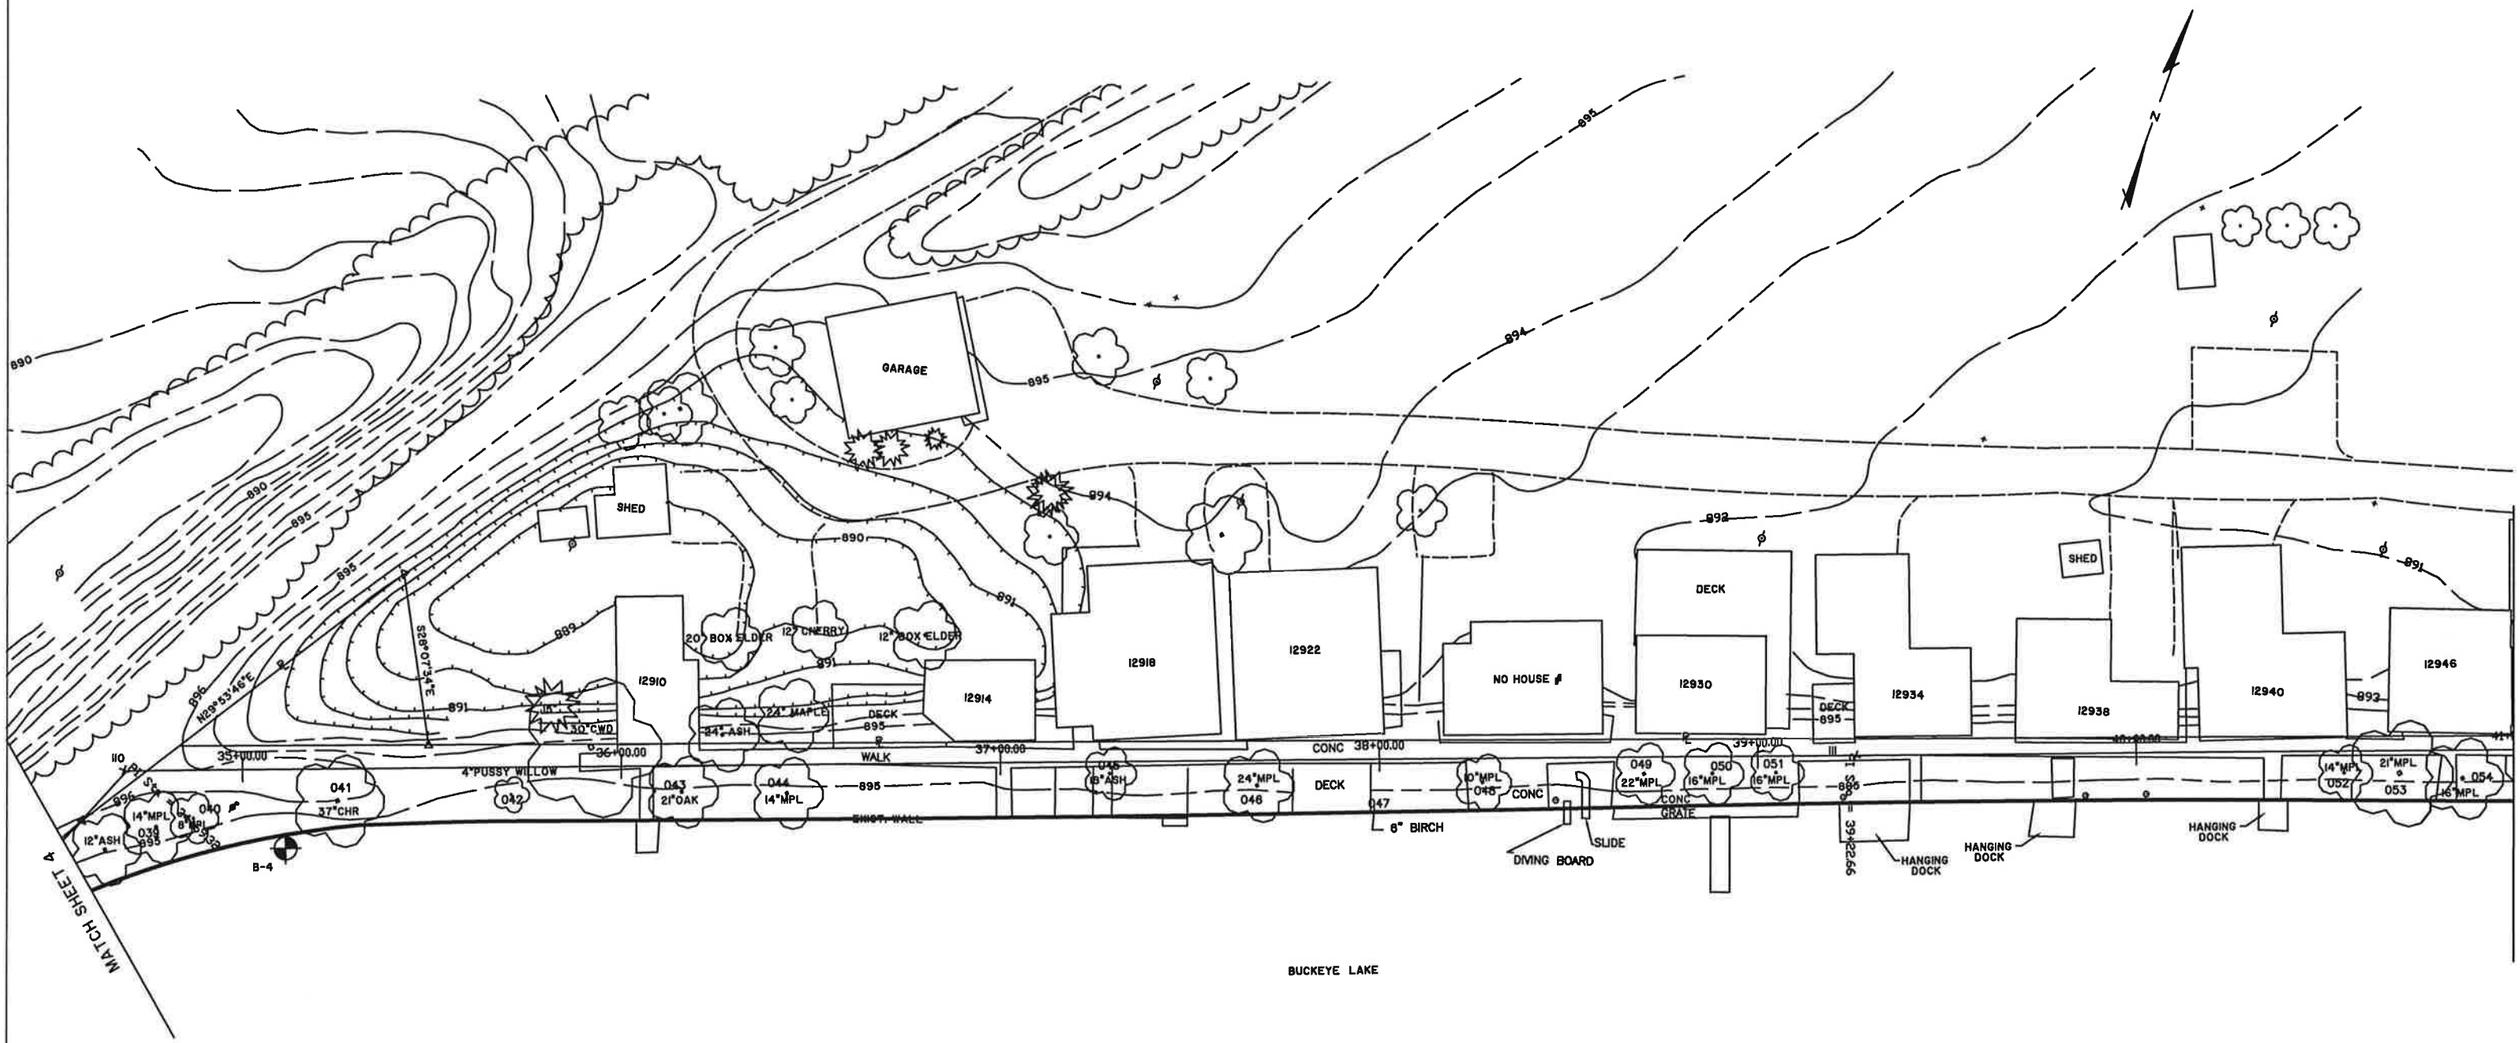

DLZ
Engineers • Architects • Scientists
Planners • Surveyors

DLZ Ohio, Inc.
6121 Huntley Road • Columbus, Ohio 43229-1003
Phone (614)888-0040 • Fax (614)848-6712
www.dlzcorp.com

ENGINEERING
Ohio Department of Natural Resources

BUCKEYE LAKE STATE PARK
DAM EVALUATION
FAIRFIELD & LICKING COUNTIES, OH

DESIGNED BY:	JOB NUMBER: DNR 736 730-93-006
DRAWN BY:	SCALE:
CHECKED BY:	DATE: MARCH 29, 2002
APPROVED BY:	REVISED:

EMBANKMENT PLAN

05
35

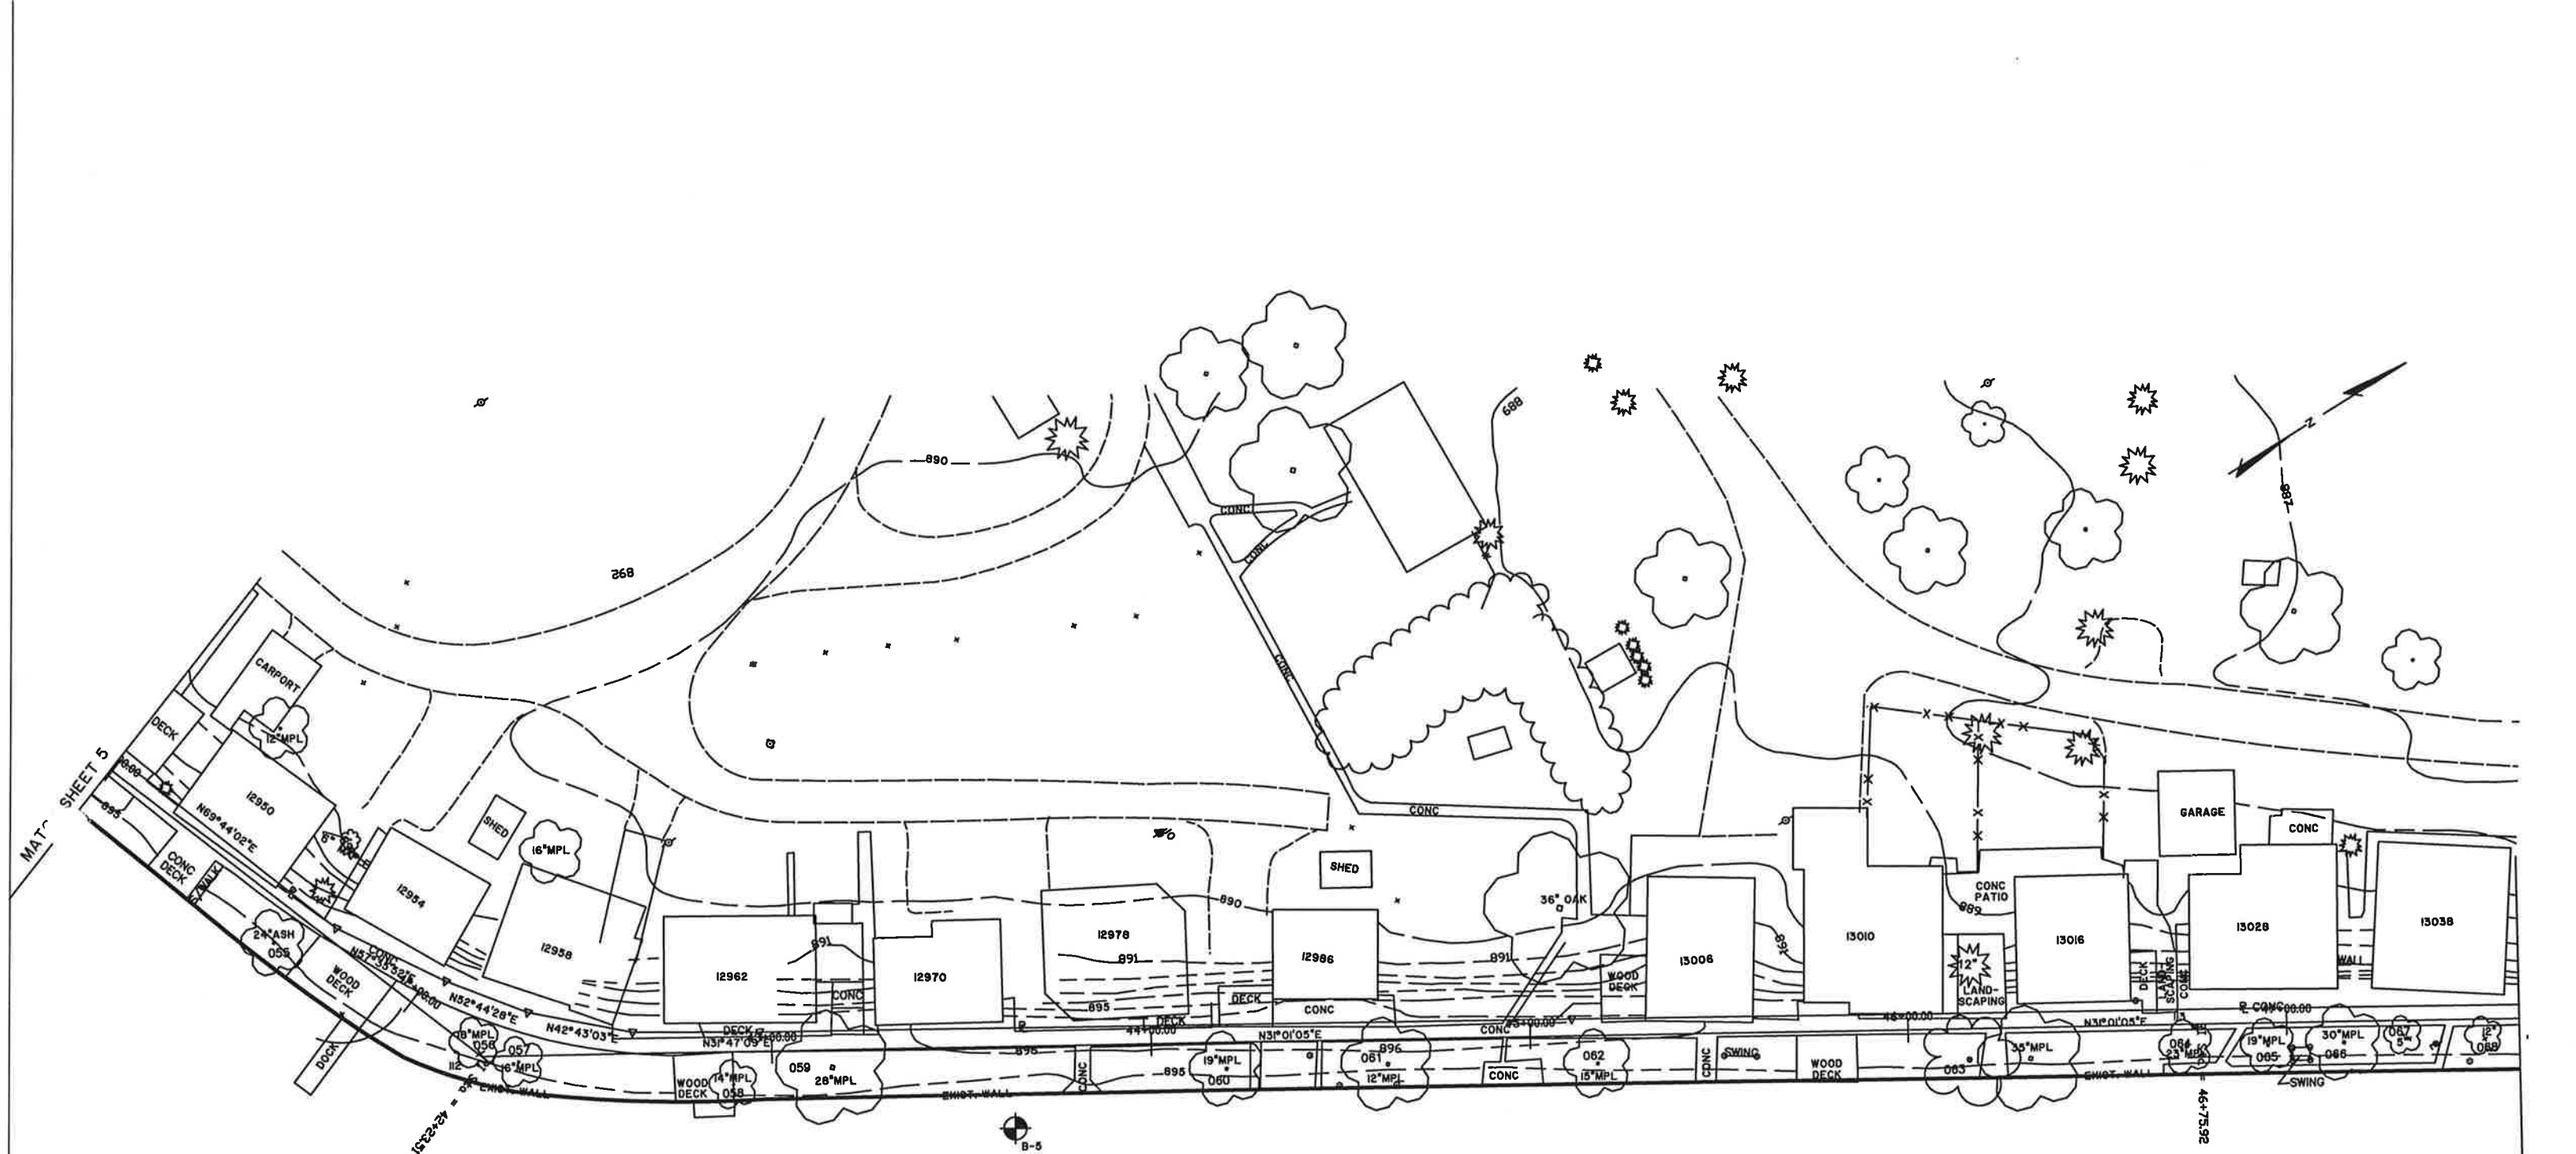

DLZ
Engineers • Architects • Scientists
Planners • Surveyors

DLZ Ohio, Inc.
6121 Huntley Road • Columbus, Ohio 43229-1003
Phone (614)888-0040 • Fax (614)848-6712
www.dlzcorp.com

ENGINEERING
Ohio Department of Natural Resources

BUCKEYE LAKE STATE PARK
DAM EVALUATION
FAIRFIELD & LICKING COUNTIES, OH

DESIGNED BY:	JOB NUMBER: DNR 736 730-93-006
DRAWN BY:	SCALE:
CHECKED BY:	DATE: MARCH 29, 2002
APPROVED BY:	REVISED:

EMBANKMENT PLAN

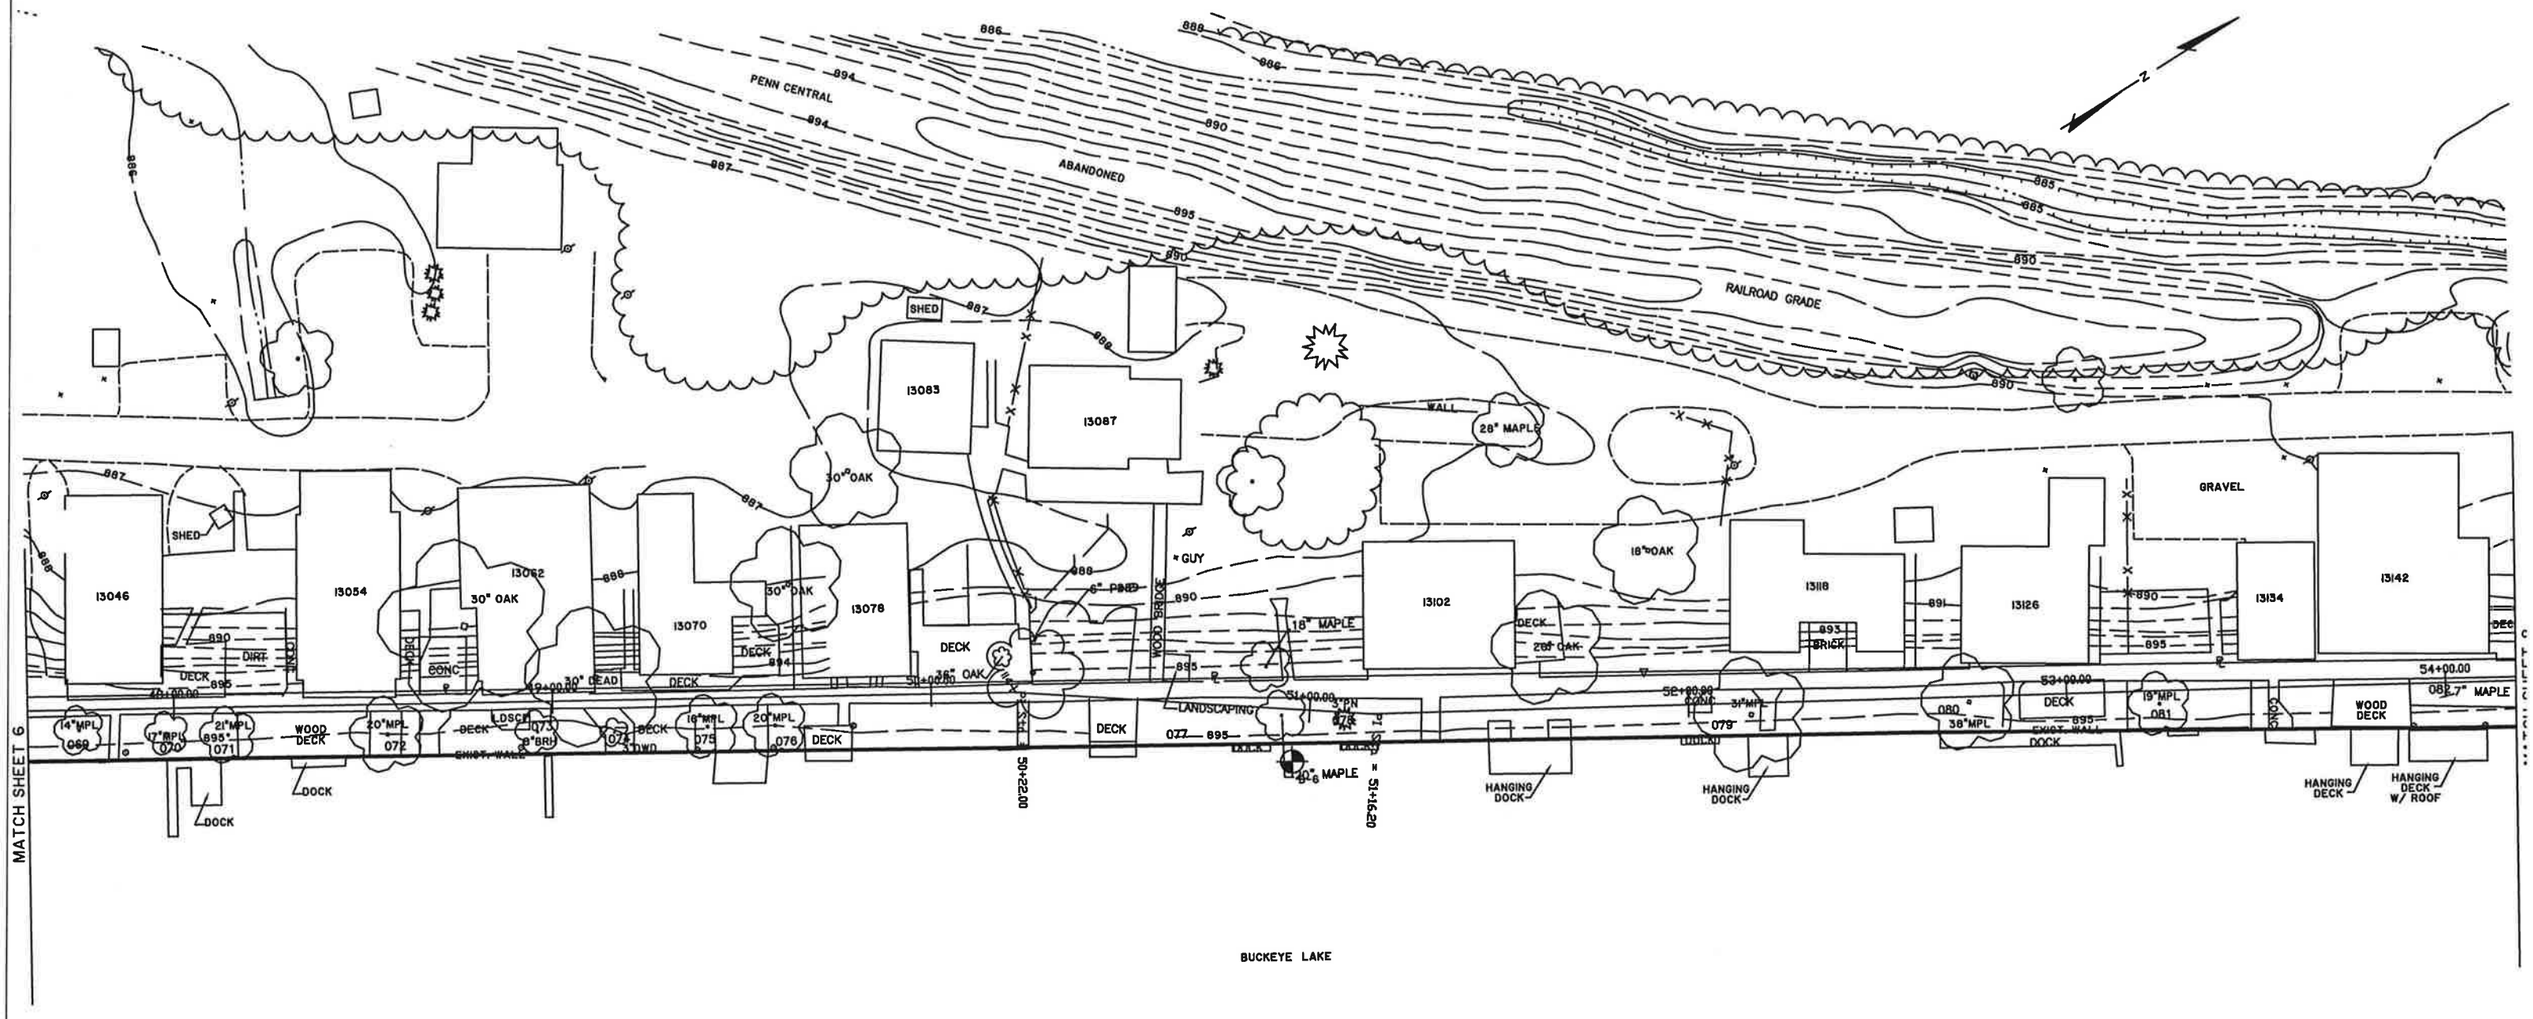

DLZ
Engineers • Architects • Scientists
Planners • Surveyors

DLZ Ohio, Inc.
6121 Huntley Road • Columbus, Ohio 43229-1003
Phone (614)888-0040 • Fax (614)848-6712
www.dlzcorp.com

ENGINEERING
Ohio Department of Natural Resources

BUCKEYE LAKE STATE PARK
DAM EVALUATION
FAIRFIELD & LICKING COUNTIES, OH

DESIGNED BY:	JOB NUMBER: DNR 736 730-93-006
DRAWN BY:	SCALE:
CHECKED BY:	DATE: MARCH 29, 2002
APPROVED BY:	REVISED:

EMBANKMENT PLAN

07
35

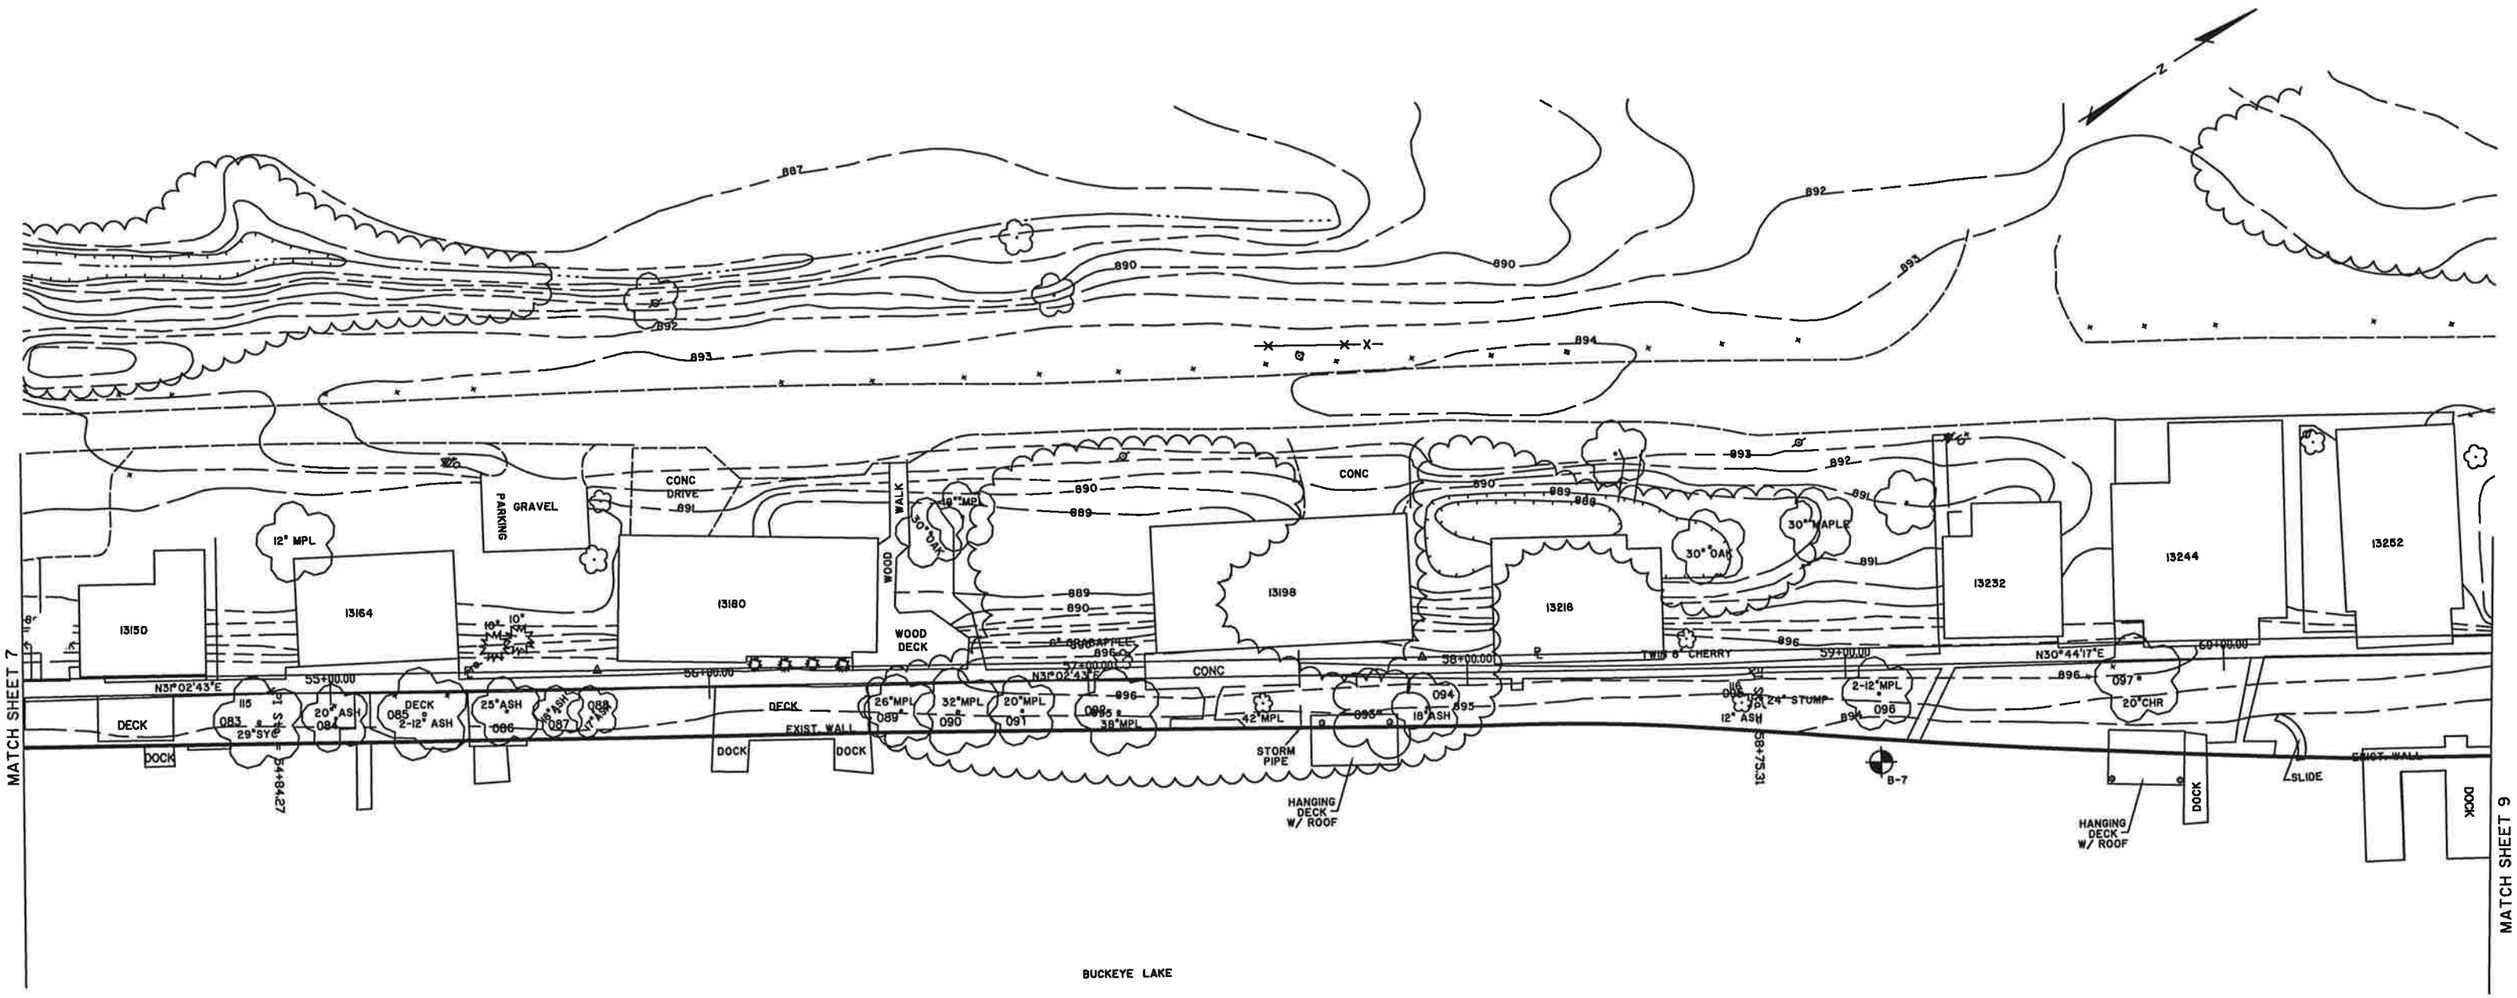

DLZ
Engineers • Architects • Scientists
Planners • Surveyors

DLZ Ohio, Inc.
6121 Huntley Road • Columbus, Ohio 43229-1003
Phone (614)888-0040 • Fax (614)848-6712
www.dlzcorp.com

ENGINEERING
Ohio Department of Natural Resources

BUCKEYE LAKE STATE PARK
DAM EVALUATION
FAIRFIELD & LICKING COUNTIES, OH

DESIGNED BY:	JOB NUMBER: DNR 736 730-93-006
DRAWN BY:	SCALE:
CHECKED BY:	DATE: MARCH 29, 2002
APPROVED BY:	REVISED:

EMBANKMENT PLAN

08
35

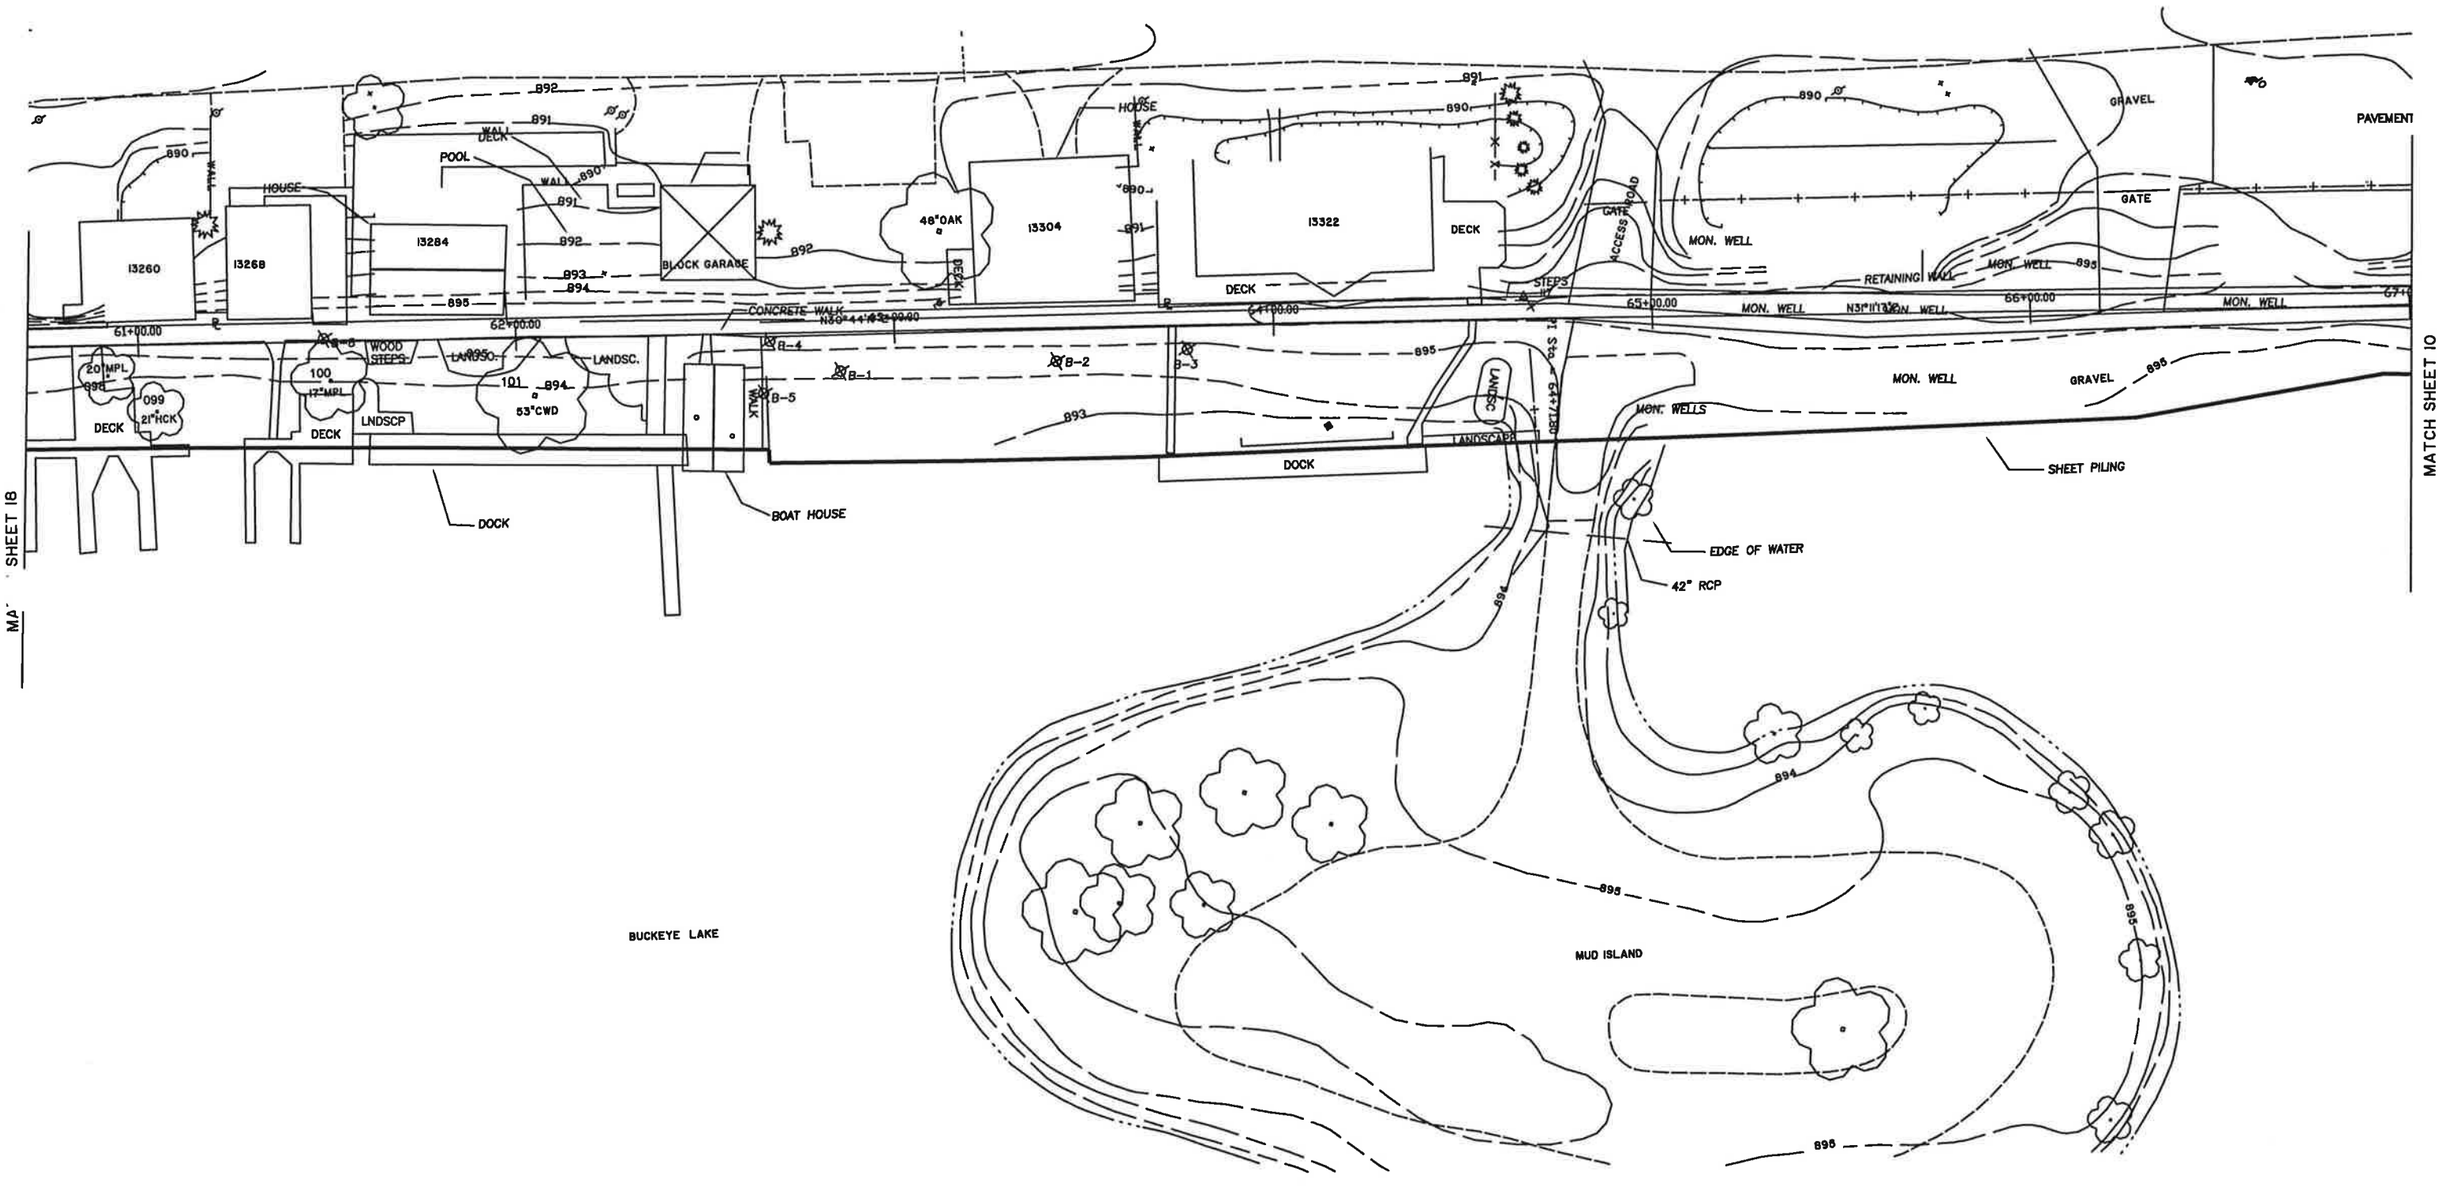

DLZ
Engineers • Architects • Scientists
Planners • Surveyors

DLZ Ohio, Inc.
6121 Huntley Road • Columbus, Ohio 43229-1003
Phone (614)888-0040 • Fax (614)848-6712
www.dlzcorp.com

ENGINEERING
Ohio Department of Natural Resources

BUCKEYE LAKE STATE PARK
DAM EVALUATION
FAIRFIELD & LICKING COUNTIES, OH

DESIGNED BY:		JOB NUMBER:	DNR 736 730-93-006
DRAWN BY:		SCALE:	
CHECKED BY:		DATE:	MARCH 29, 2002
APPROVED BY:		REVISED:	

EMBANKMENT PLAN

09
35

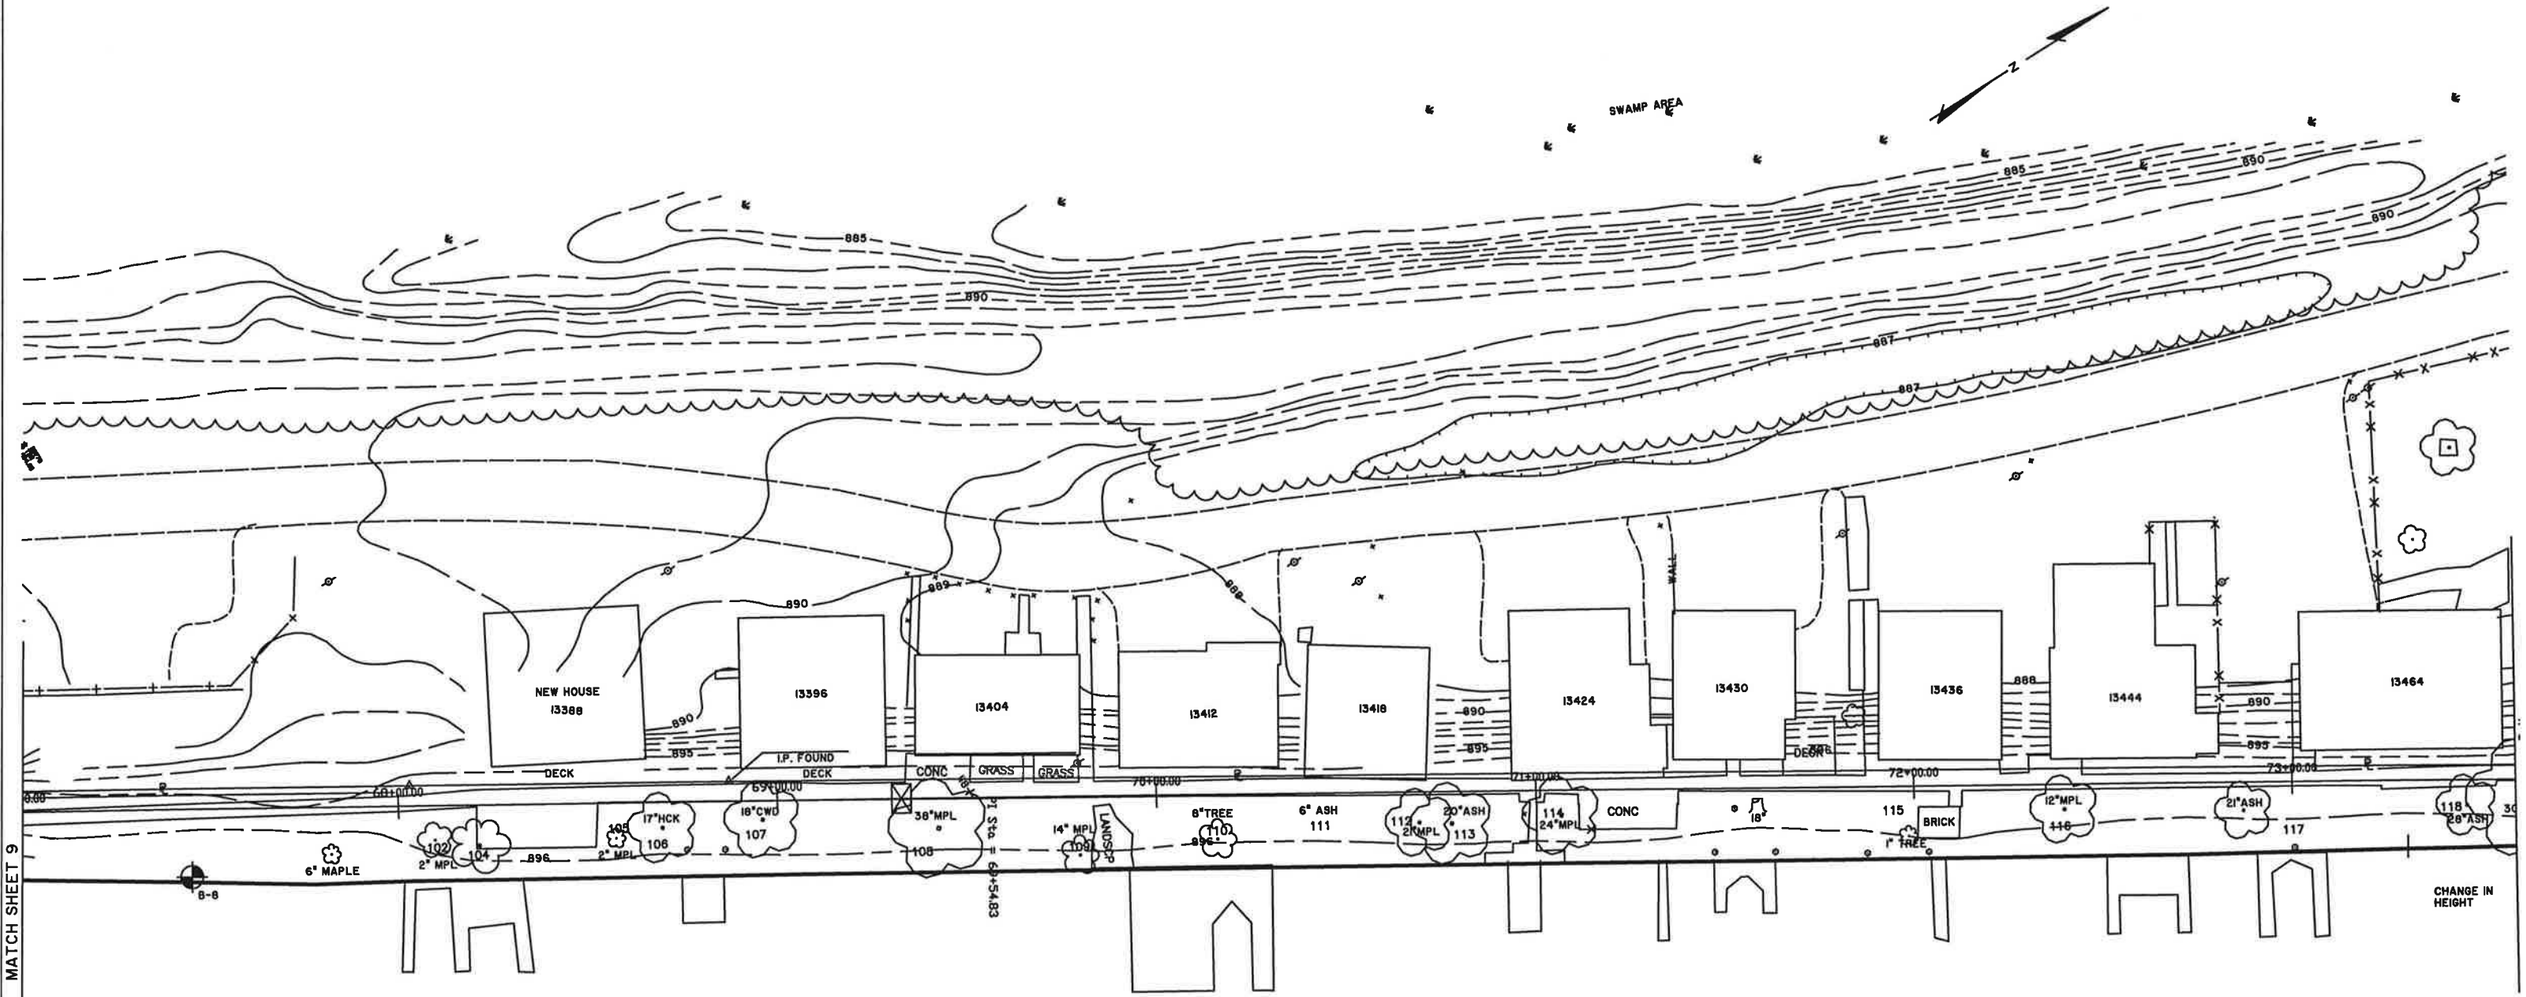

DLZ
Engineers • Architects • Scientists
Planners • Surveyors

DLZ Ohio, Inc.
6121 Huntley Road • Columbus, Ohio 43229-1003
Phone (614)888-0040 • Fax (614)848-6712
www.dlzcorp.com

ENGINEERING
Ohio Department of Natural Resources

BUCKEYE LAKE STATE PARK
DAM EVALUATION
FAIRFIELD & LICKING COUNTIES, OH

DESIGNED BY:	JOB NUMBER: DNR 736 730-93-006
DRAWN BY:	SCALE:
CHECKED BY:	DATE: MARCH 29, 2002
APPROVED BY:	REVISED:

EMBANKMENT PLAN

10
35

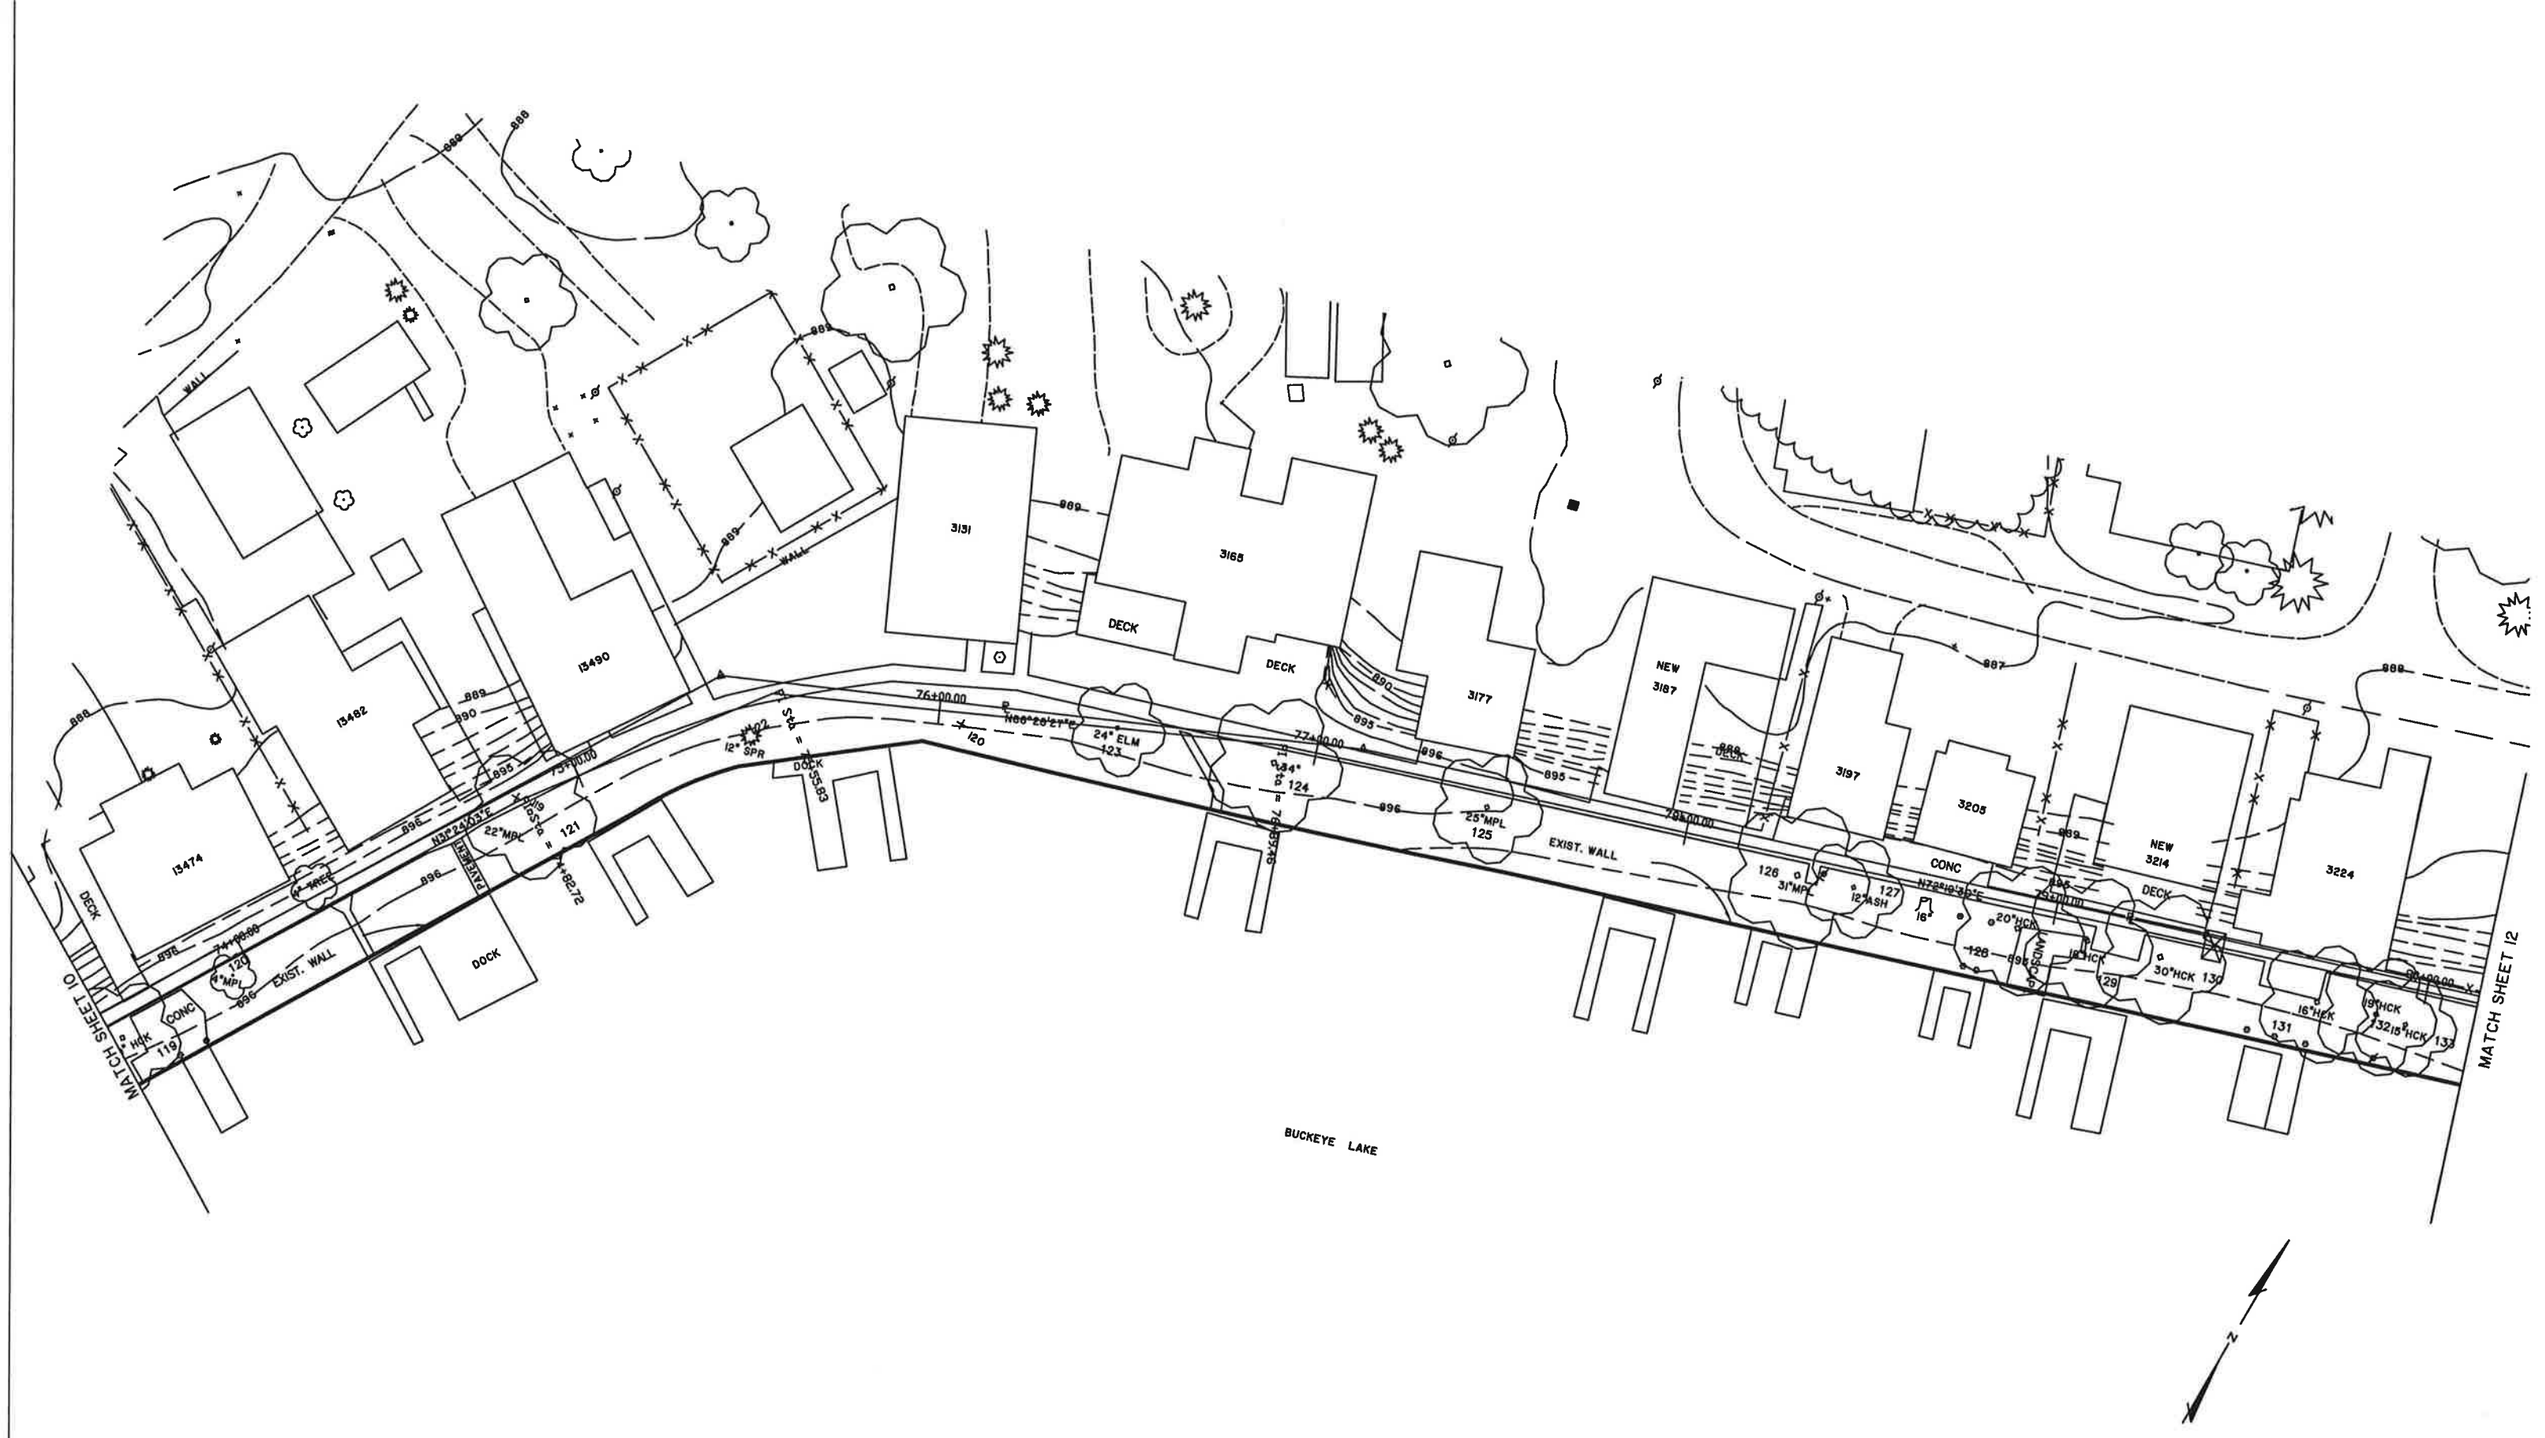

DLZ Engineers • Architects • Scientists Planners • Surveyors	DLZ Ohio, Inc. 6121 Huntley Road • Columbus, Ohio 43229-1003 Phone (614)888-0040 • Fax (614)848-6712 www.dlzcorp.com	ENGINEERING Ohio Department of Natural Resources	BUCKEYE LAKE STATE PARK DAM EVALUATION FAIRFIELD & LICKING COUNTIES, OH	DESIGNED BY: DRAWN BY: CHECKED BY: APPROVED BY: JOB NUMBER: DNR 736 730-93-006 SCALE: DATE: MARCH 29, 2002 REVISED:

EMBANKMENT PLAN

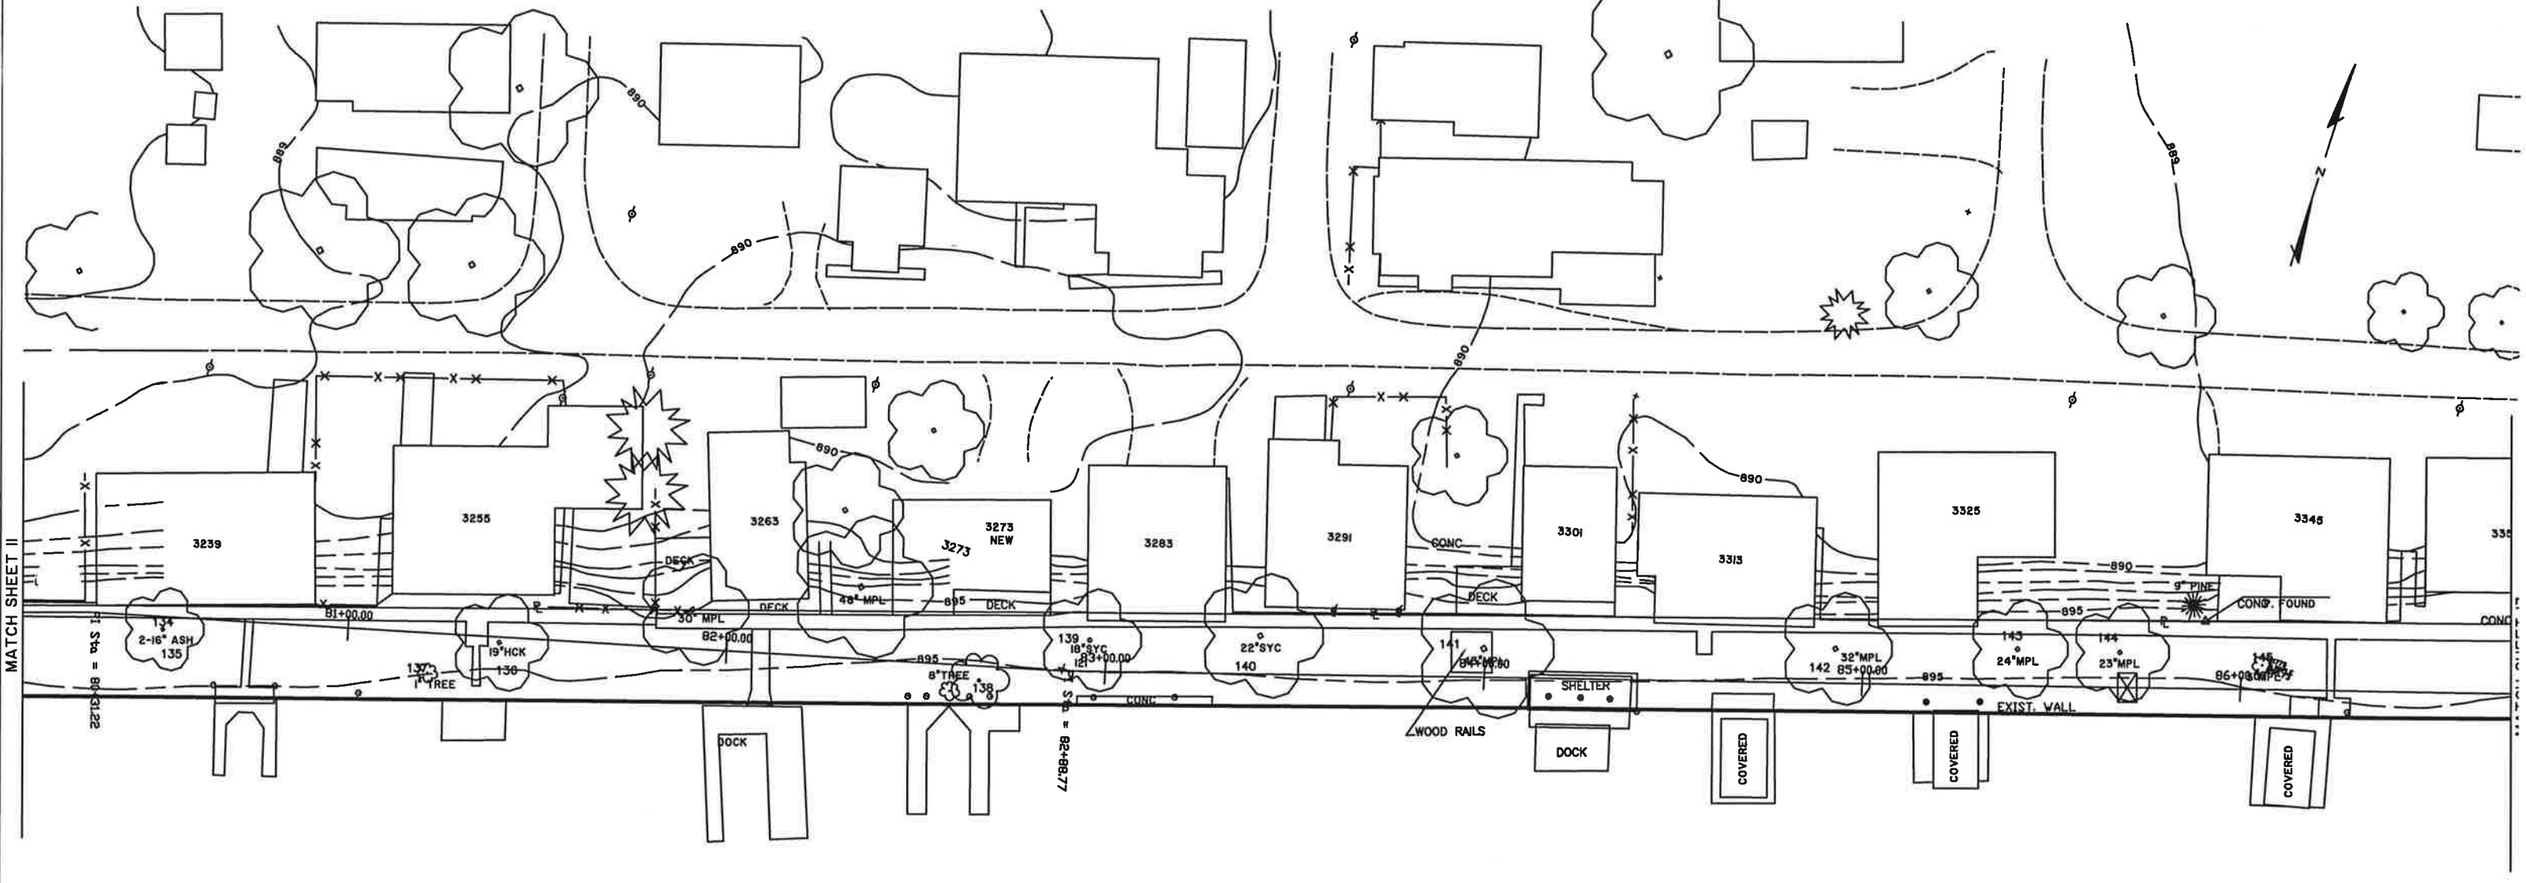

DLZ
Engineers • Architects • Scientists
Planners • Surveyors

DLZ Ohio, Inc.
6121 Huntley Road • Columbus, Ohio 43229-1003
Phone (614)888-0040 • Fax (614)848-6712
www.dlzcorp.com

ENGINEERING
Ohio Department of Natural Resources

BUCKEYE LAKE STATE PARK
DAM EVALUATION
FAIRFIELD & LICKING COUNTIES, OH

DESIGNED BY:		JOB NUMBER:	DNR 736 730-93-006
DRAWN BY:		SCALE:	
CHECKED BY:		DATE:	MARCH 29, 2002
APPROVED BY:		REVISED:	

EMBANKMENT PLAN

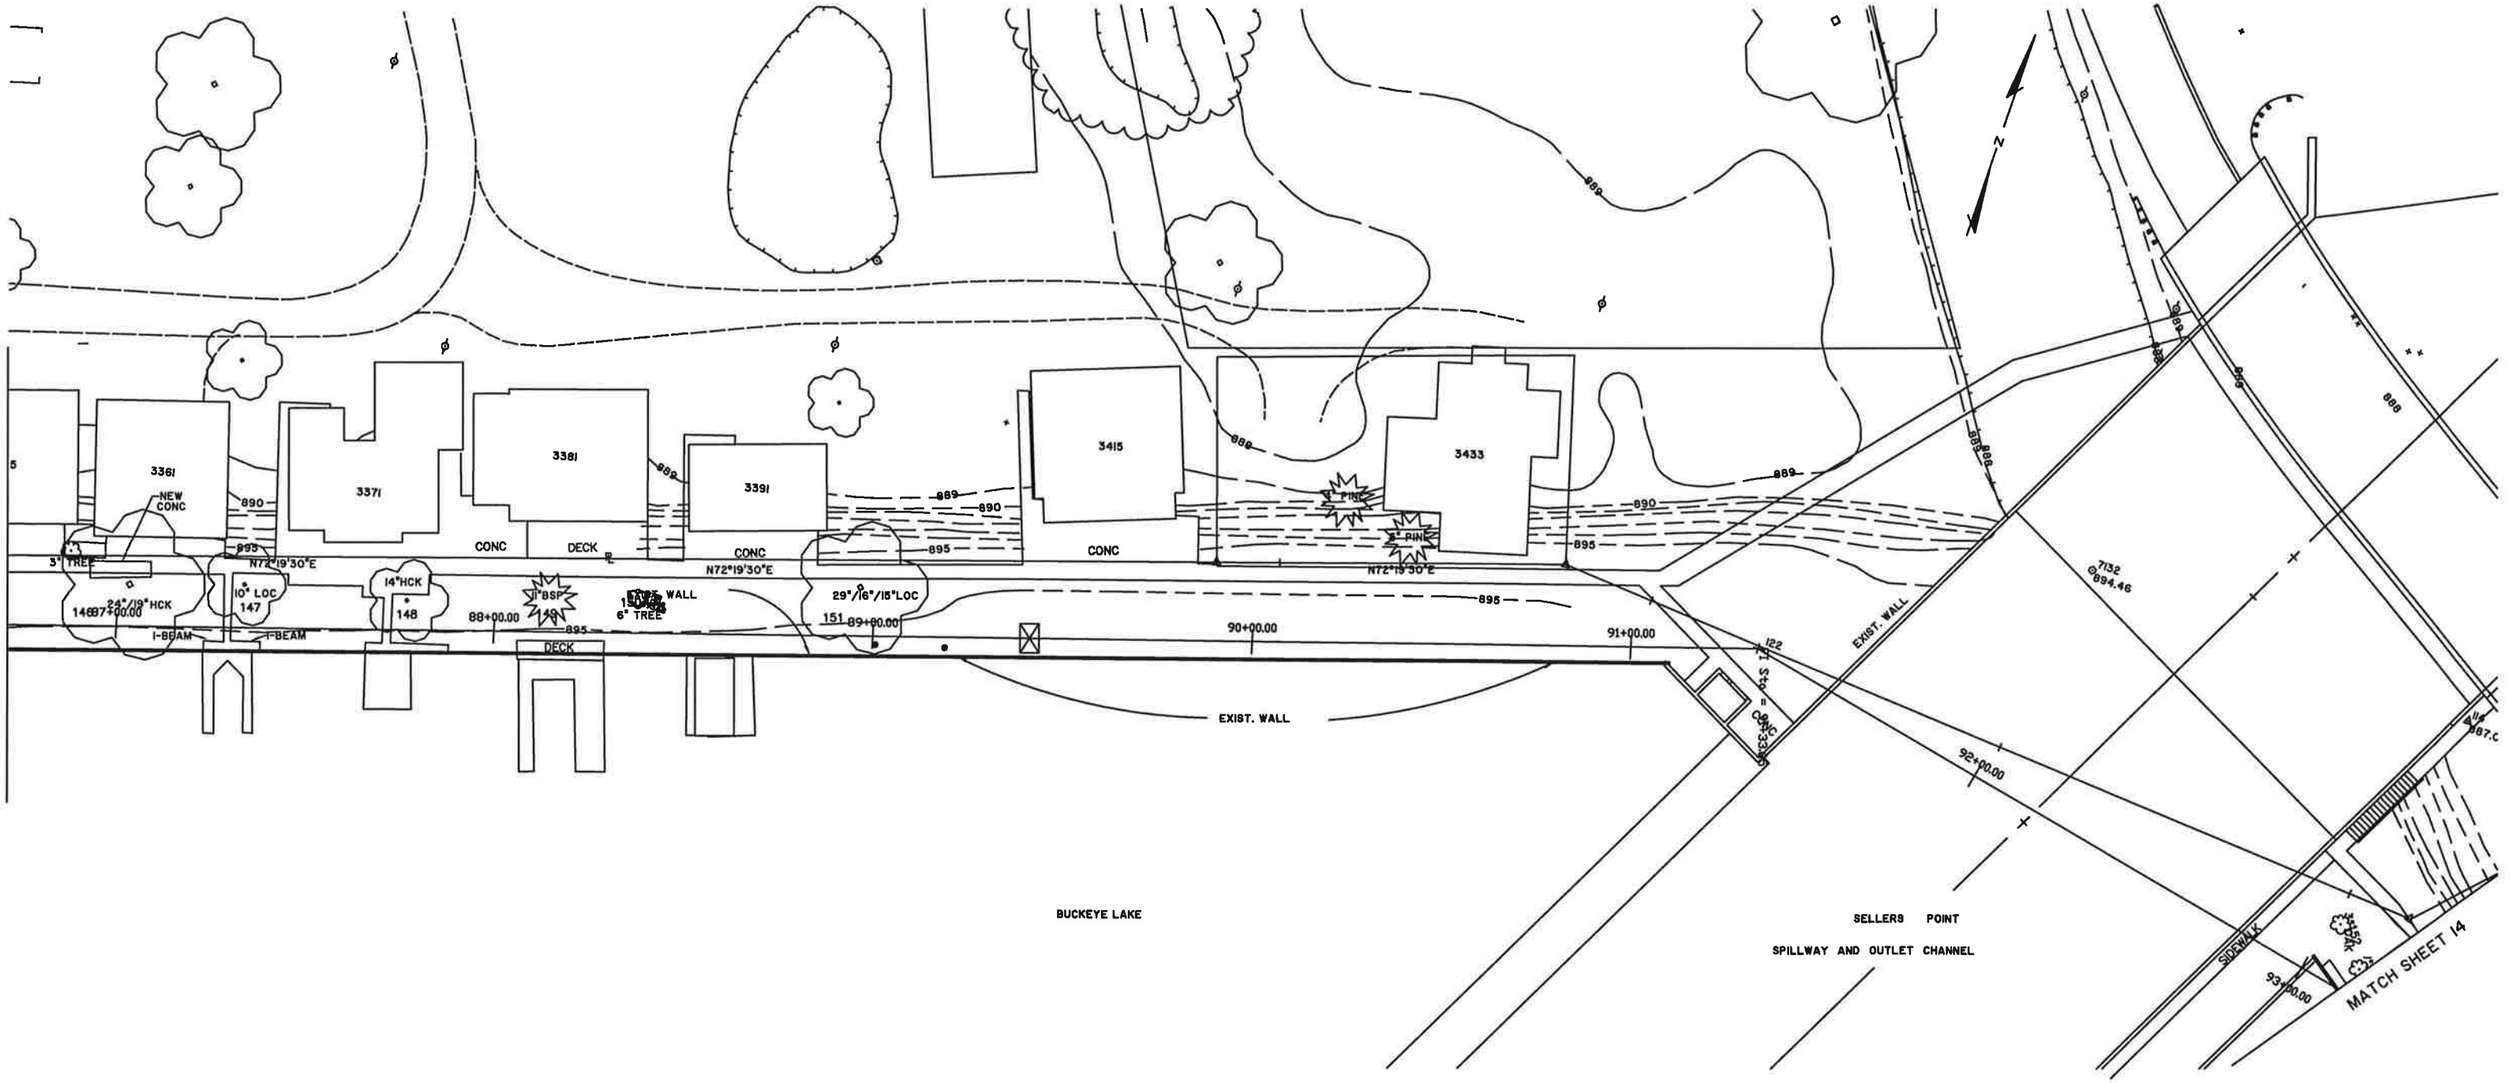

DLZ
Engineers • Architects • Scientists
Planners • Surveyors

DLZ Ohio, Inc.
6121 Huntley Road • Columbus, Ohio 43229-1003
Phone (614)888-0040 • Fax (614)848-6712
www.dlzcorp.com

ENGINEERING
Ohio Department of Natural Resources

BUCKEYE LAKE STATE PARK
DAM EVALUATION
FAIRFIELD & LICKING COUNTIES, OH

DESIGNED BY:	JOB NUMBER: DNR 736 730-93-006
DRAWN BY:	SCALE:
CHECKED BY:	DATE: MARCH 29, 2002
APPROVED BY:	REVISED:

EMBANKMENT PLAN

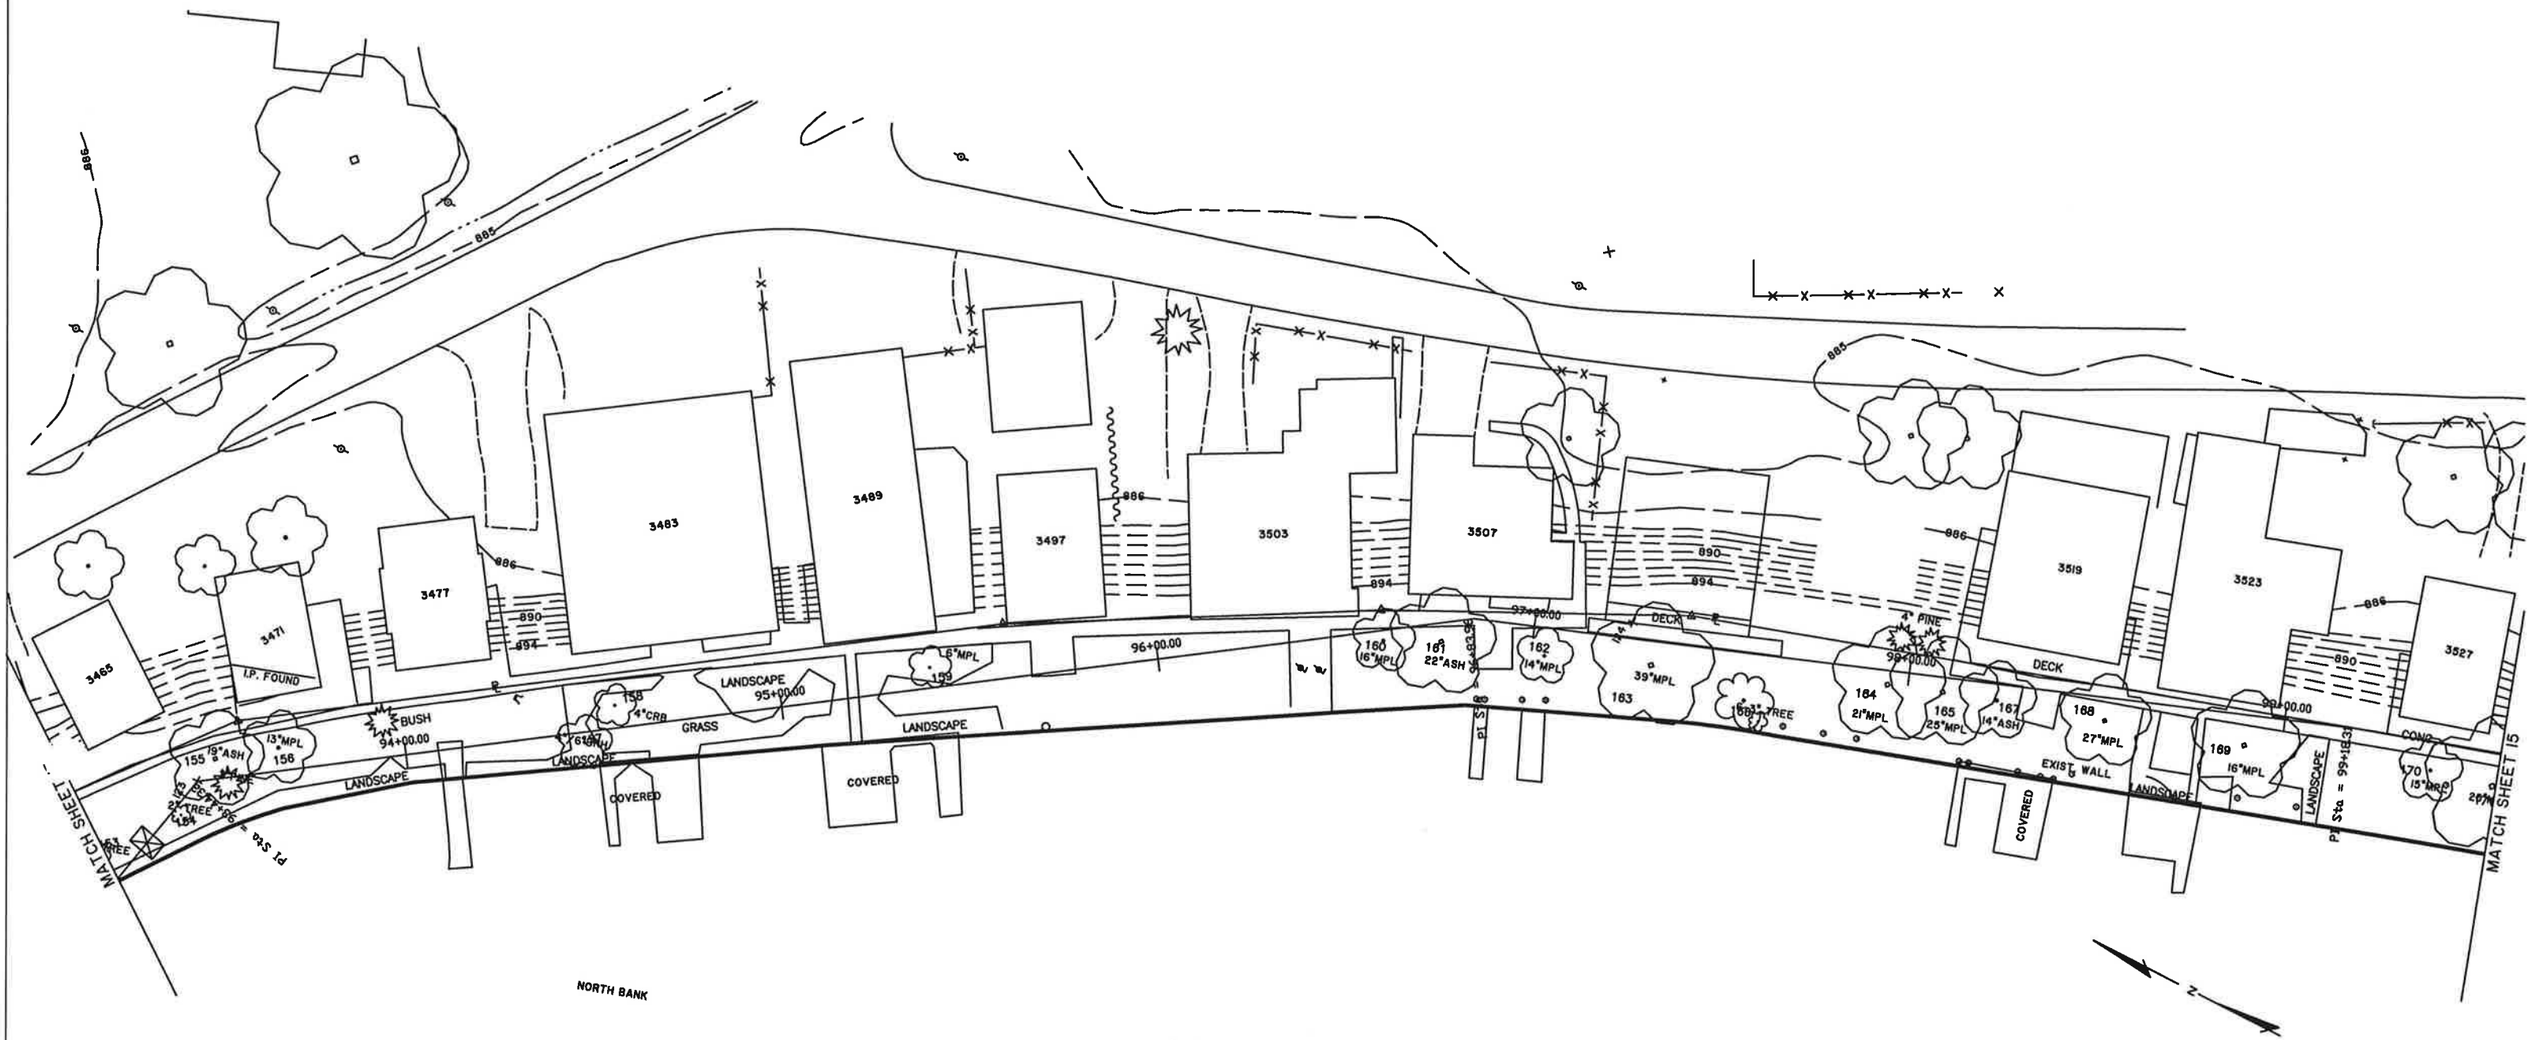

DLZ Ohio, Inc.
6121 Huntley Road • Columbus, Ohio 43229-1003
Phone (614)888-0040 • Fax (614)848-6712
www.dlzcorp.com
Engineers • Architects • Scientists
Planners • Surveyors

ENGINEERING
Ohio Department of Natural Resources

BUCKEYE LAKE STATE PARK
DAM EVALUATION
FAIRFIELD & LICKING COUNTIES, OH

DESIGNED BY:	JOB NUMBER: DNR 736 730-93-006
DRAWN BY:	SCALE:
CHECKED BY:	DATE: MARCH 29, 2002
APPROVED BY:	REVISED:

EMBANKMENT PLAN

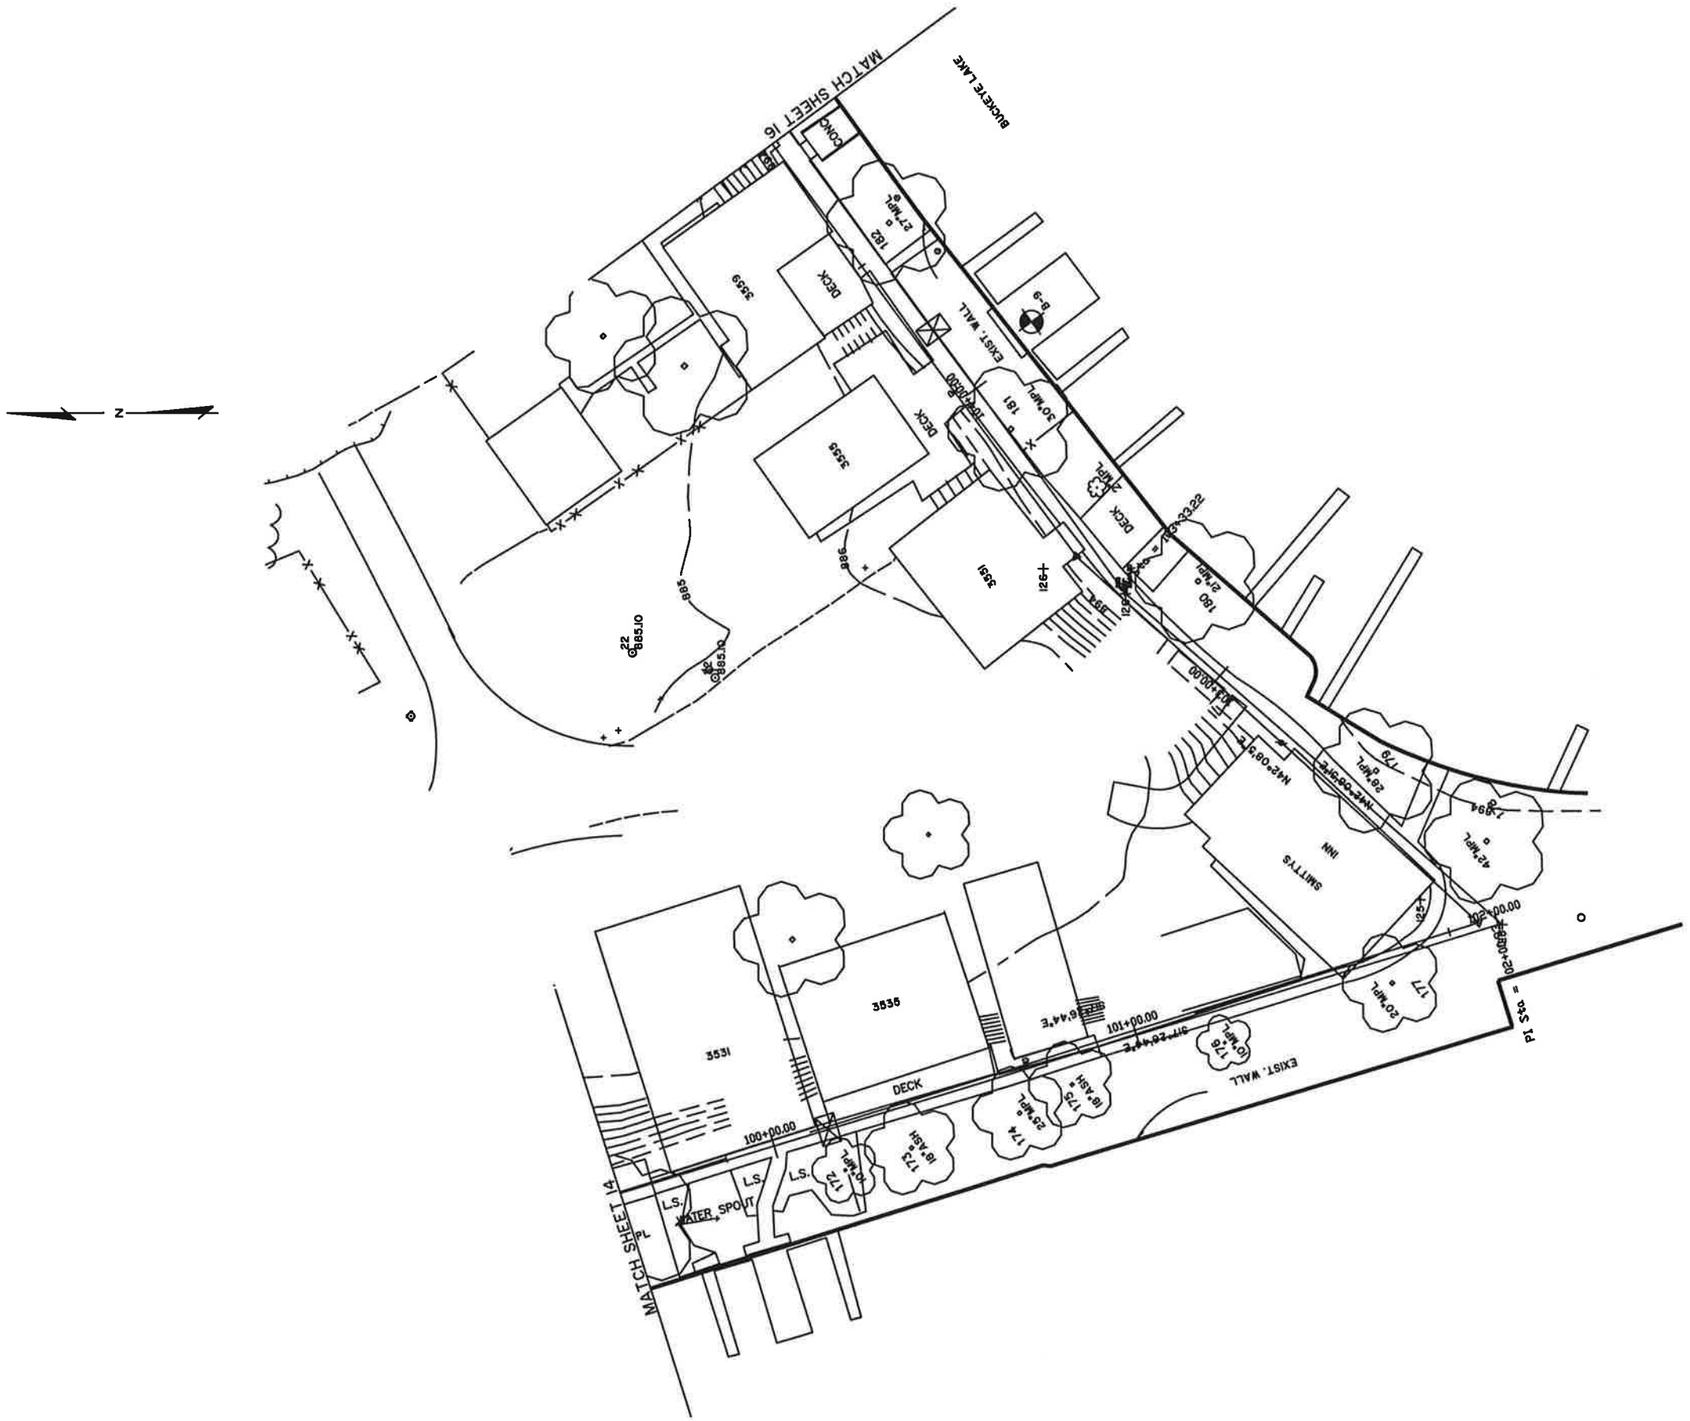

DLZ Engineers • Architects • Scientists Planners • Surveyors

DLZ Ohio, Inc.
6121 Huntley Road • Columbus, Ohio 43229-1003
Phone (614)888-0040 • Fax (614)848-6712
www.dlzcorp.com

ENGINEERING
Ohio Department of Natural Resources

BUCKEYE LAKE STATE PARK
DAM EVALUATION
FAIRFIELD & LICKING COUNTIES, OH

DESIGNED BY:	JOB NUMBER: DNR 736 730-93-006
DRAWN BY:	SCALE:
CHECKED BY:	DATE: MARCH 29, 2002
APPROVED BY:	REVISED:

EMBANKMENT PLAN

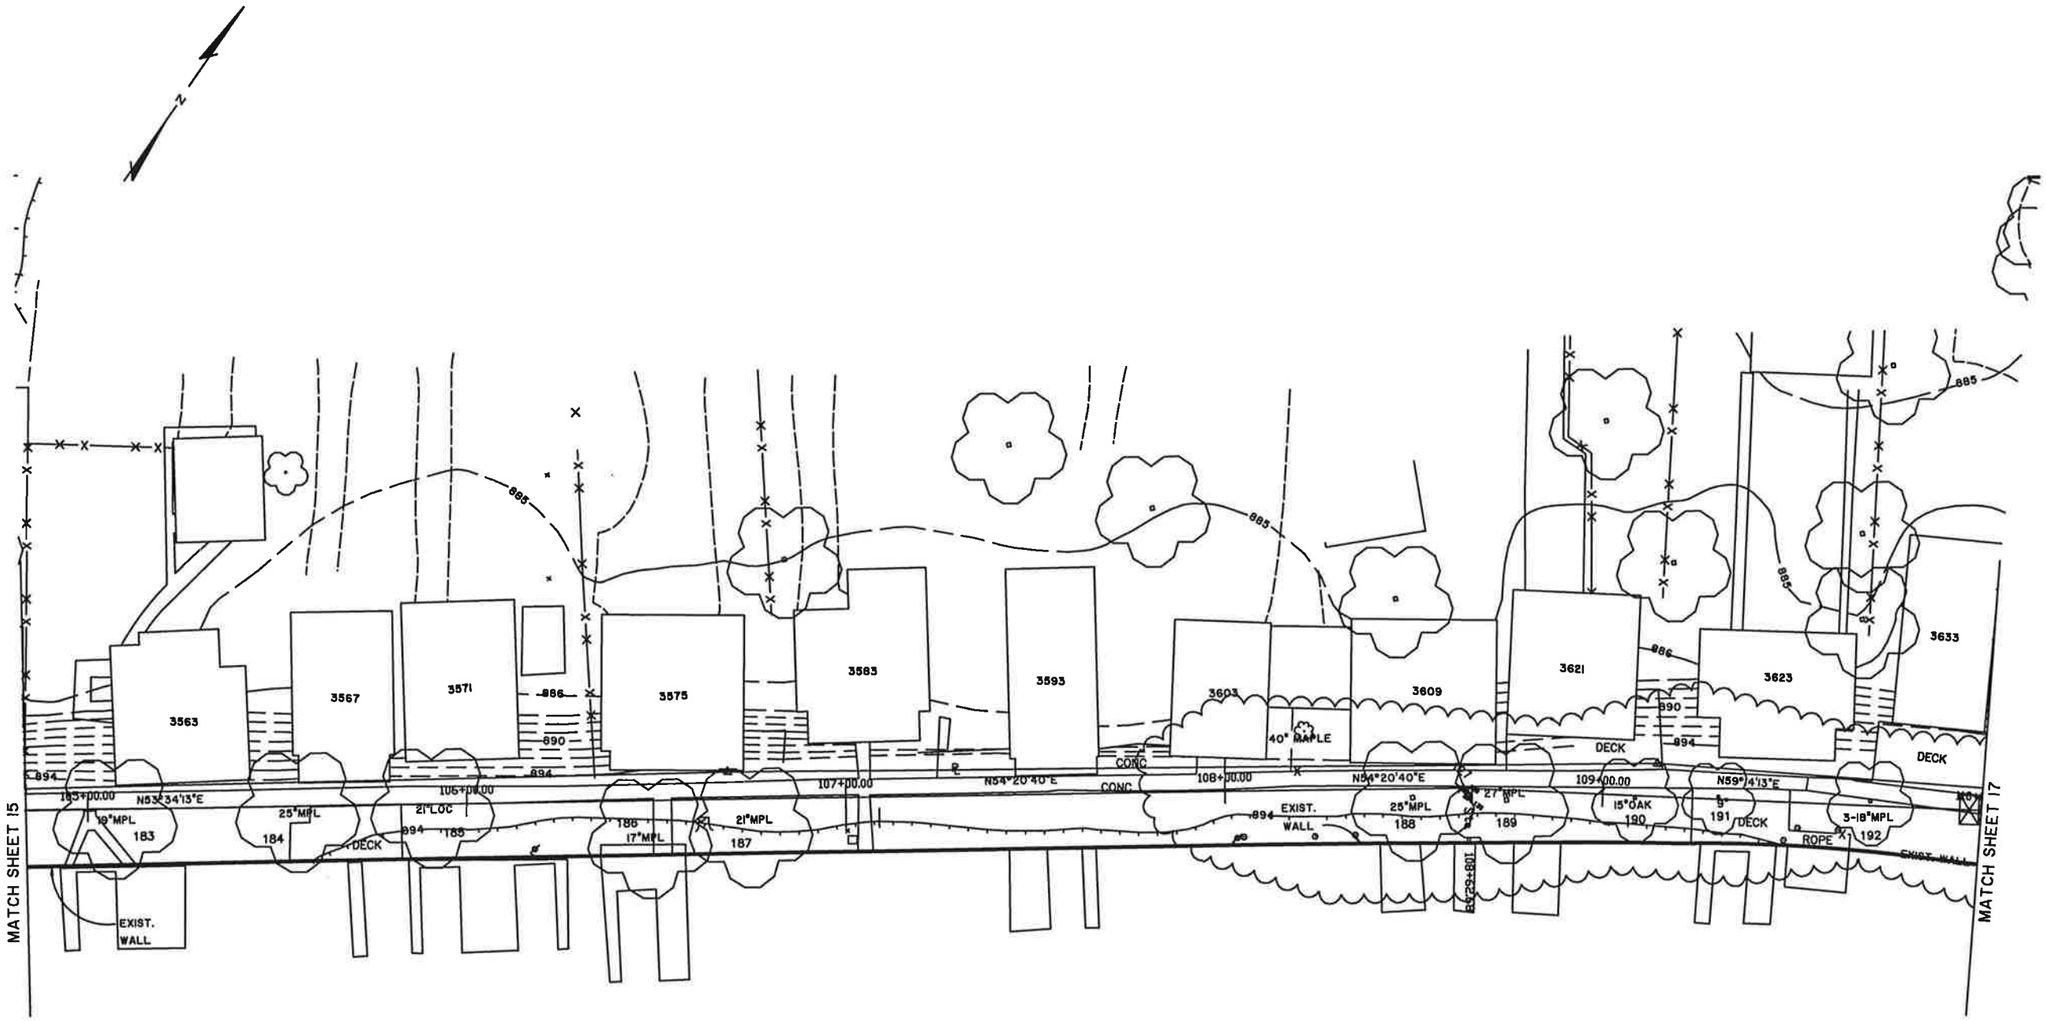

BUCKEYE LAKE

DLZ
Engineers • Architects • Scientists
Planners • Surveyors

DLZ Ohio, Inc.
6121 Huntley Road • Columbus, Ohio 43229-1003
Phone (614)888-0040 • Fax (614)848-6712
www.dlzcorp.com

ENGINEERING
Ohio Department of Natural Resources

BUCKEYE LAKE STATE PARK
DAM EVALUATION
FAIRFIELD & LICKING COUNTIES, OH

DESIGNED BY:	JOB NUMBER: DNR 736 730-93-006
DRAWN BY:	SCALE:
CHECKED BY:	DATE: MARCH 29, 2002
APPROVED BY:	REVISED:

EMBANKMENT PLAN

16
35

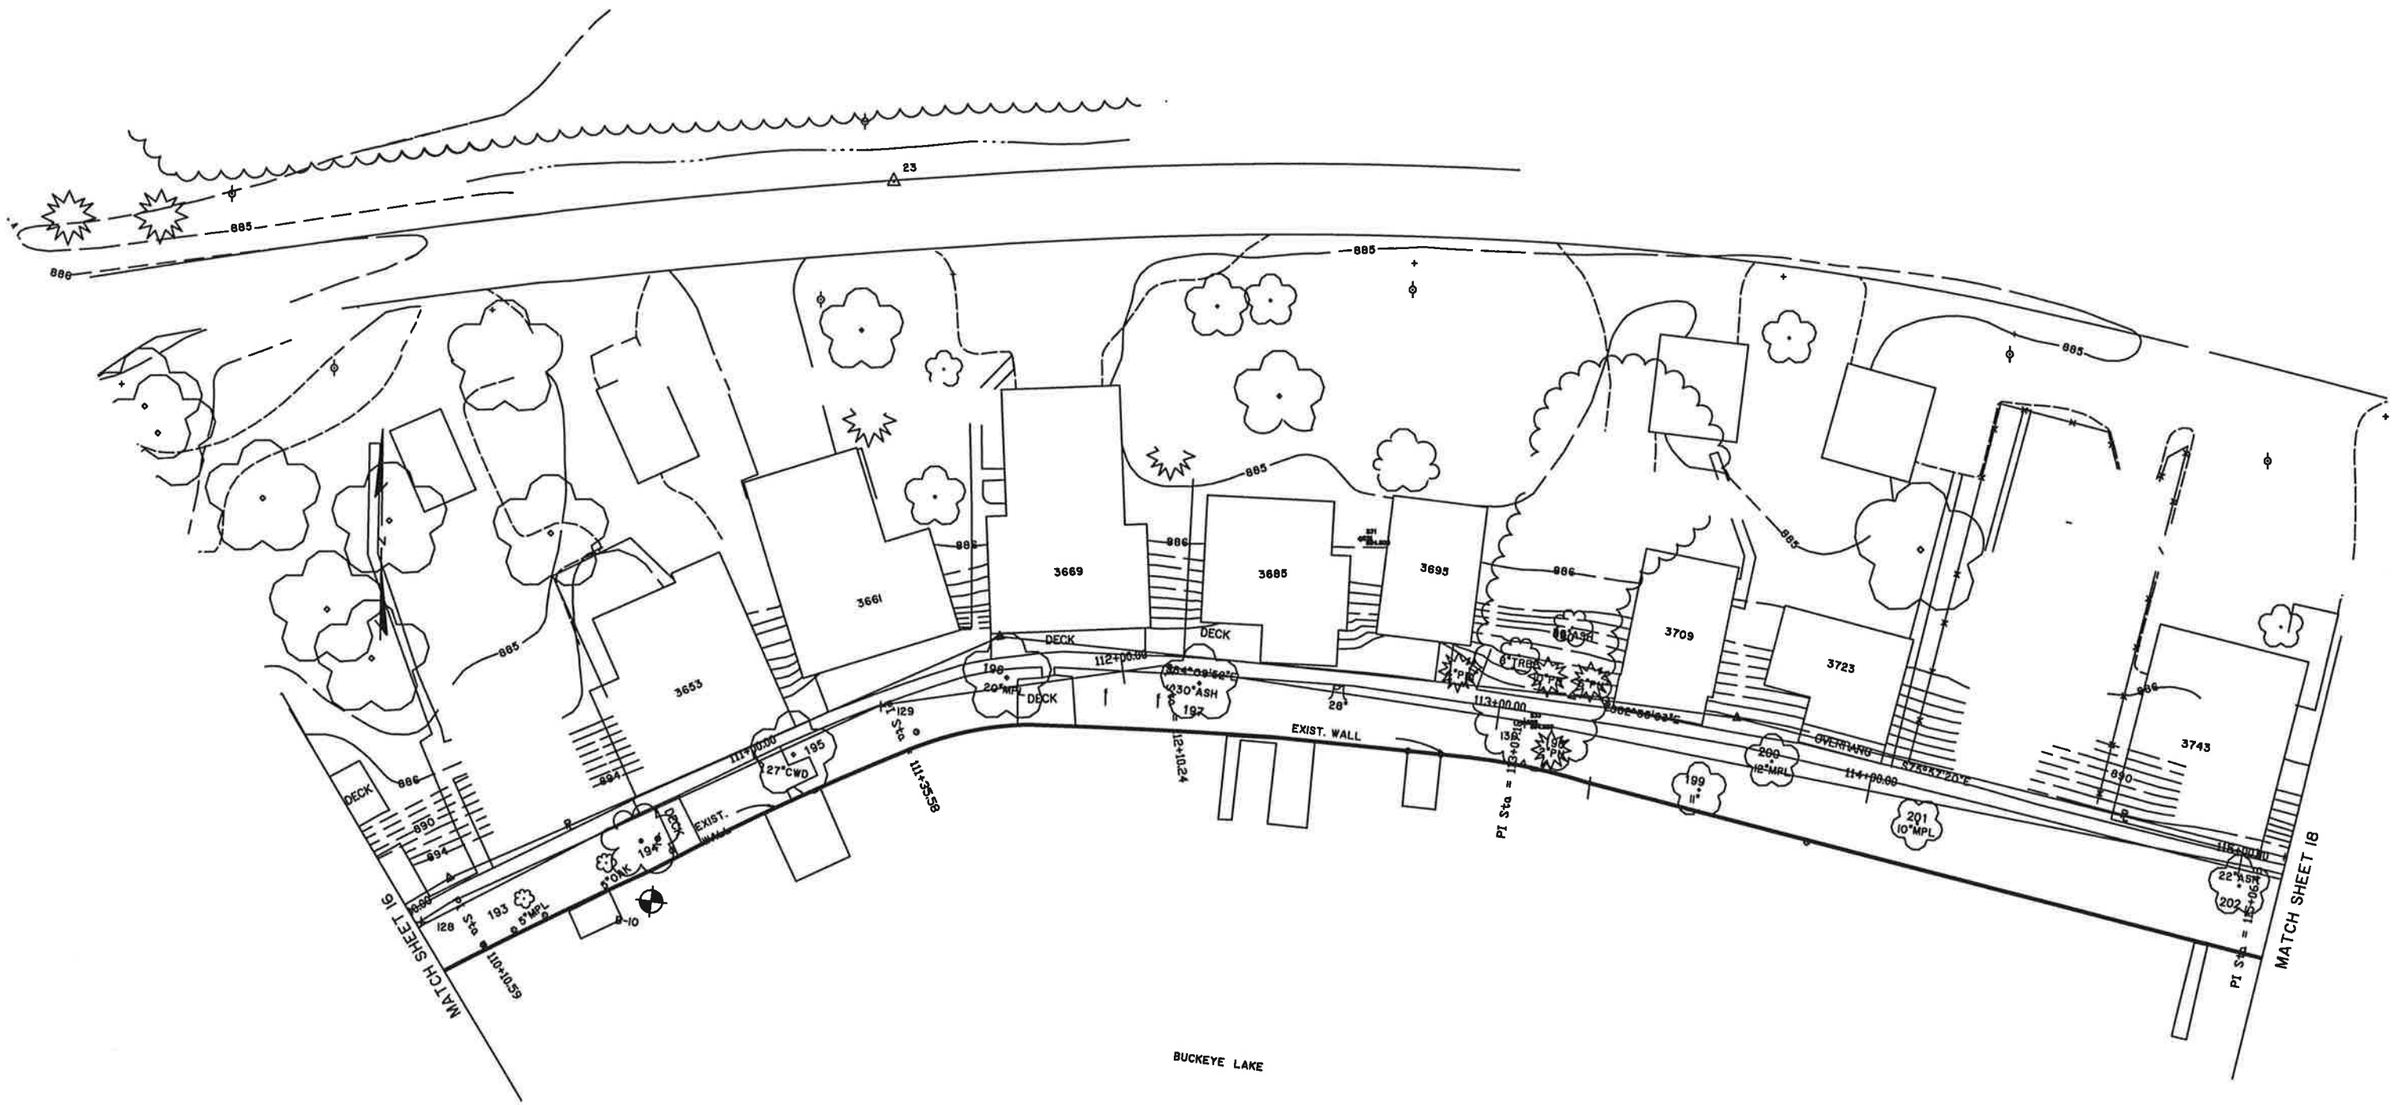

DLZ
Engineers • Architects • Scientists
Planners • Surveyors

DLZ Ohio, Inc.
6121 Huntley Road • Columbus, Ohio 43229-1003
Phone (614)888-0040 • Fax (614)848-6712
www.dlzcorp.com

ENGINEERING
Ohio Department of Natural Resources

BUCKEYE LAKE STATE PARK
DAM EVALUATION
FAIRFIELD & LICKING COUNTIES, OH

DESIGNED BY:	JOB NUMBER: DNR 736 730-93-006
DRAWN BY:	SCALE:
CHECKED BY:	DATE: MARCH 29, 2002
APPROVED BY:	REVISED:

EMBANKMENT PLAN

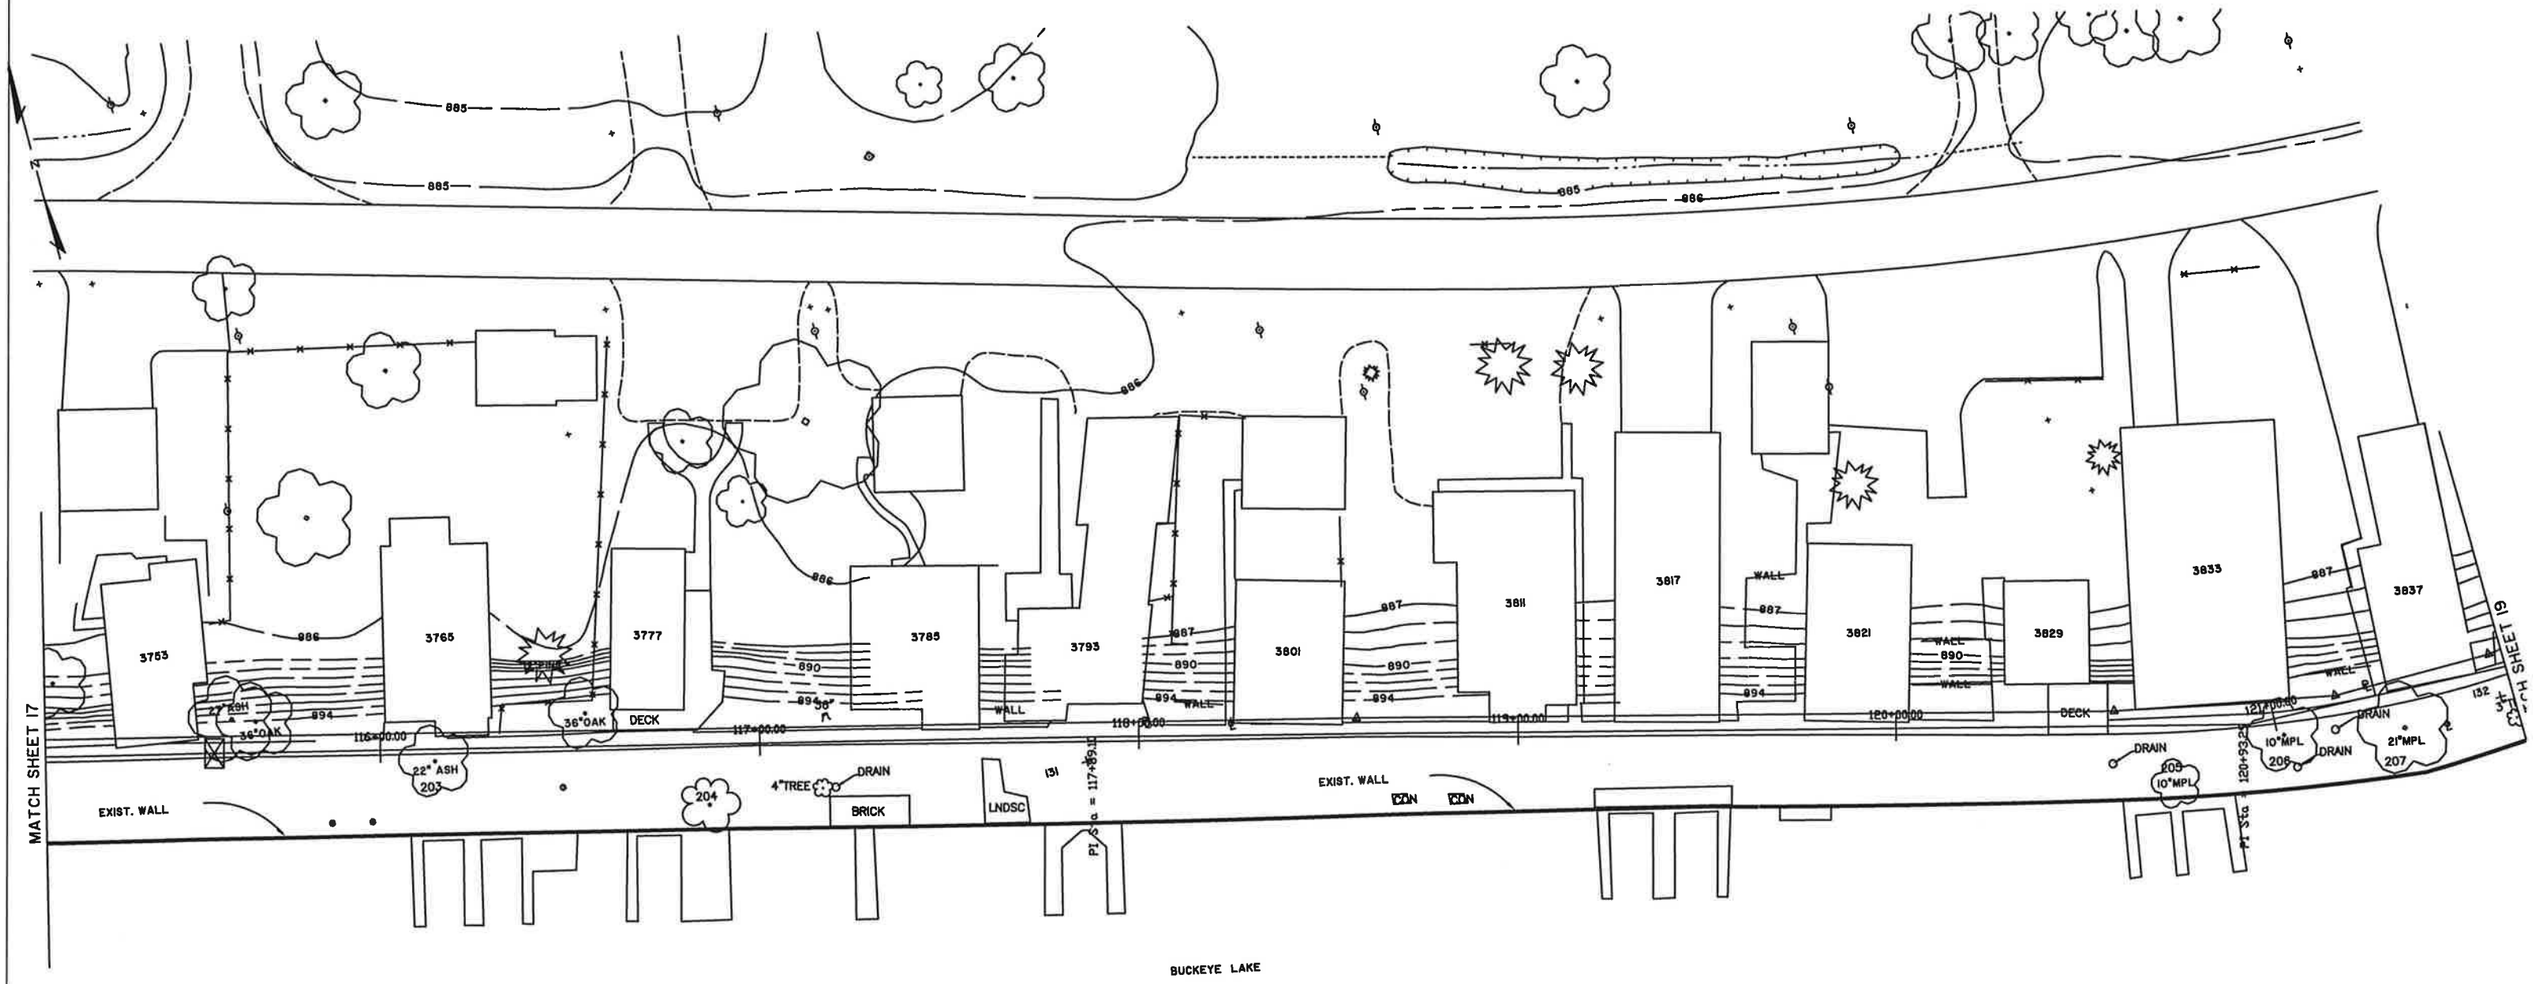

DLZ
Engineers • Architects • Scientists
Planners • Surveyors

DLZ Ohio, Inc.
6121 Huntley Road • Columbus, Ohio 43229-1003
Phone (614)888-0040 • Fax (614)848-6712
www.dlzcorp.com

ENGINEERING
Ohio Department of Natural Resources

BUCKEYE LAKE STATE PARK
DAM EVALUATION
FAIRFIELD & LICKING COUNTIES, OH

DESIGNED BY:	
DRAWN BY:	
CHECKED BY:	
APPROVED BY:	
JOB NUMBER:	DNR 736 730-93-006
SCALE:	
DATE:	MARCH 29, 2002
REVISED:	

EMBANKMENT PLAN

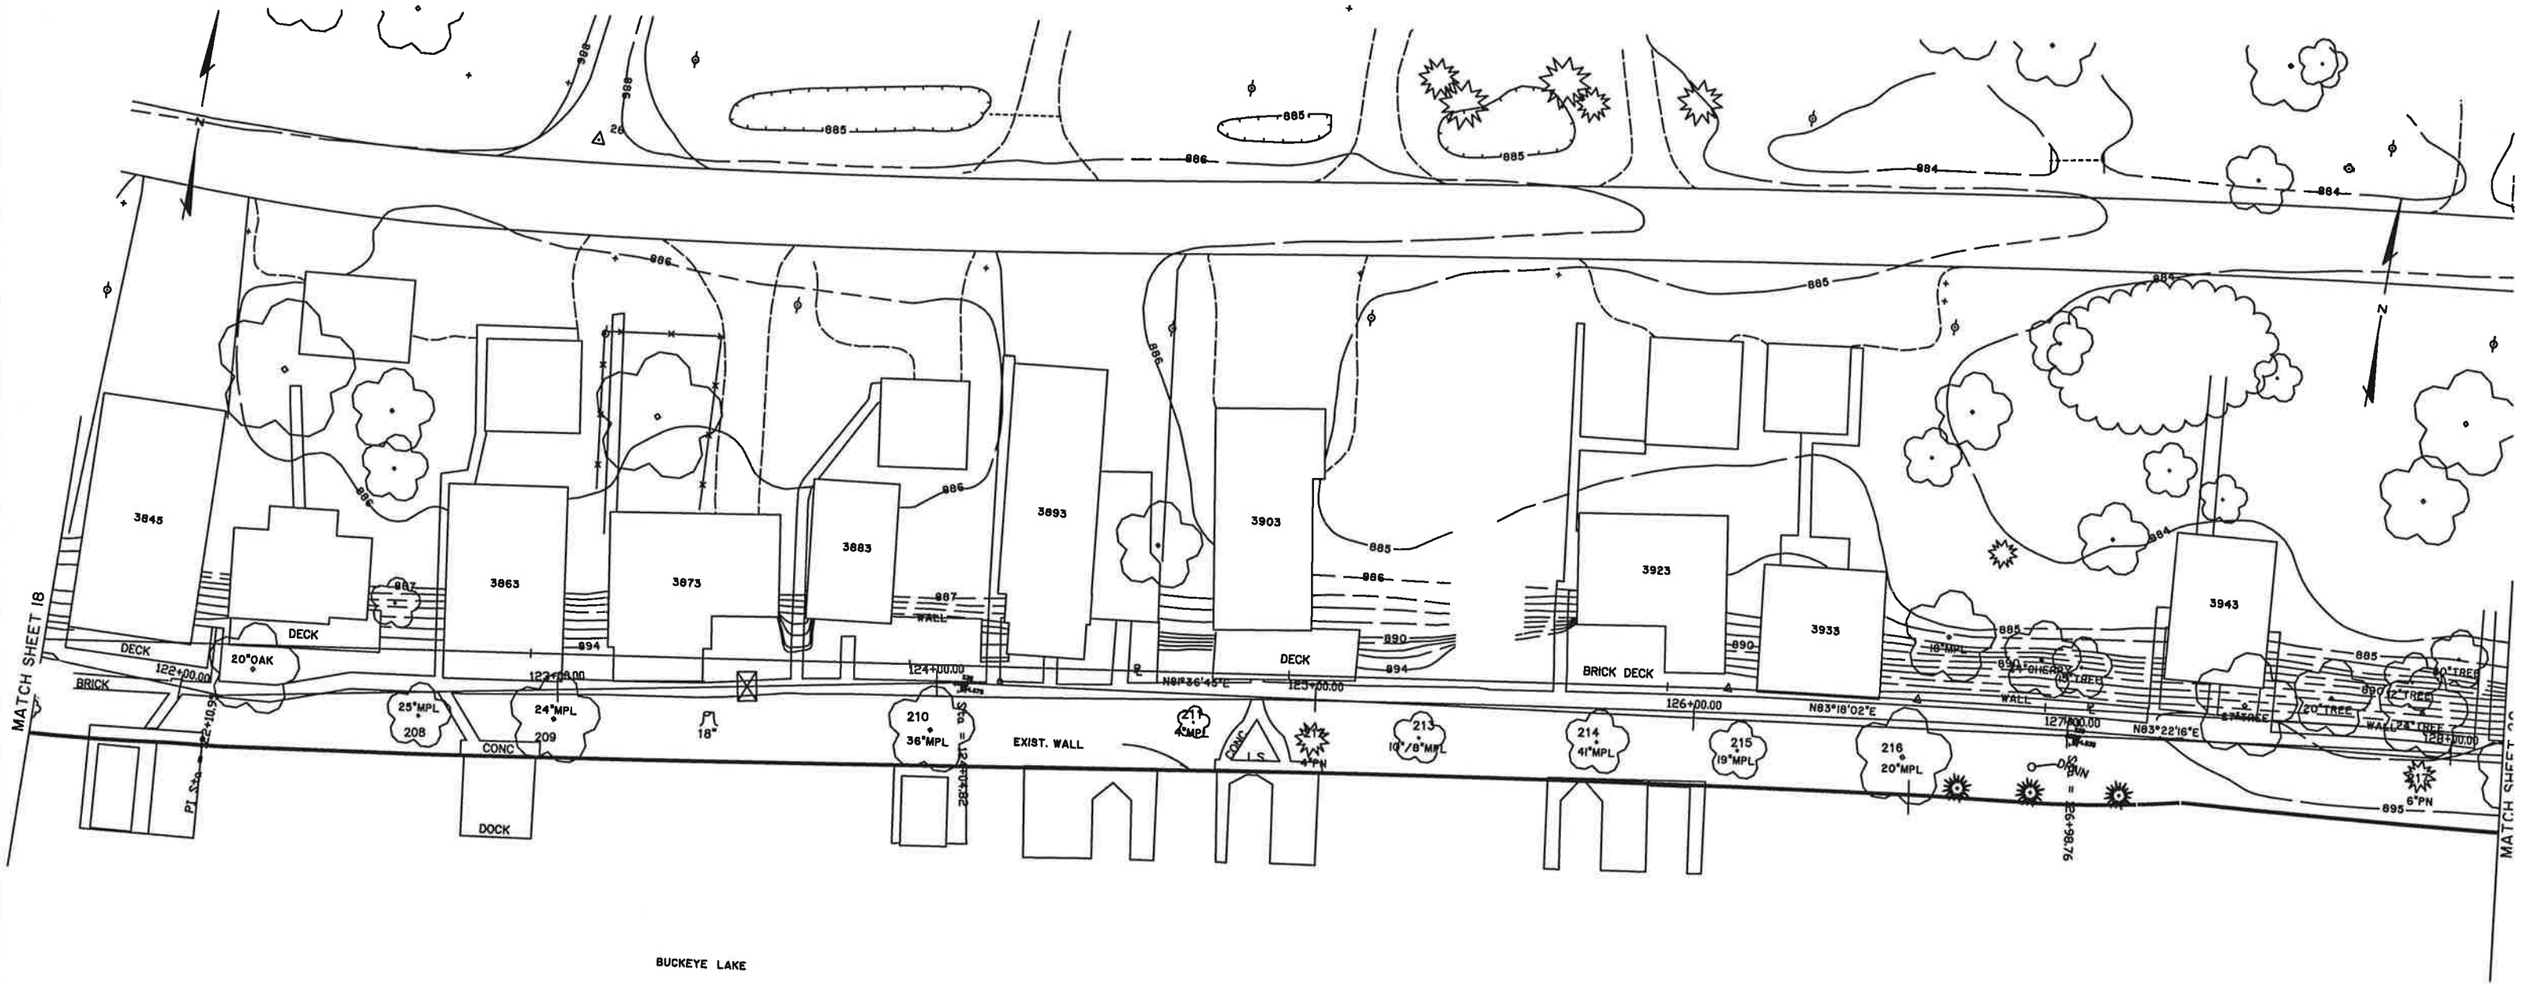

DLZ
Engineers • Architects • Scientists
Planners • Surveyors

DLZ Ohio, Inc.
6121 Huntley Road • Columbus, Ohio 43229-1003
Phone (614)888-0040 • Fax (614)848-6712
www.dlzcorp.com

ENGINEERING
Ohio Department of Natural Resources

BUCKEYE LAKE STATE PARK
DAM EVALUATION
FAIRFIELD & LICKING COUNTIES, OH

DESIGNED BY:	JOB NUMBER: DNR 736 730-93-006
DRAWN BY:	SCALE:
CHECKED BY:	DATE: MARCH 29, 2002
APPROVED BY:	REVISED:

EMBANKMENT PLAN

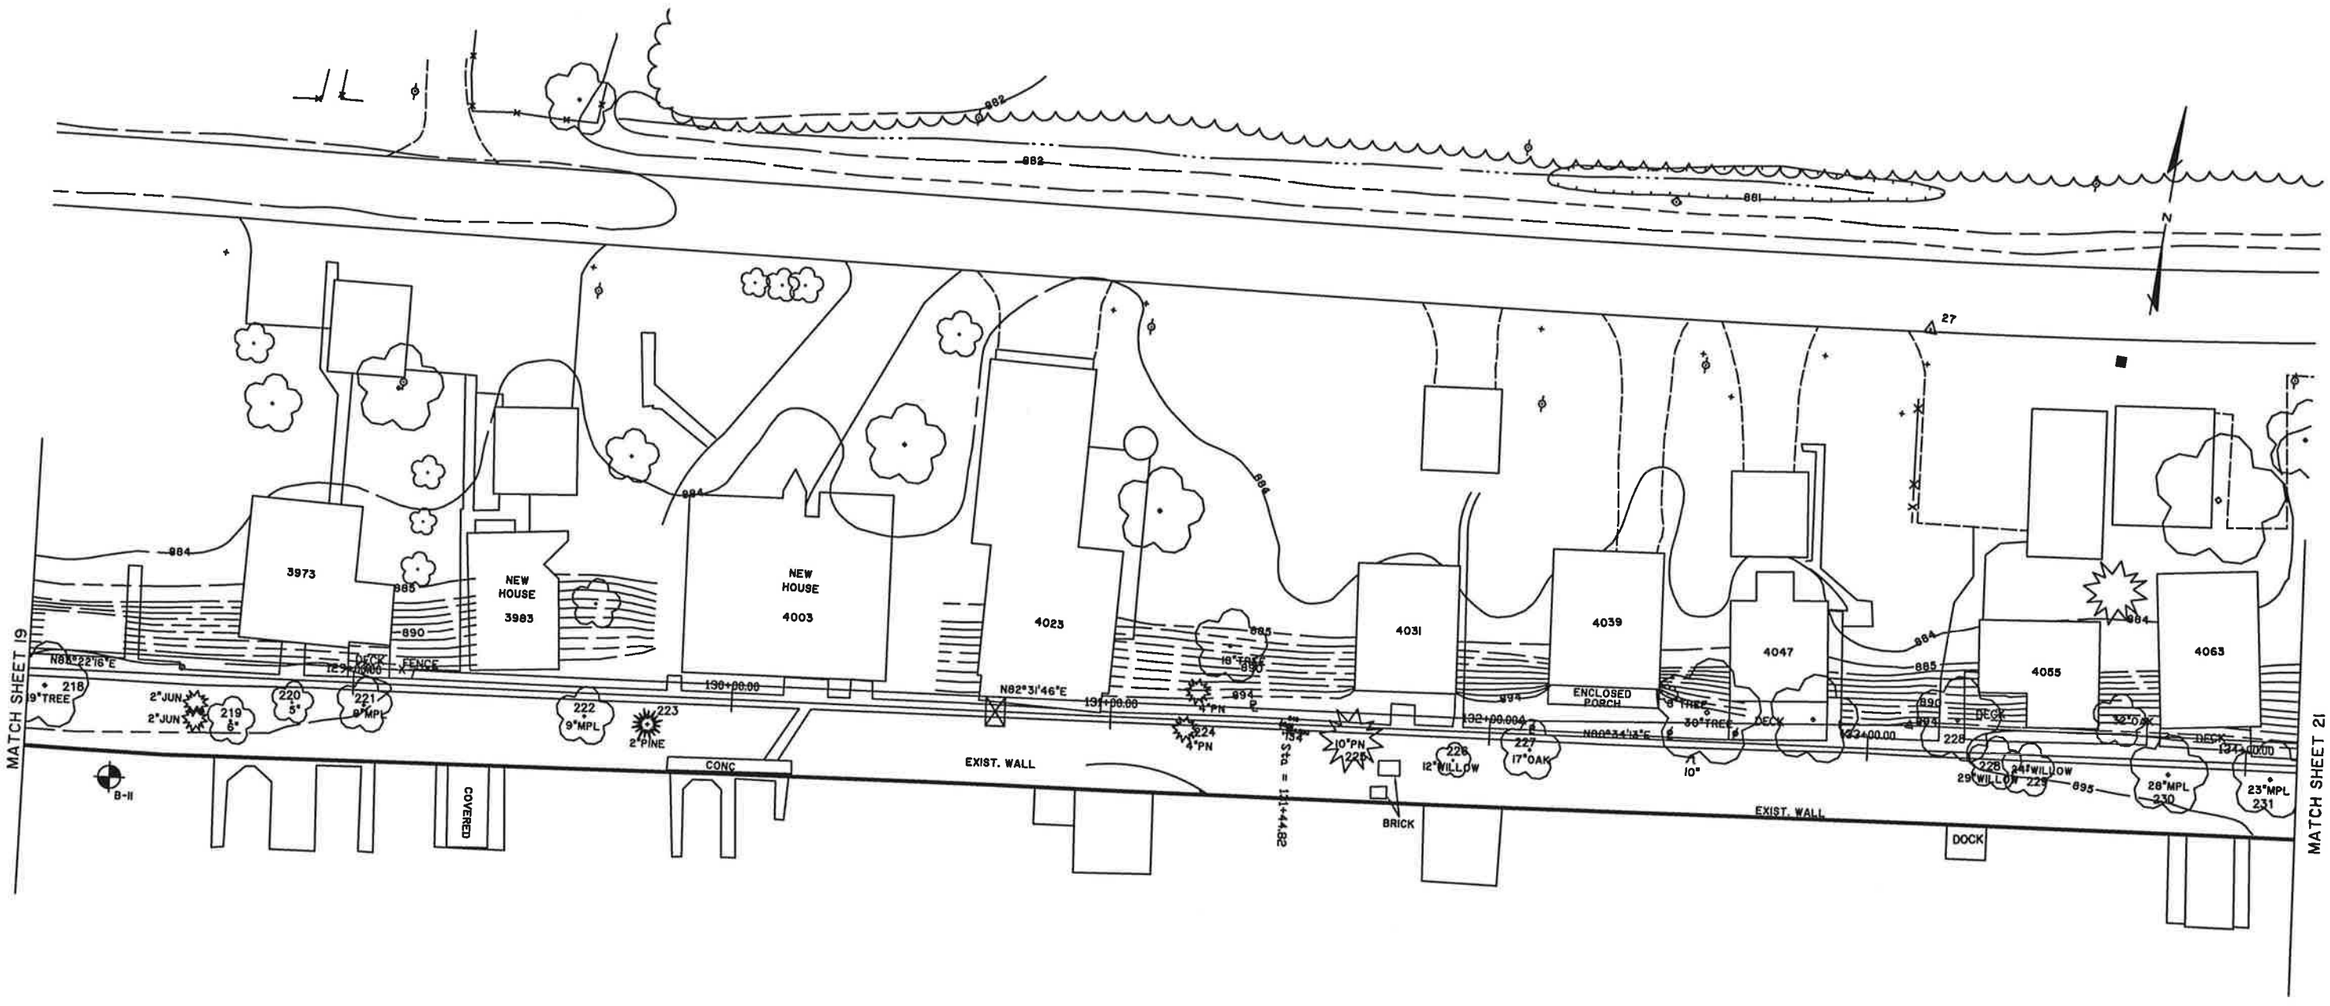

BUCKEYE LAKE

DLZ
Engineers • Architects • Scientists
Planners • Surveyors

DLZ Ohio, Inc.
6121 Huntley Road • Columbus, Ohio 43229-1003
Phone (614)888-0040 • Fax (614)848-6712
www.dlzcorp.com

ENGINEERING
Ohio Department of Natural Resources

BUCKEYE LAKE STATE PARK
DAM EVALUATION
FAIRFIELD & LICKING COUNTIES, OH

DESIGNED BY:	JOB NUMBER: DNR 736 730-93-006
DRAWN BY:	SCALE:
CHECKED BY:	DATE: MARCH 29, 2002
APPROVED BY:	REVISED:

EMBANKMENT PLAN

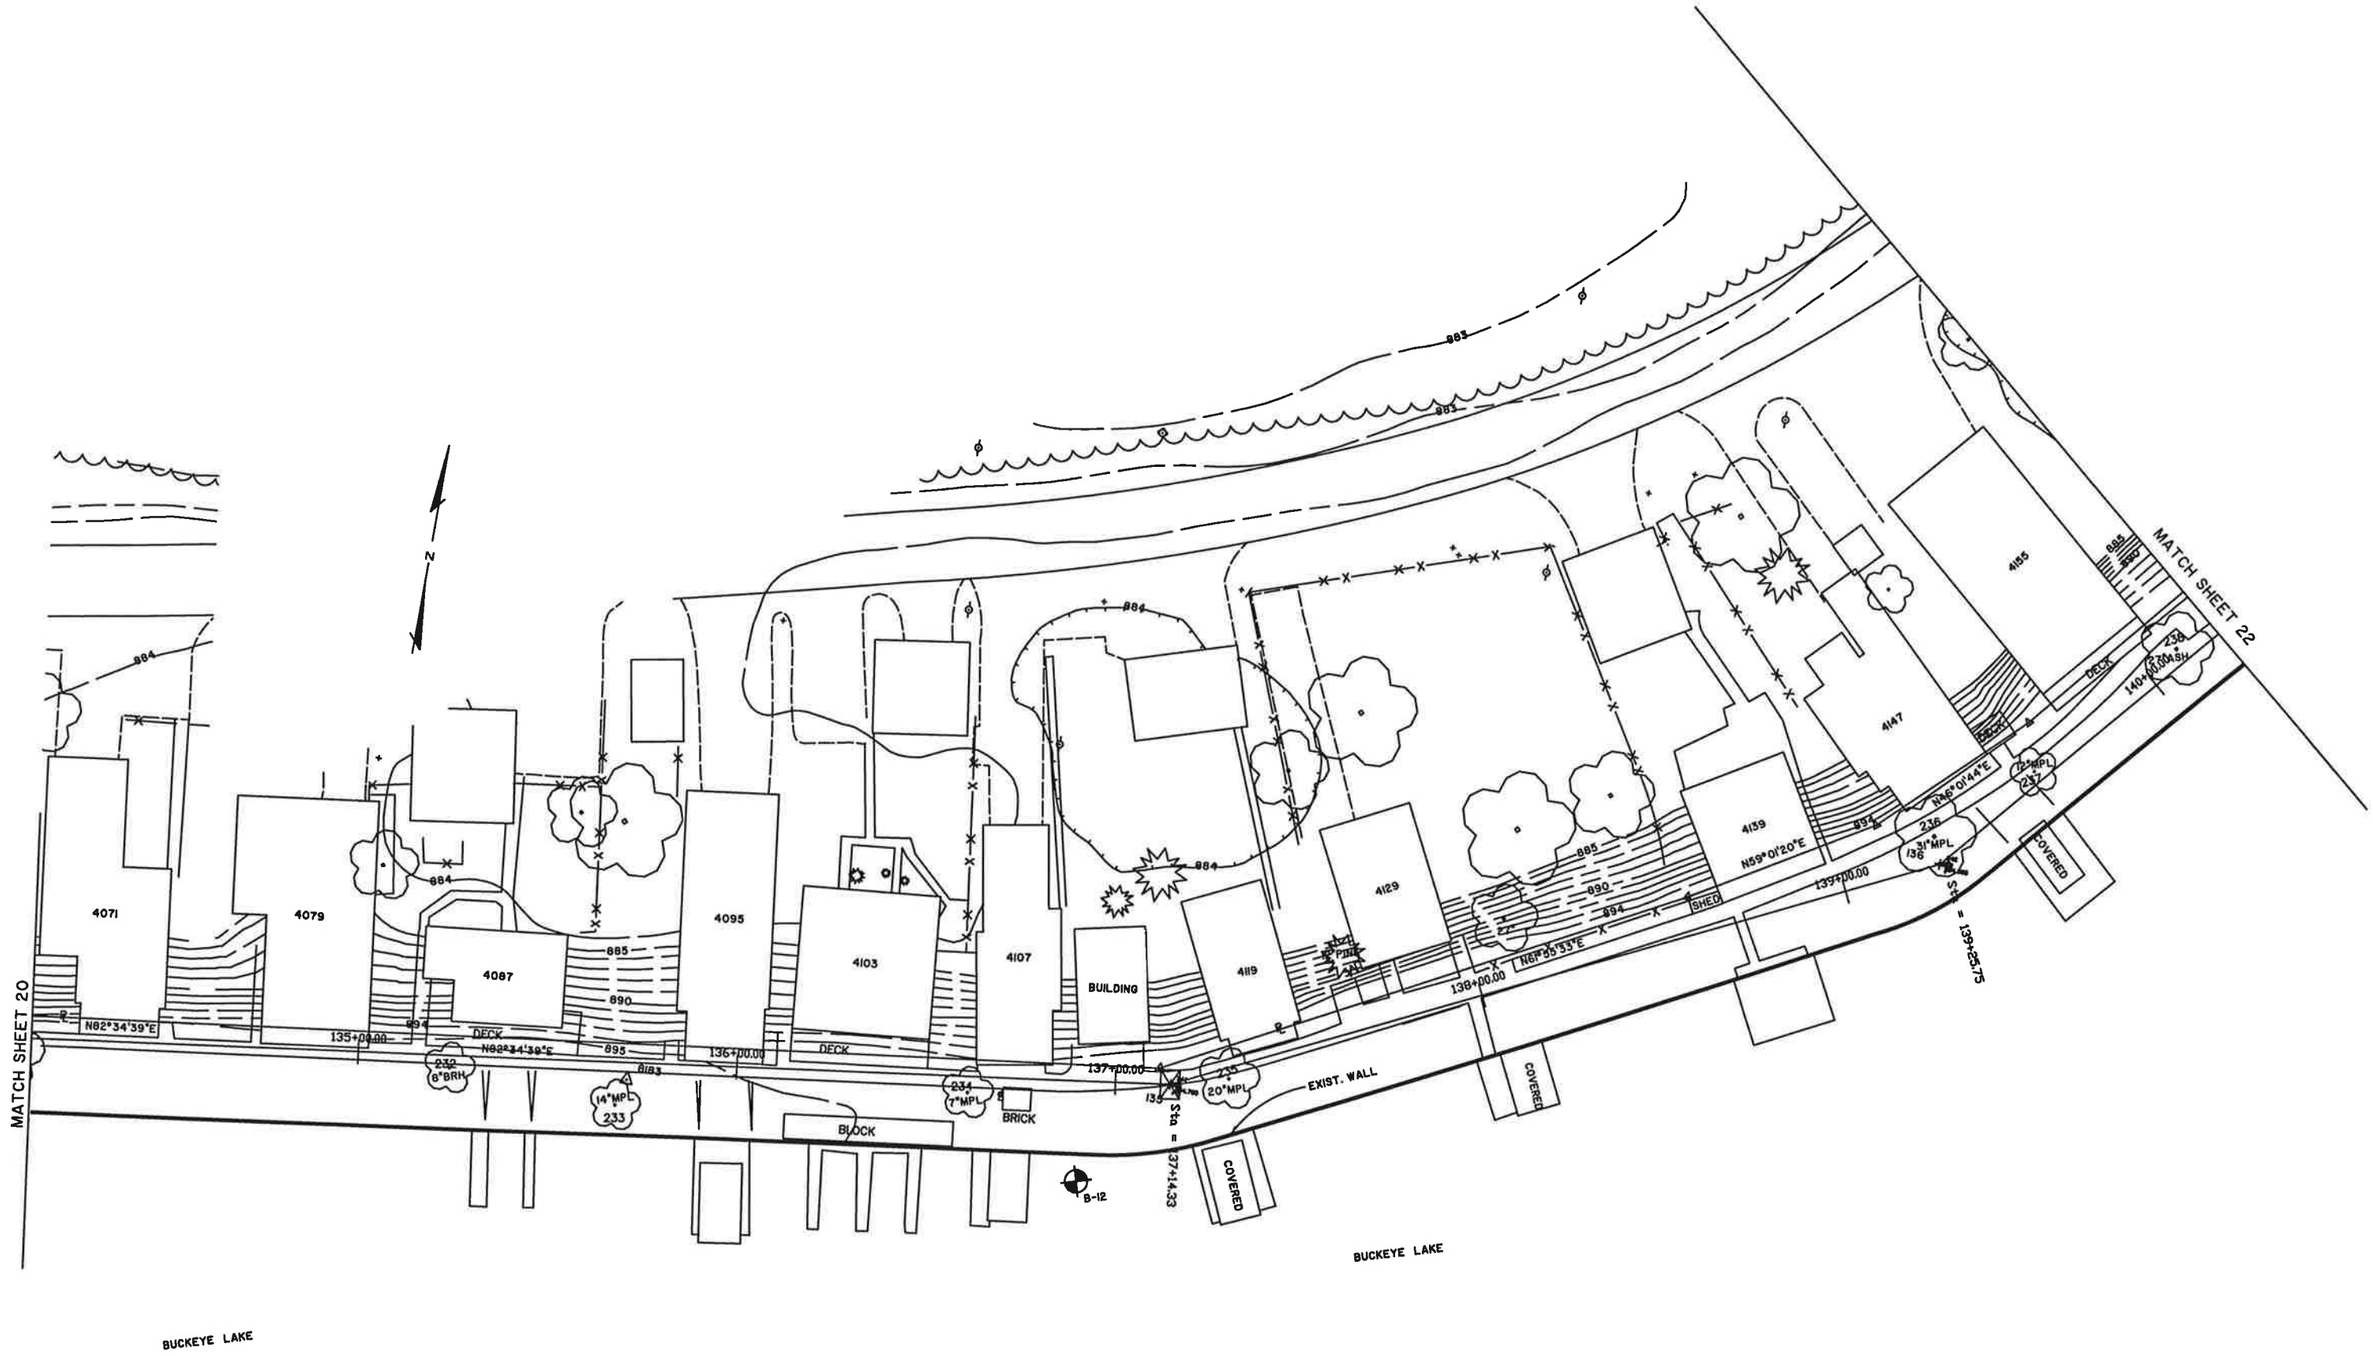

DLZ Engineers • Architects • Scientists Planners • Surveyors
DLZ Ohio, Inc.
6121 Huntley Road • Columbus, Ohio 43229-1003
Phone (614)888-0040 • Fax (614)848-6712
www.dlzcorp.com

ENGINEERING
Ohio Department of Natural Resources

BUCKEYE LAKE STATE PARK
DAM EVALUATION
FAIRFIELD & LICKING COUNTIES, OH

DESIGNED BY:	JOB NUMBER: DNR 736 730-93-006
DRAWN BY:	SCALE:
CHECKED BY:	DATE: MARCH 29, 2002
APPROVED BY:	REVISED:

EMBANKMENT PLAN

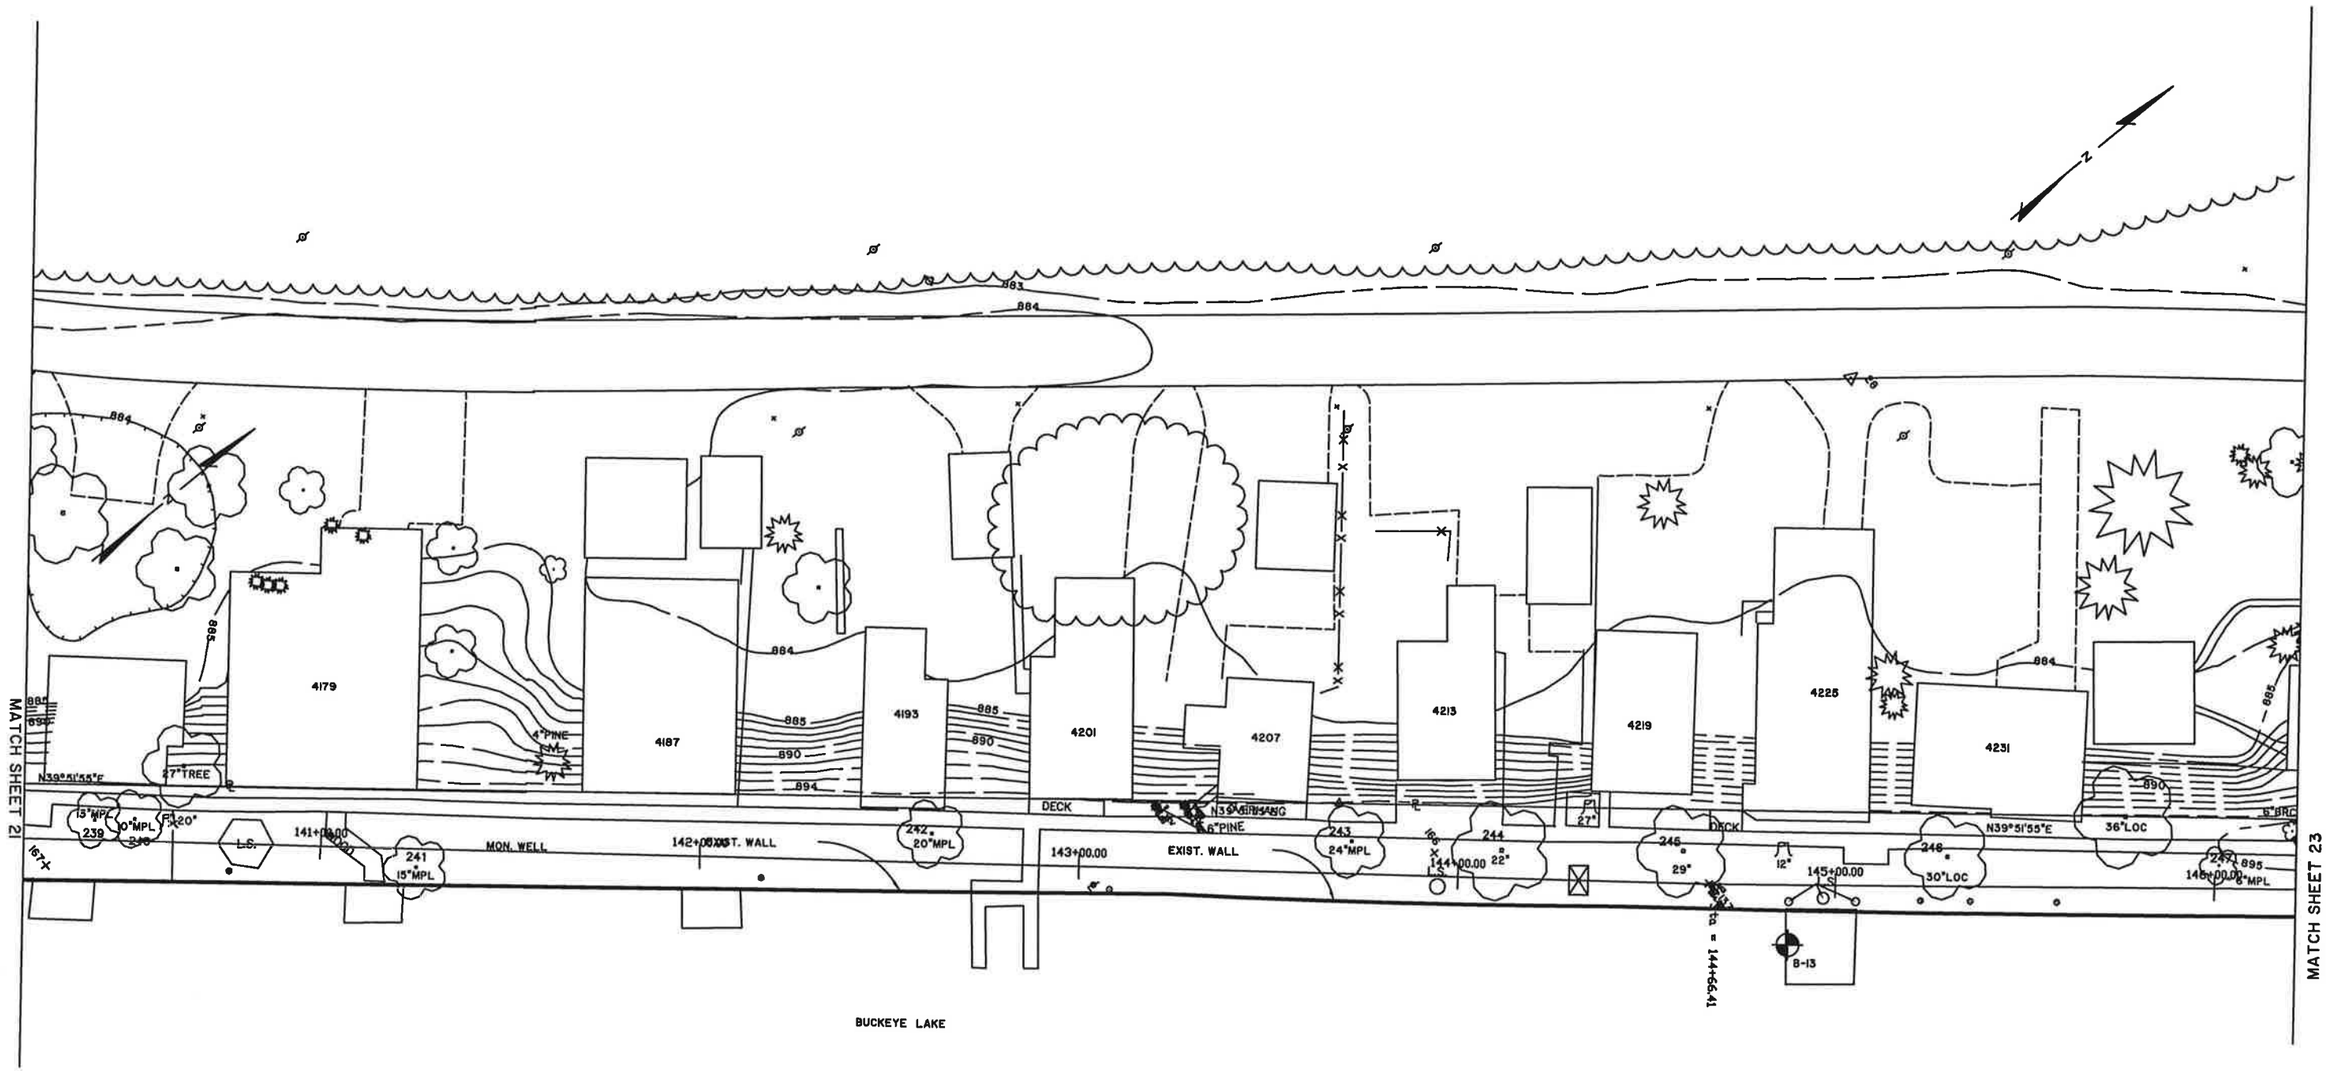

DLZ
Engineers • Architects • Scientists
Planners • Surveyors

DLZ Ohio, Inc.
6121 Huntley Road • Columbus, Ohio 43229-1003
Phone (614)888-0040 • Fax (614)848-6712
www.dlzcorp.com

ENGINEERING
Ohio Department of Natural Resources

BUCKEYE LAKE STATE PARK
DAM EVALUATION
FAIRFIELD & LICKING COUNTIES, OH

DESIGNED BY:	JOB NUMBER: DNR 736 730-93-006
DRAWN BY:	SCALE:
CHECKED BY:	DATE: MARCH 29, 2002
APPROVED BY:	REVISED:

EMBANKMENT PLAN

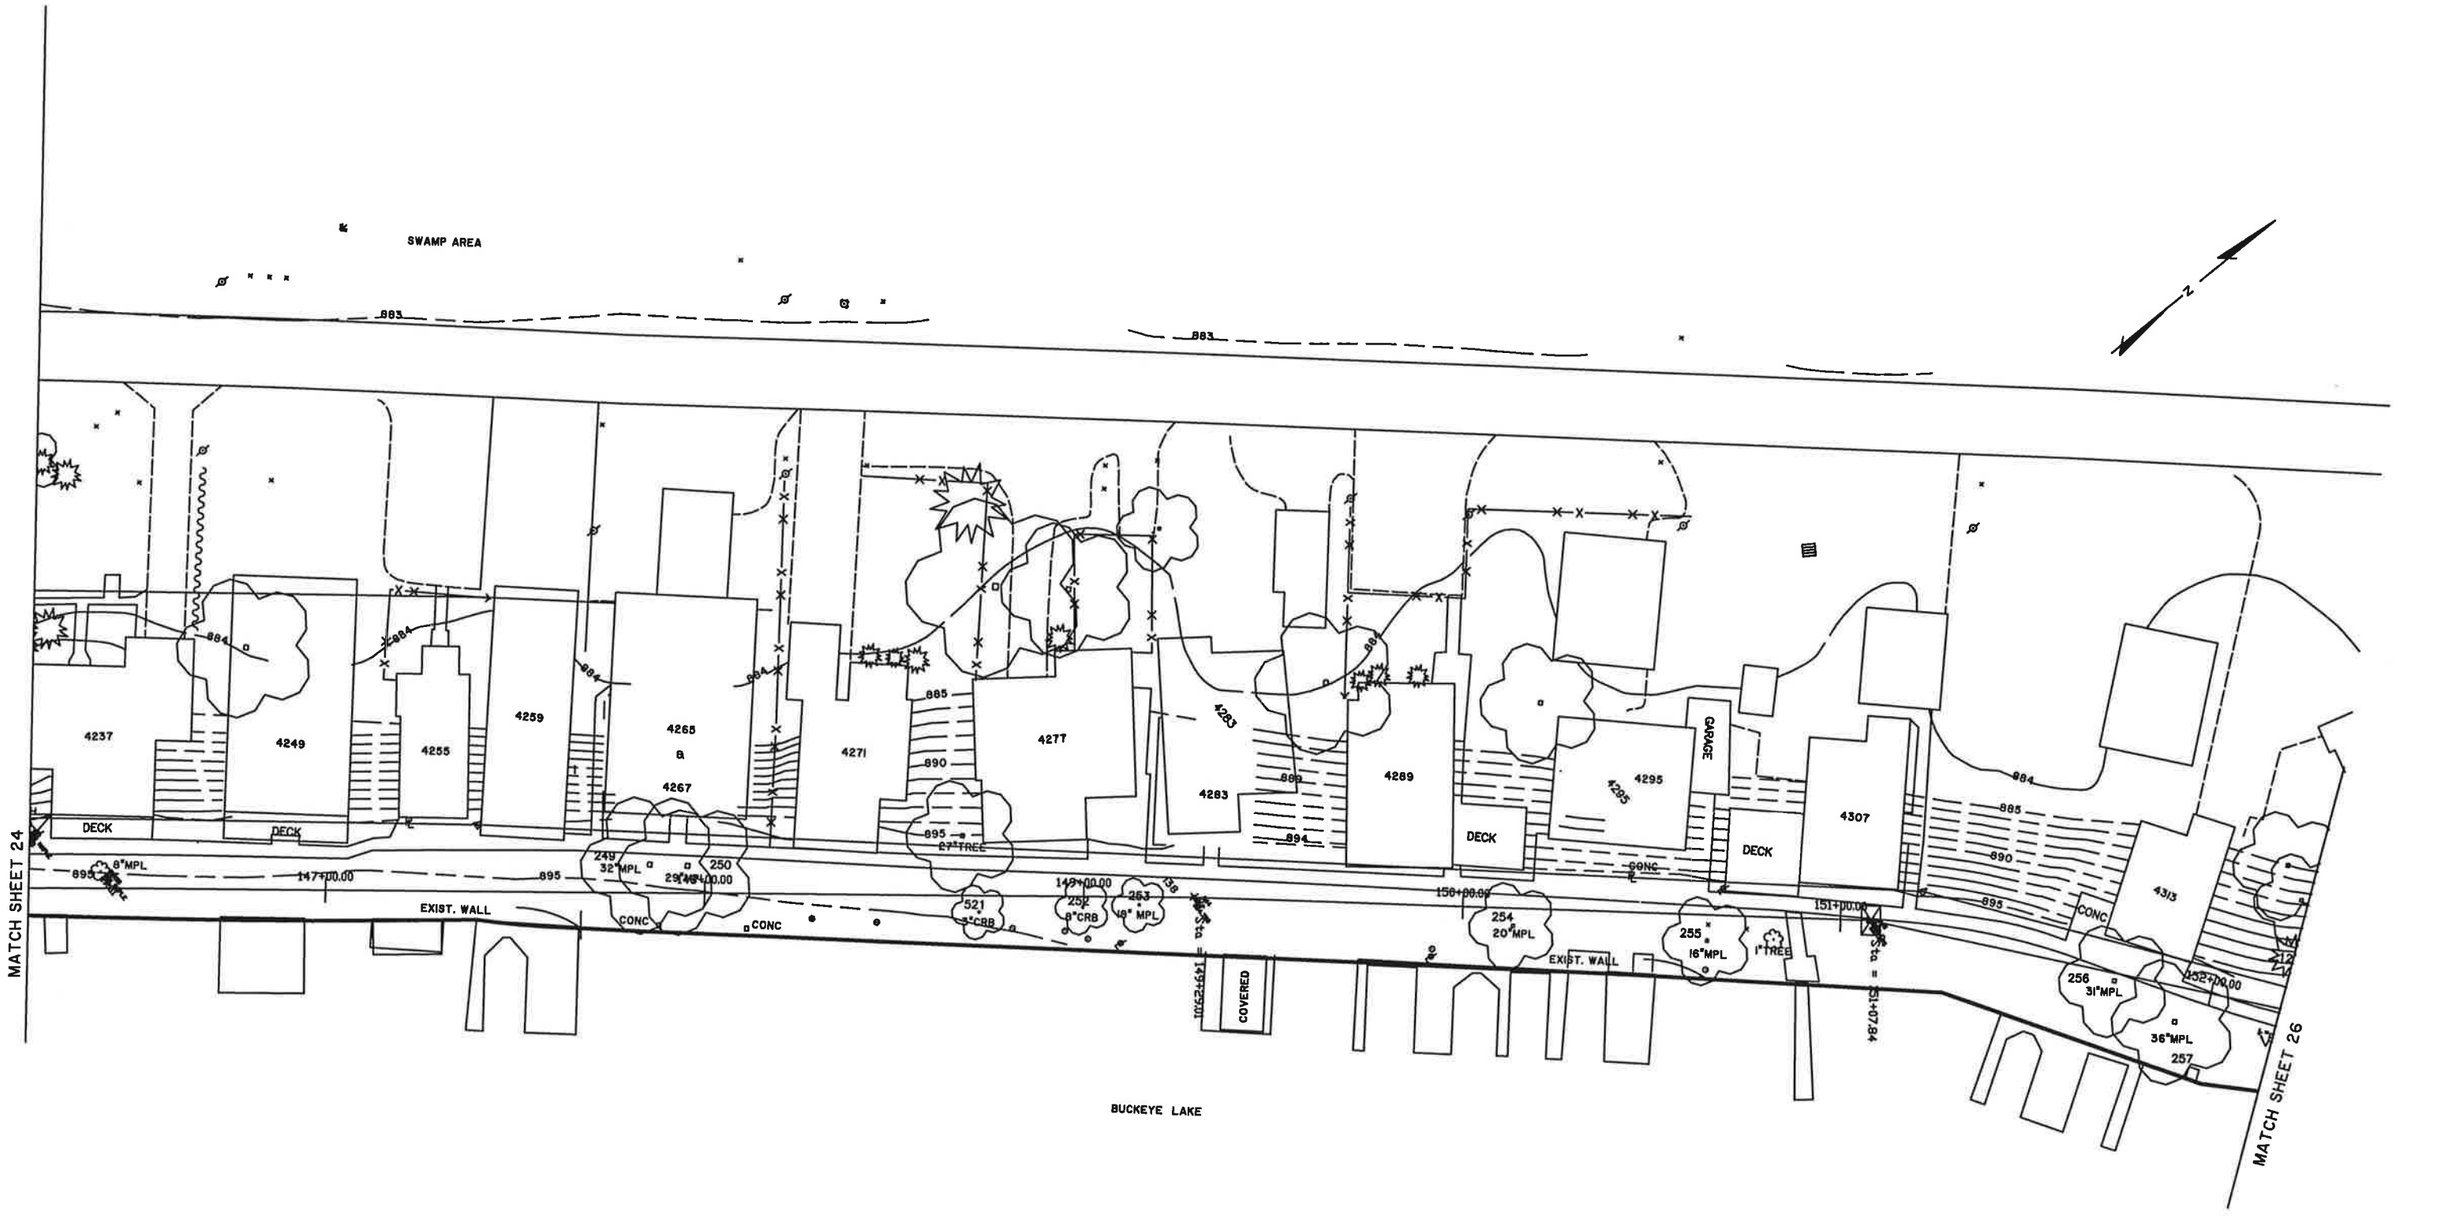

DLZ
Engineers • Architects • Scientists
Planners • Surveyors

DLZ Ohio, Inc.
6121 Huntley Road • Columbus, Ohio 43229-1003
Phone (614)888-0040 • Fax (614)848-6712
www.dlzcorp.com

ENGINEERING
Ohio Department of Natural Resources

BUCKEYE LAKE STATE PARK
DAM EVALUATION
FAIRFIELD & LICKING COUNTIES, OH

DESIGNED BY:	JOB NUMBER: DNR 736 730-93-006
DRAWN BY:	SCALE:
CHECKED BY:	DATE: MARCH 29, 2002
APPROVED BY:	REVISED:

EMBANKMENT PLAN

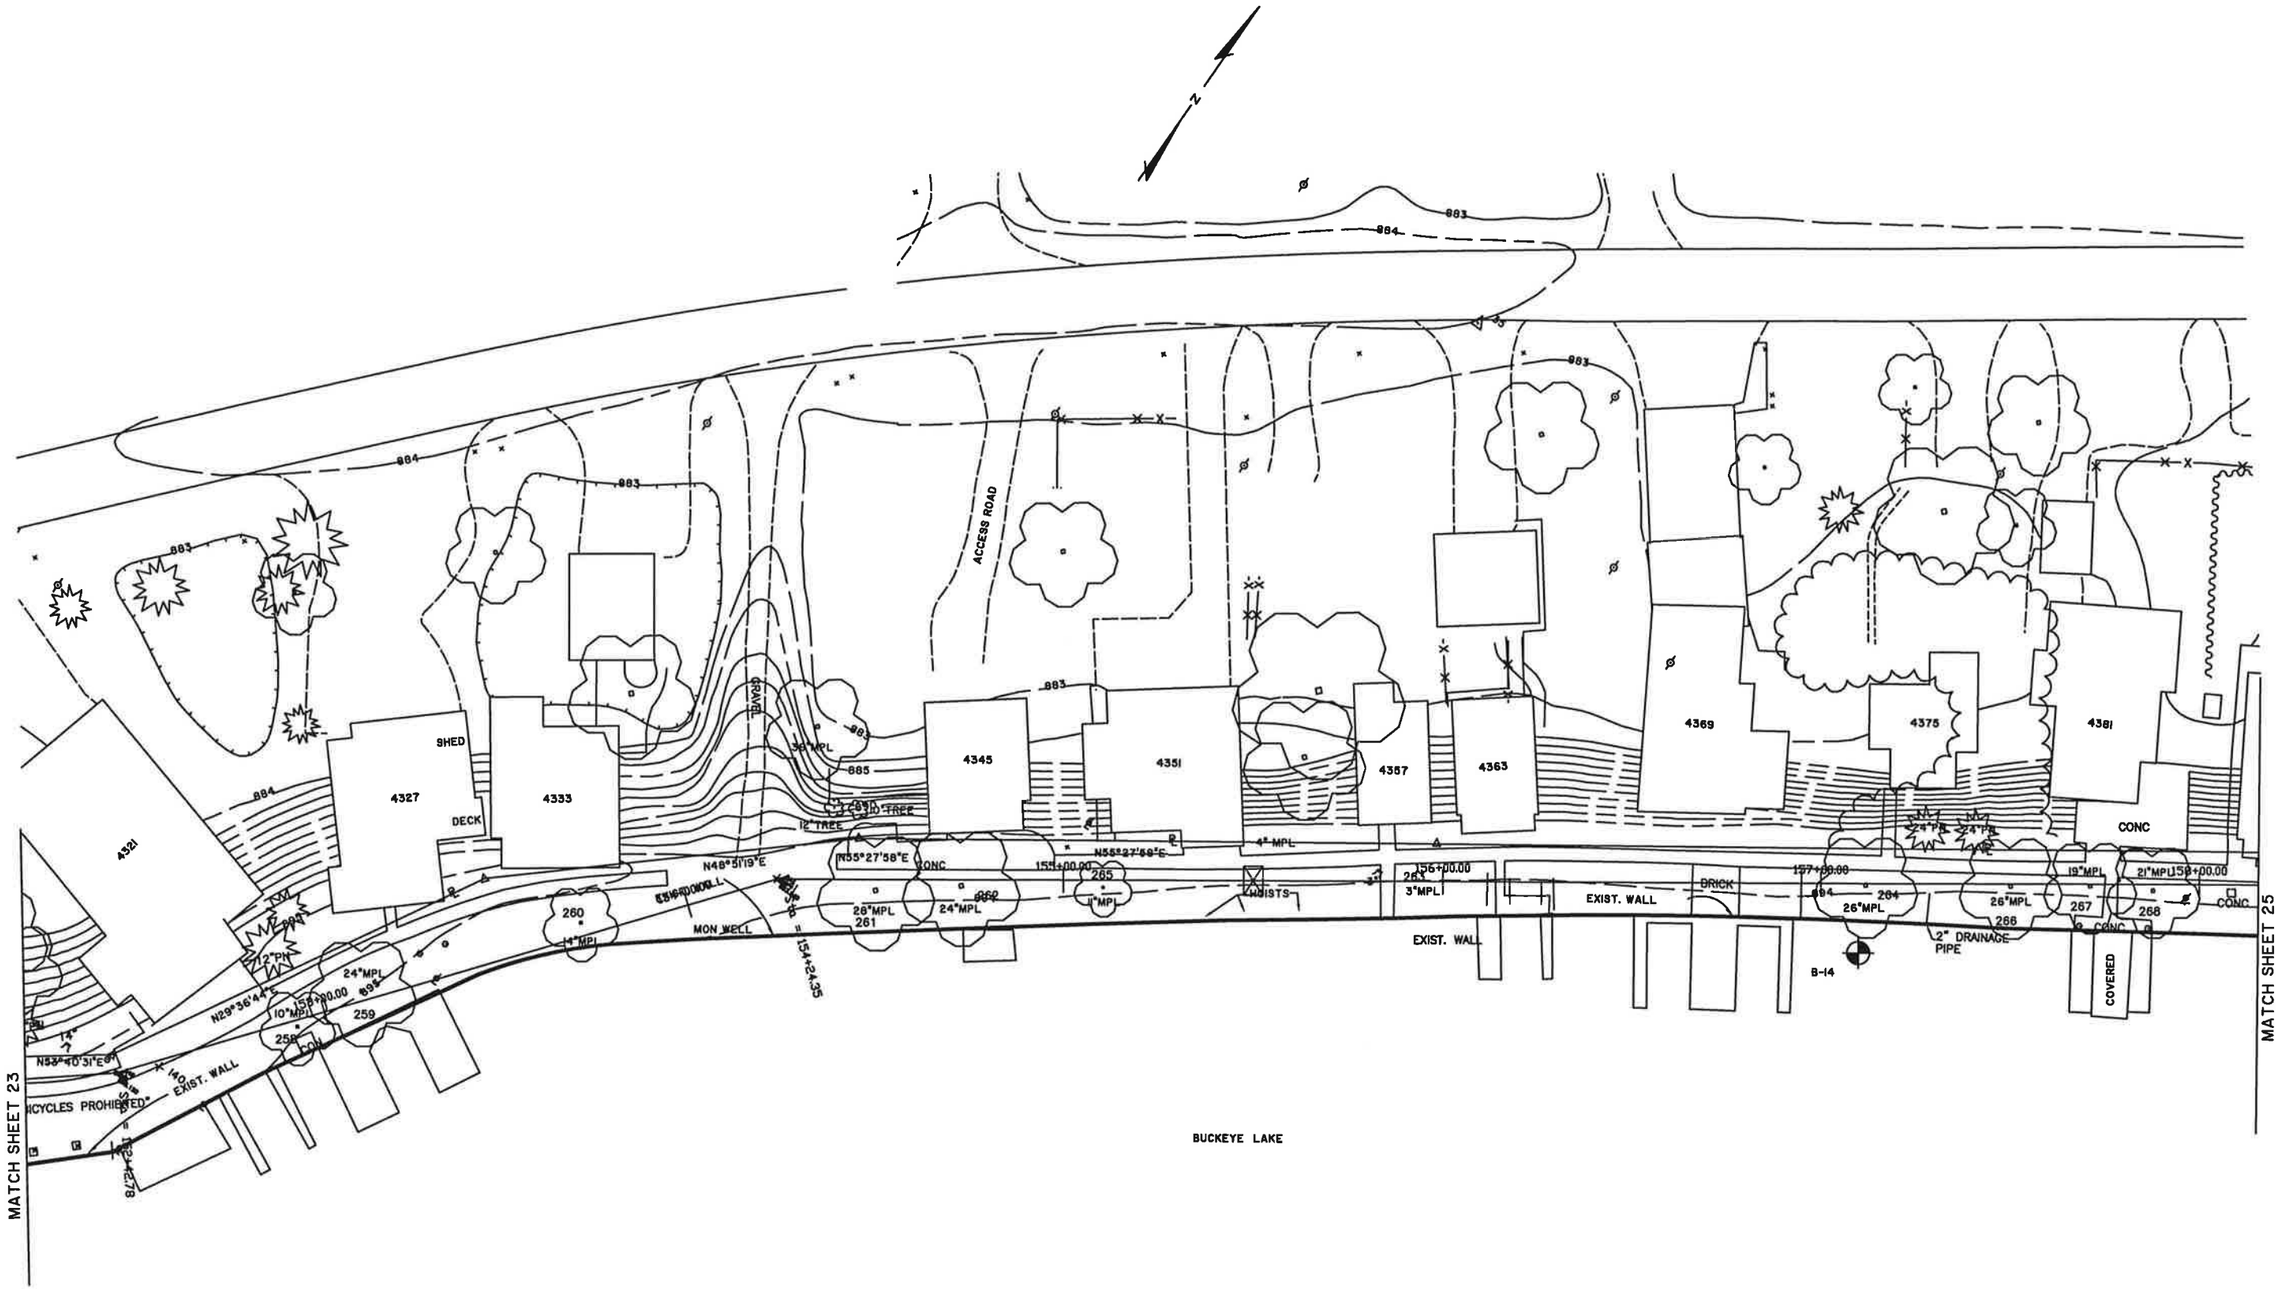

DLZ
Engineers • Architects • Scientists
Planners • Surveyors

DLZ Ohio, Inc.
6121 Huntley Road • Columbus, Ohio 43229-1003
Phone (614)888-0040 • Fax (614)848-6712
www.dlzcorp.com

ENGINEERING
Ohio Department of Natural Resources

BUCKEYE LAKE STATE PARK
DAM EVALUATION
FAIRFIELD & LICKING COUNTIES, OH

DESIGNED BY:		JOB NUMBER:	DNR 736 730-93-006
DRAWN BY:		SCALE:	
CHECKED BY:		DATE:	MARCH 29, 2002
APPROVED BY:		REVISED:	

EMBANKMENT PLAN

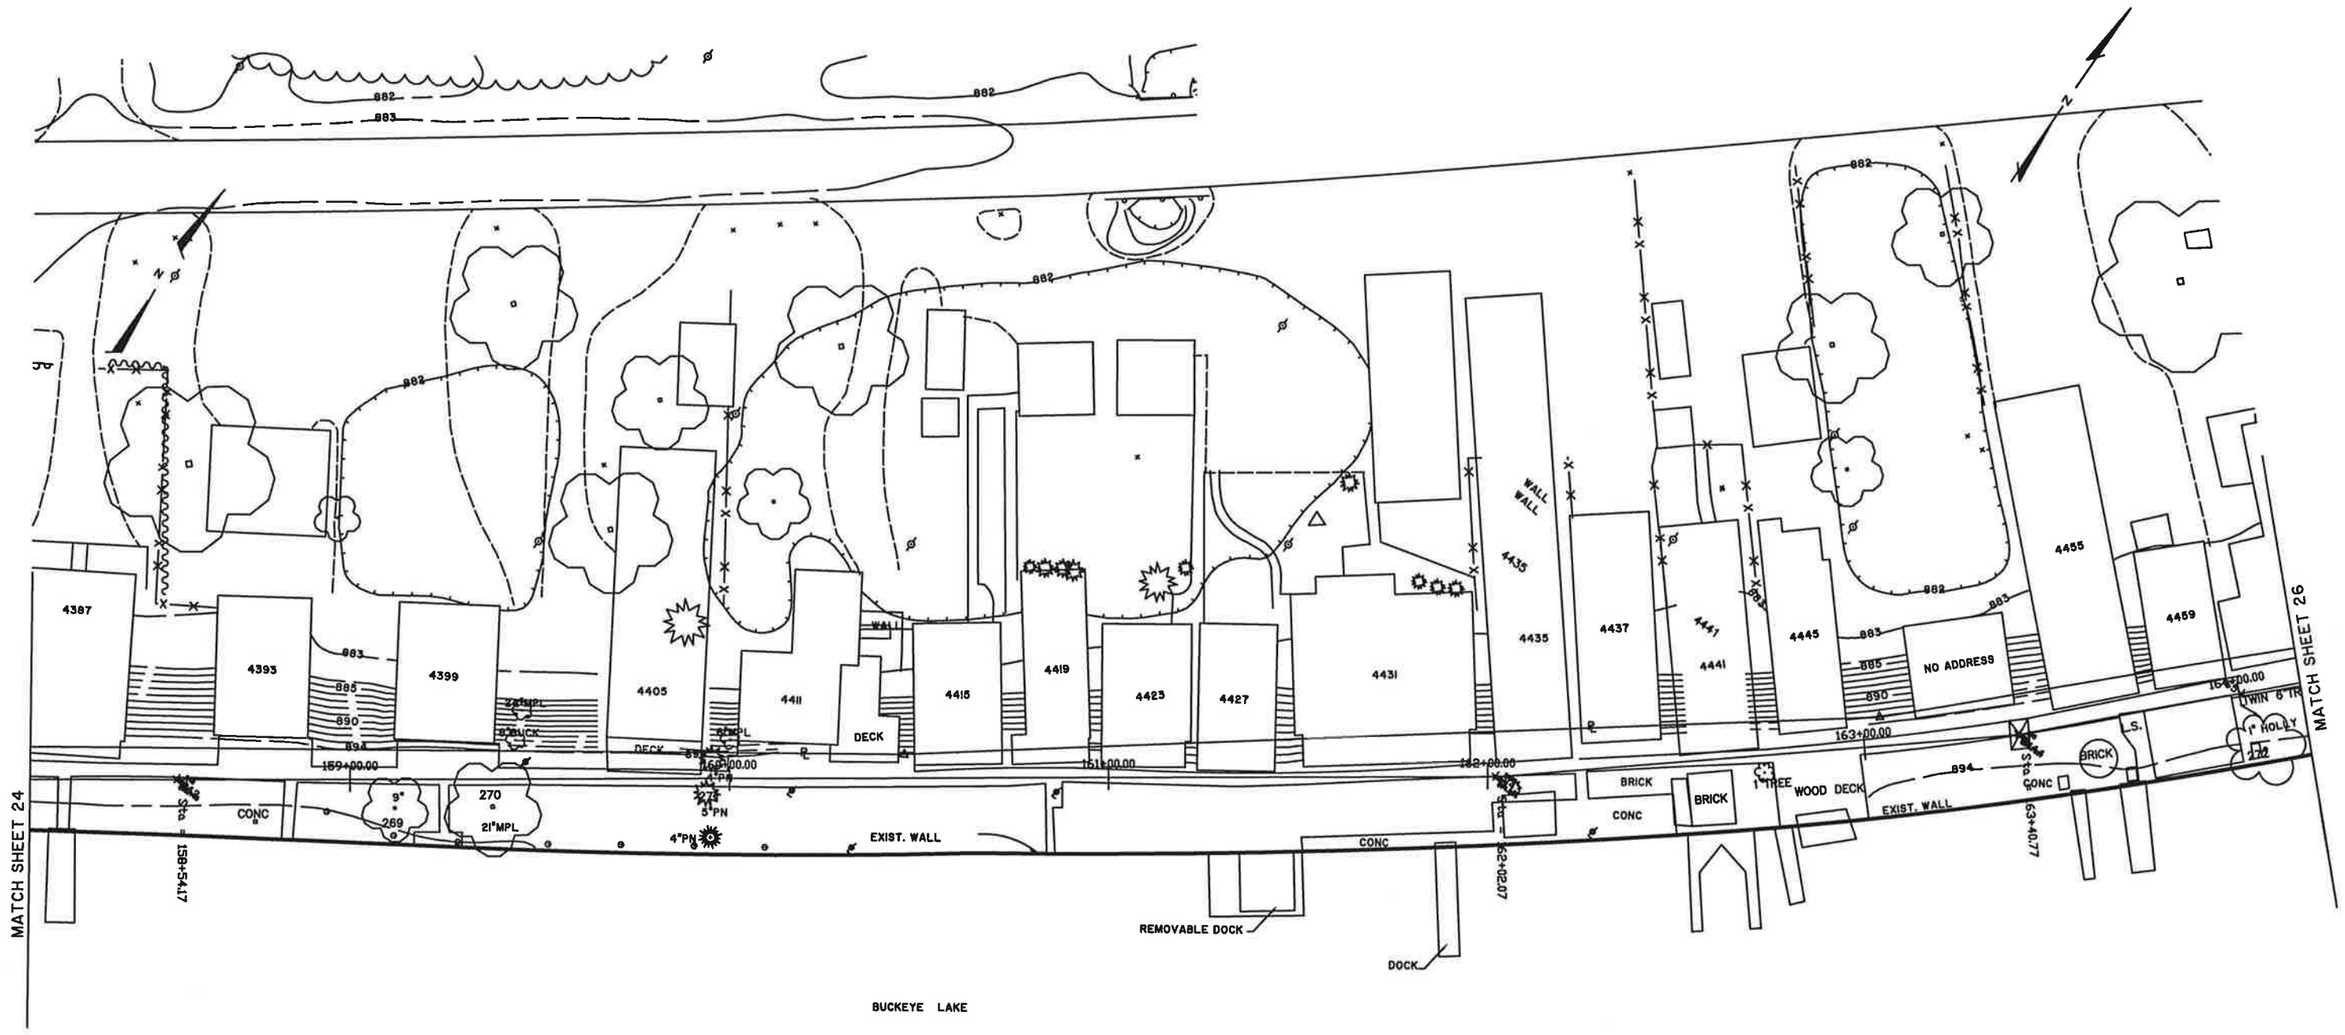

DLZ
Engineers • Architects • Scientists
Planners • Surveyors

DLZ Ohio, Inc.
6121 Huntley Road • Columbus, Ohio 43229-1003
Phone (614)888-0040 • Fax (614)848-6712
www.dlzcorp.com

ENGINEERING
Ohio Department of Natural Resources

BUCKEYE LAKE STATE PARK
DAM EVALUATION
FAIRFIELD & LICKING COUNTIES, OH

DESIGNED BY:	
DRAWN BY:	
CHECKED BY:	
APPROVED BY:	
JOB NUMBER:	DNR 736 730-93-006
SCALE:	
DATE:	MARCH 29, 2002
REVISED:	

EMBANKMENT PLAN

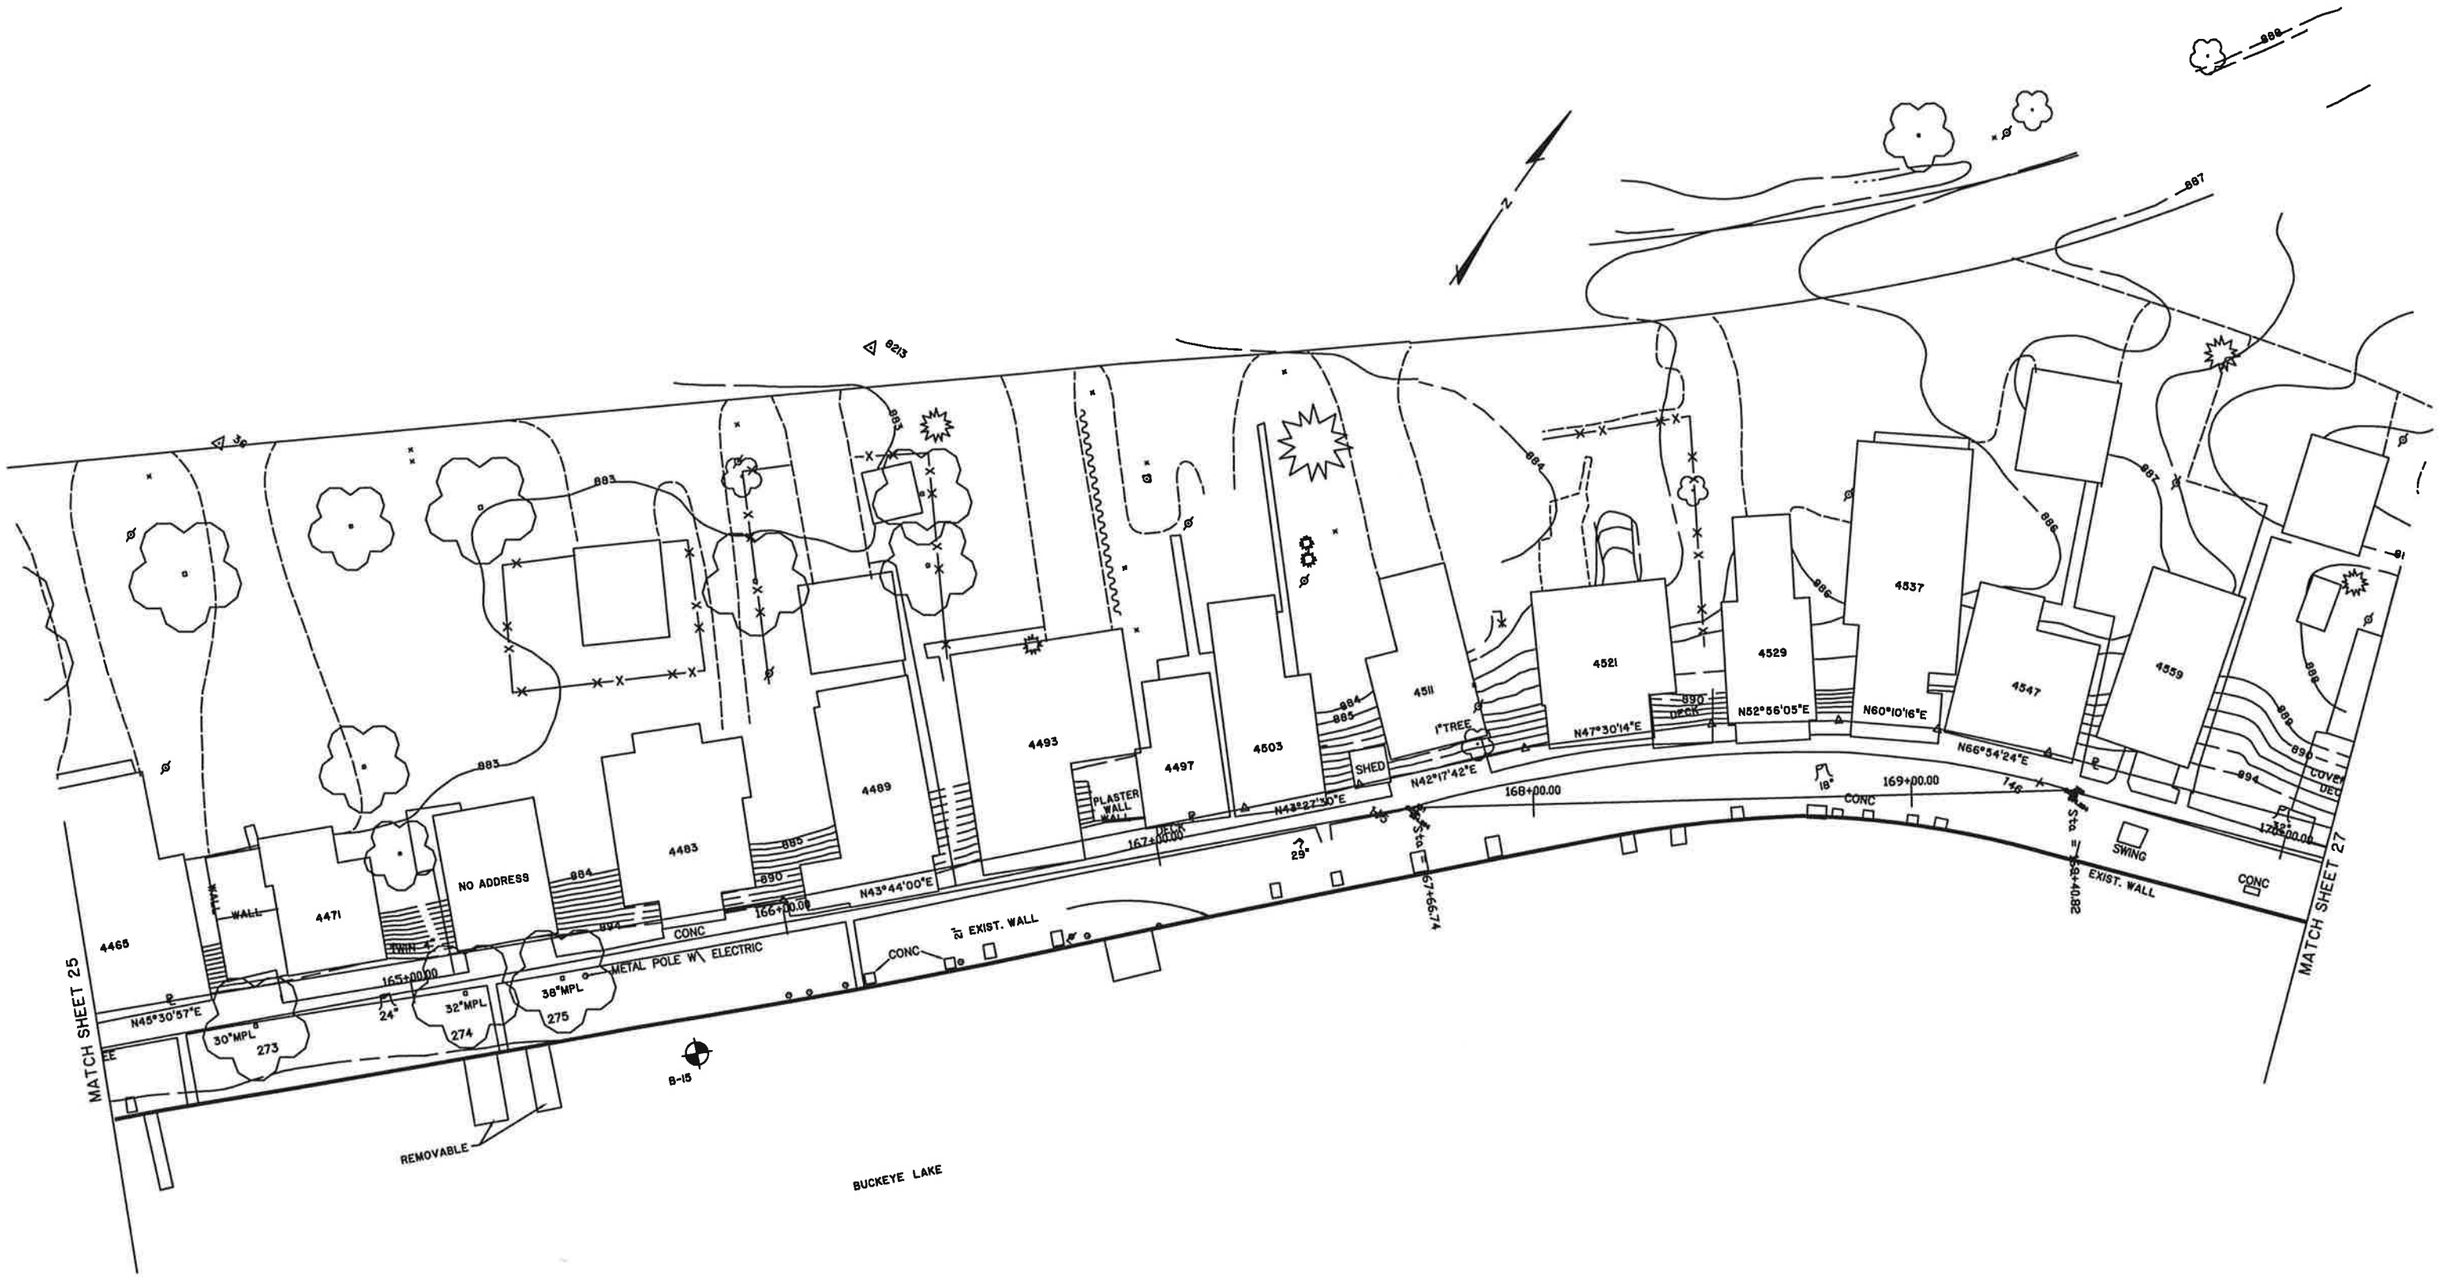

DLZ
Engineers • Architects • Scientists
Planners • Surveyors

DLZ Ohio, Inc.
6121 Huntley Road • Columbus, Ohio 43229-1003
Phone (614)888-0040 • Fax (614)848-6712
www.dlzcorp.com

ENGINEERING
Ohio Department of Natural Resources

BUCKEYE LAKE STATE PARK
DAM EVALUATION
FAIRFIELD & LICKING COUNTIES, OH

DESIGNED BY:	JOB NUMBER: DNR 736 730-93-006
DRAWN BY:	SCALE:
CHECKED BY:	DATE: MARCH 29, 2002
APPROVED BY:	REVISED:

EMBANKMENT PLAN

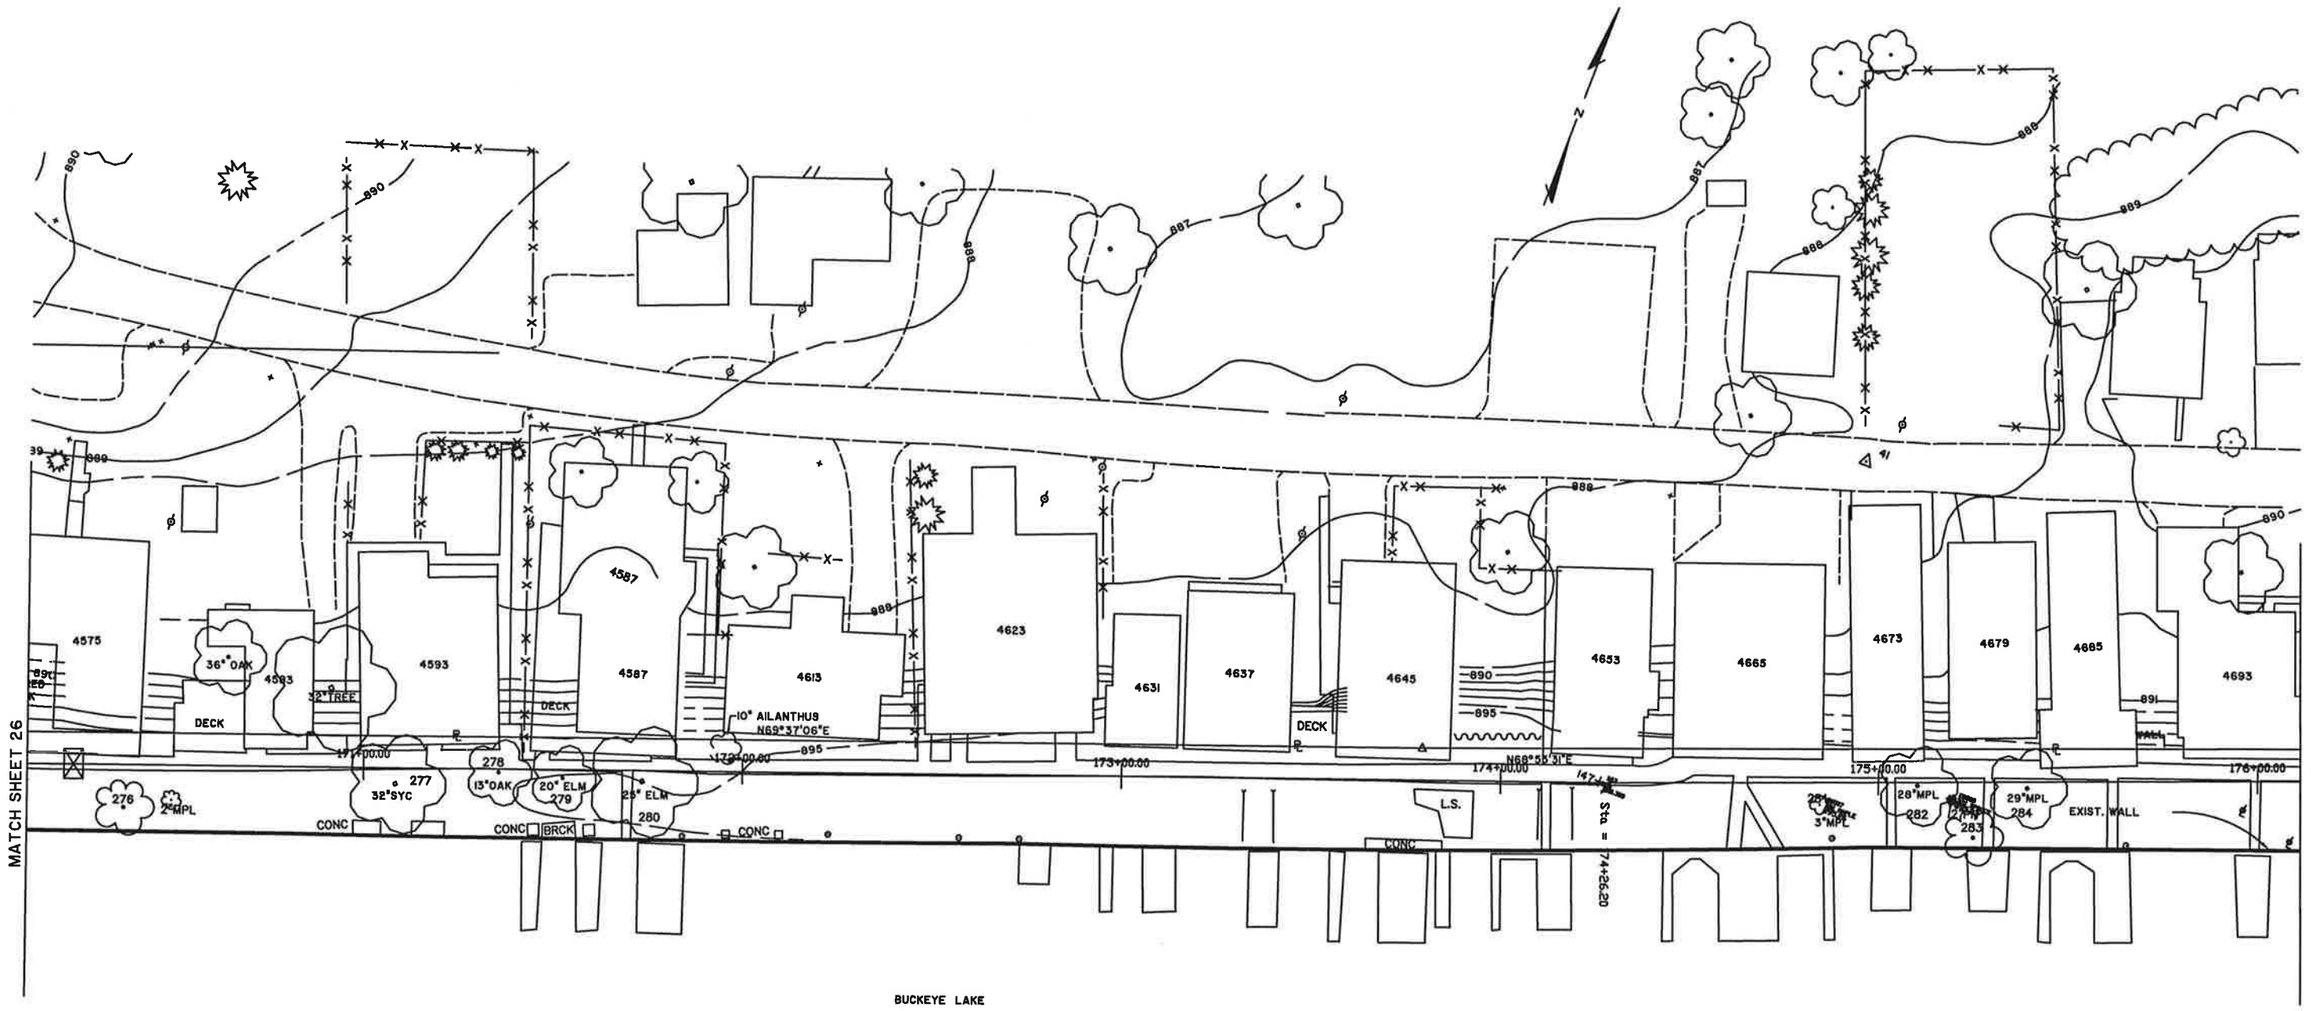

DLZ
Engineers • Architects • Scientists
Planners • Surveyors

DLZ Ohio, Inc.
6121 Huntley Road • Columbus, Ohio 43229-1003
Phone (614)888-0040 • Fax (614)848-6712
www.dlzcorp.com

ENGINEERING
Ohio Department of Natural Resources

BUCKEYE LAKE STATE PARK
DAM EVALUATION
FAIRFIELD & LICKING COUNTIES, OH

DESIGNED BY:	JOB NUMBER: DNR 736 730-93-006
DRAWN BY:	SCALE:
CHECKED BY:	DATE: MARCH 29, 2002
APPROVED BY:	REVISED:

EMBANKMENT PLAN

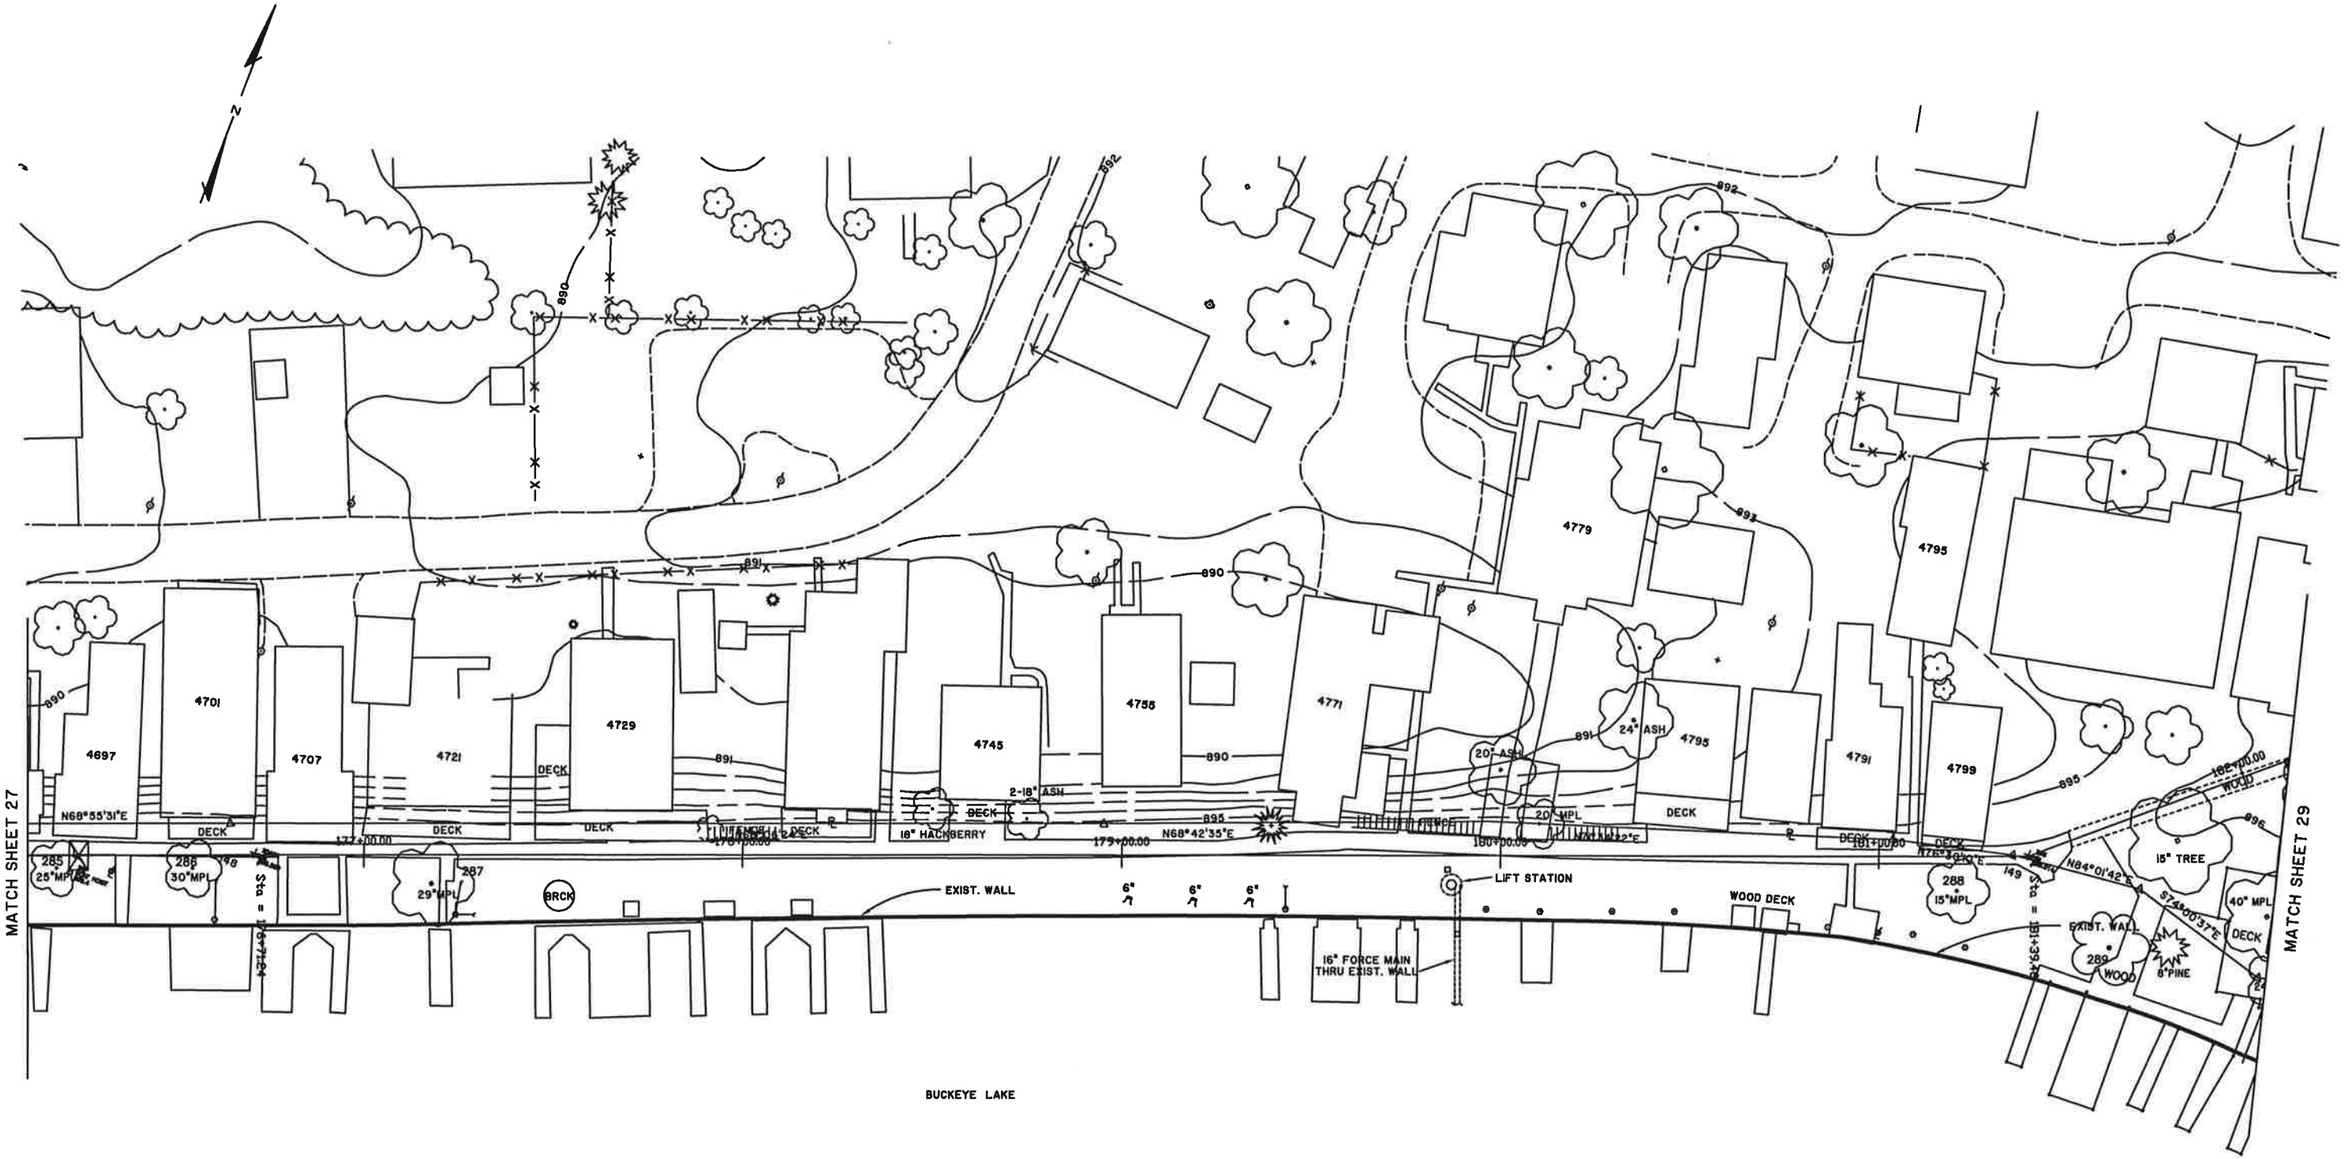

DLZ
Engineers • Architects • Scientists
Planners • Surveyors

DLZ Ohio, Inc.
6121 Huntley Road • Columbus, Ohio 43229-1003
Phone (614)888-0040 • Fax (614)848-6712
www.dlzcorp.com

ENGINEERING
Ohio Department of Natural Resources

BUCKEYE LAKE STATE PARK
DAM EVALUATION
FAIRFIELD & LICKING COUNTIES, OH

DESIGNED BY:		JOB NUMBER:	DNR 736 730-93-006
DRAWN BY:		SCALE:	
CHECKED BY:		DATE:	MARCH 29, 2002
APPROVED BY:		REVISED:	

EMBANKMENT PLAN

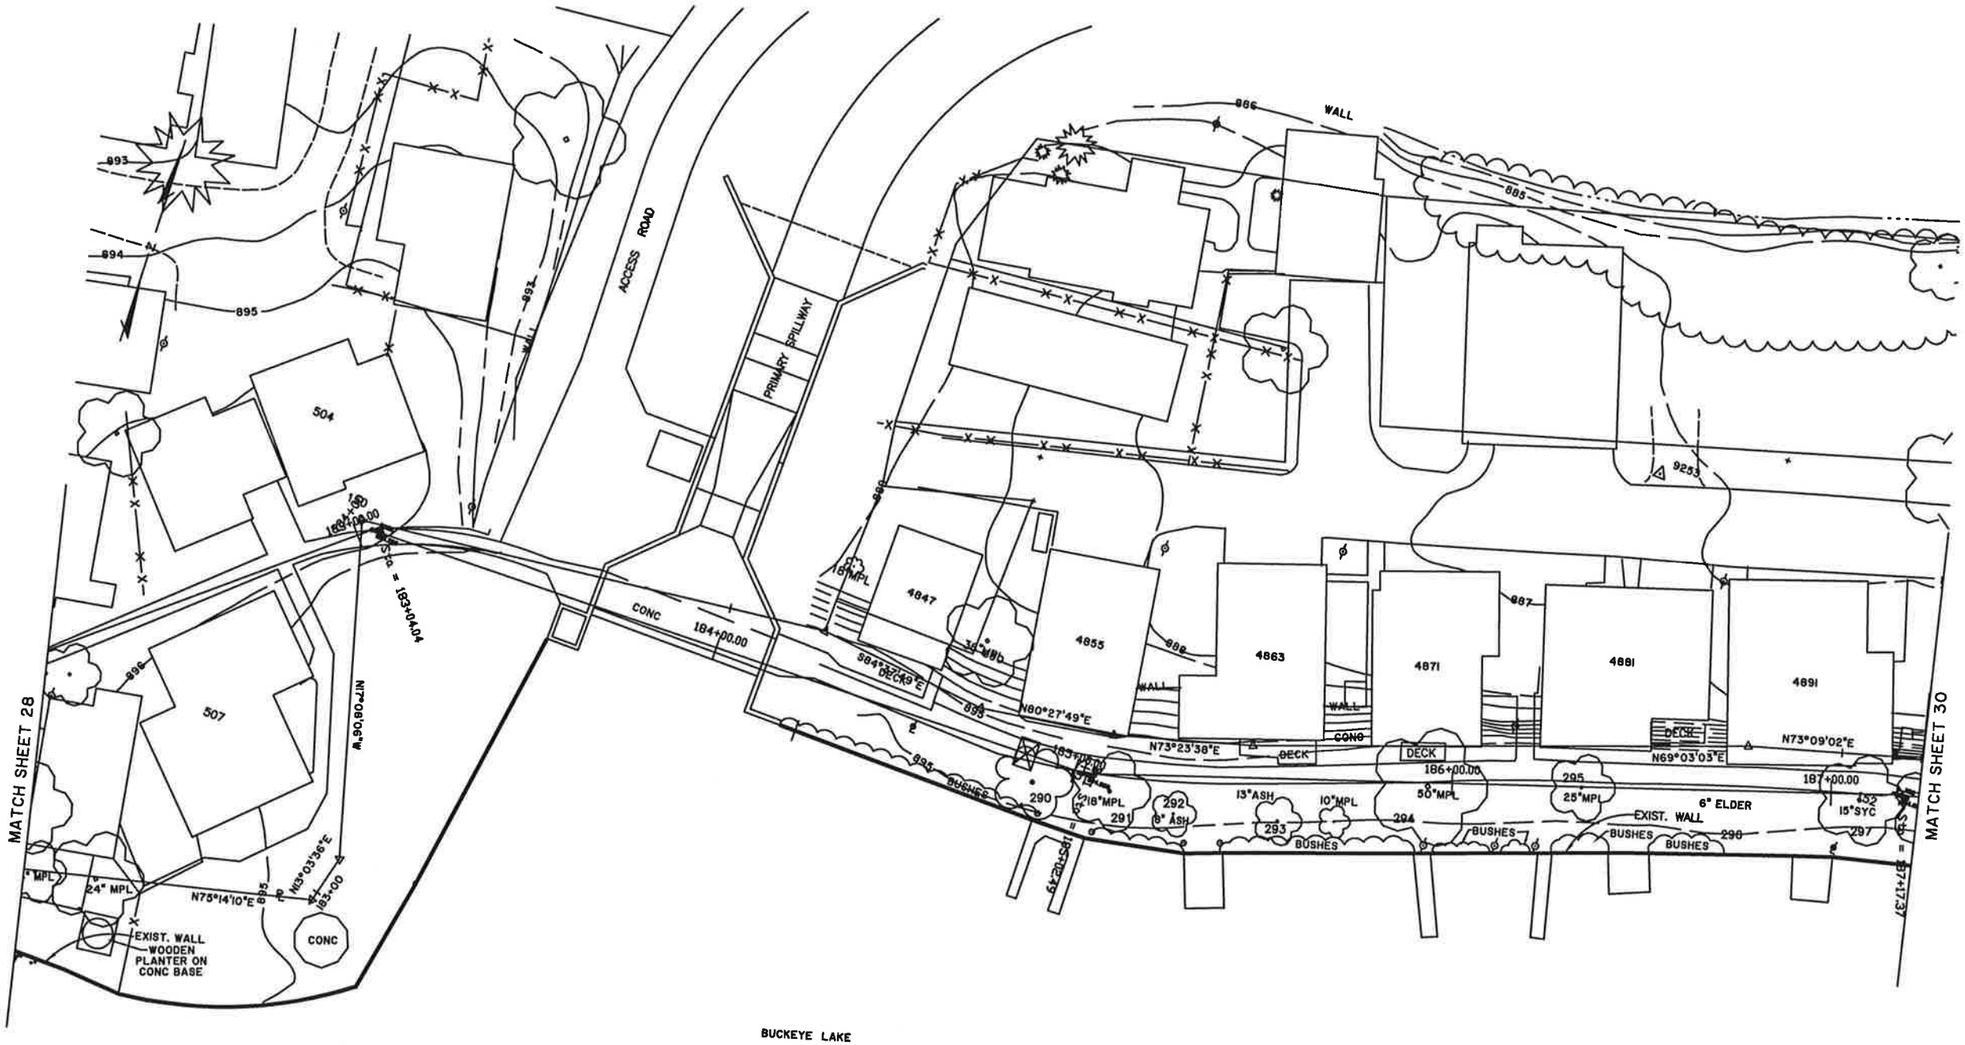

DLZ
Engineers • Architects • Scientists
Planners • Surveyors

DLZ Ohio, Inc.
6121 Huntley Road • Columbus, Ohio 43229-1003
Phone (614)888-0040 • Fax (614)848-6712
www.dlzcorp.com

ENGINEERING
Ohio Department of Natural Resources

BUCKEYE LAKE STATE PARK
DAM EVALUATION
FAIRFIELD & LICKING COUNTIES, OH

DESIGNED BY:		JOB NUMBER:	DNR 736 730-93-006
DRAWN BY:		SCALE:	
CHECKED BY:		DATE:	MARCH 29, 2002
APPROVED BY:		REVISED:	

EMBANKMENT PLAN

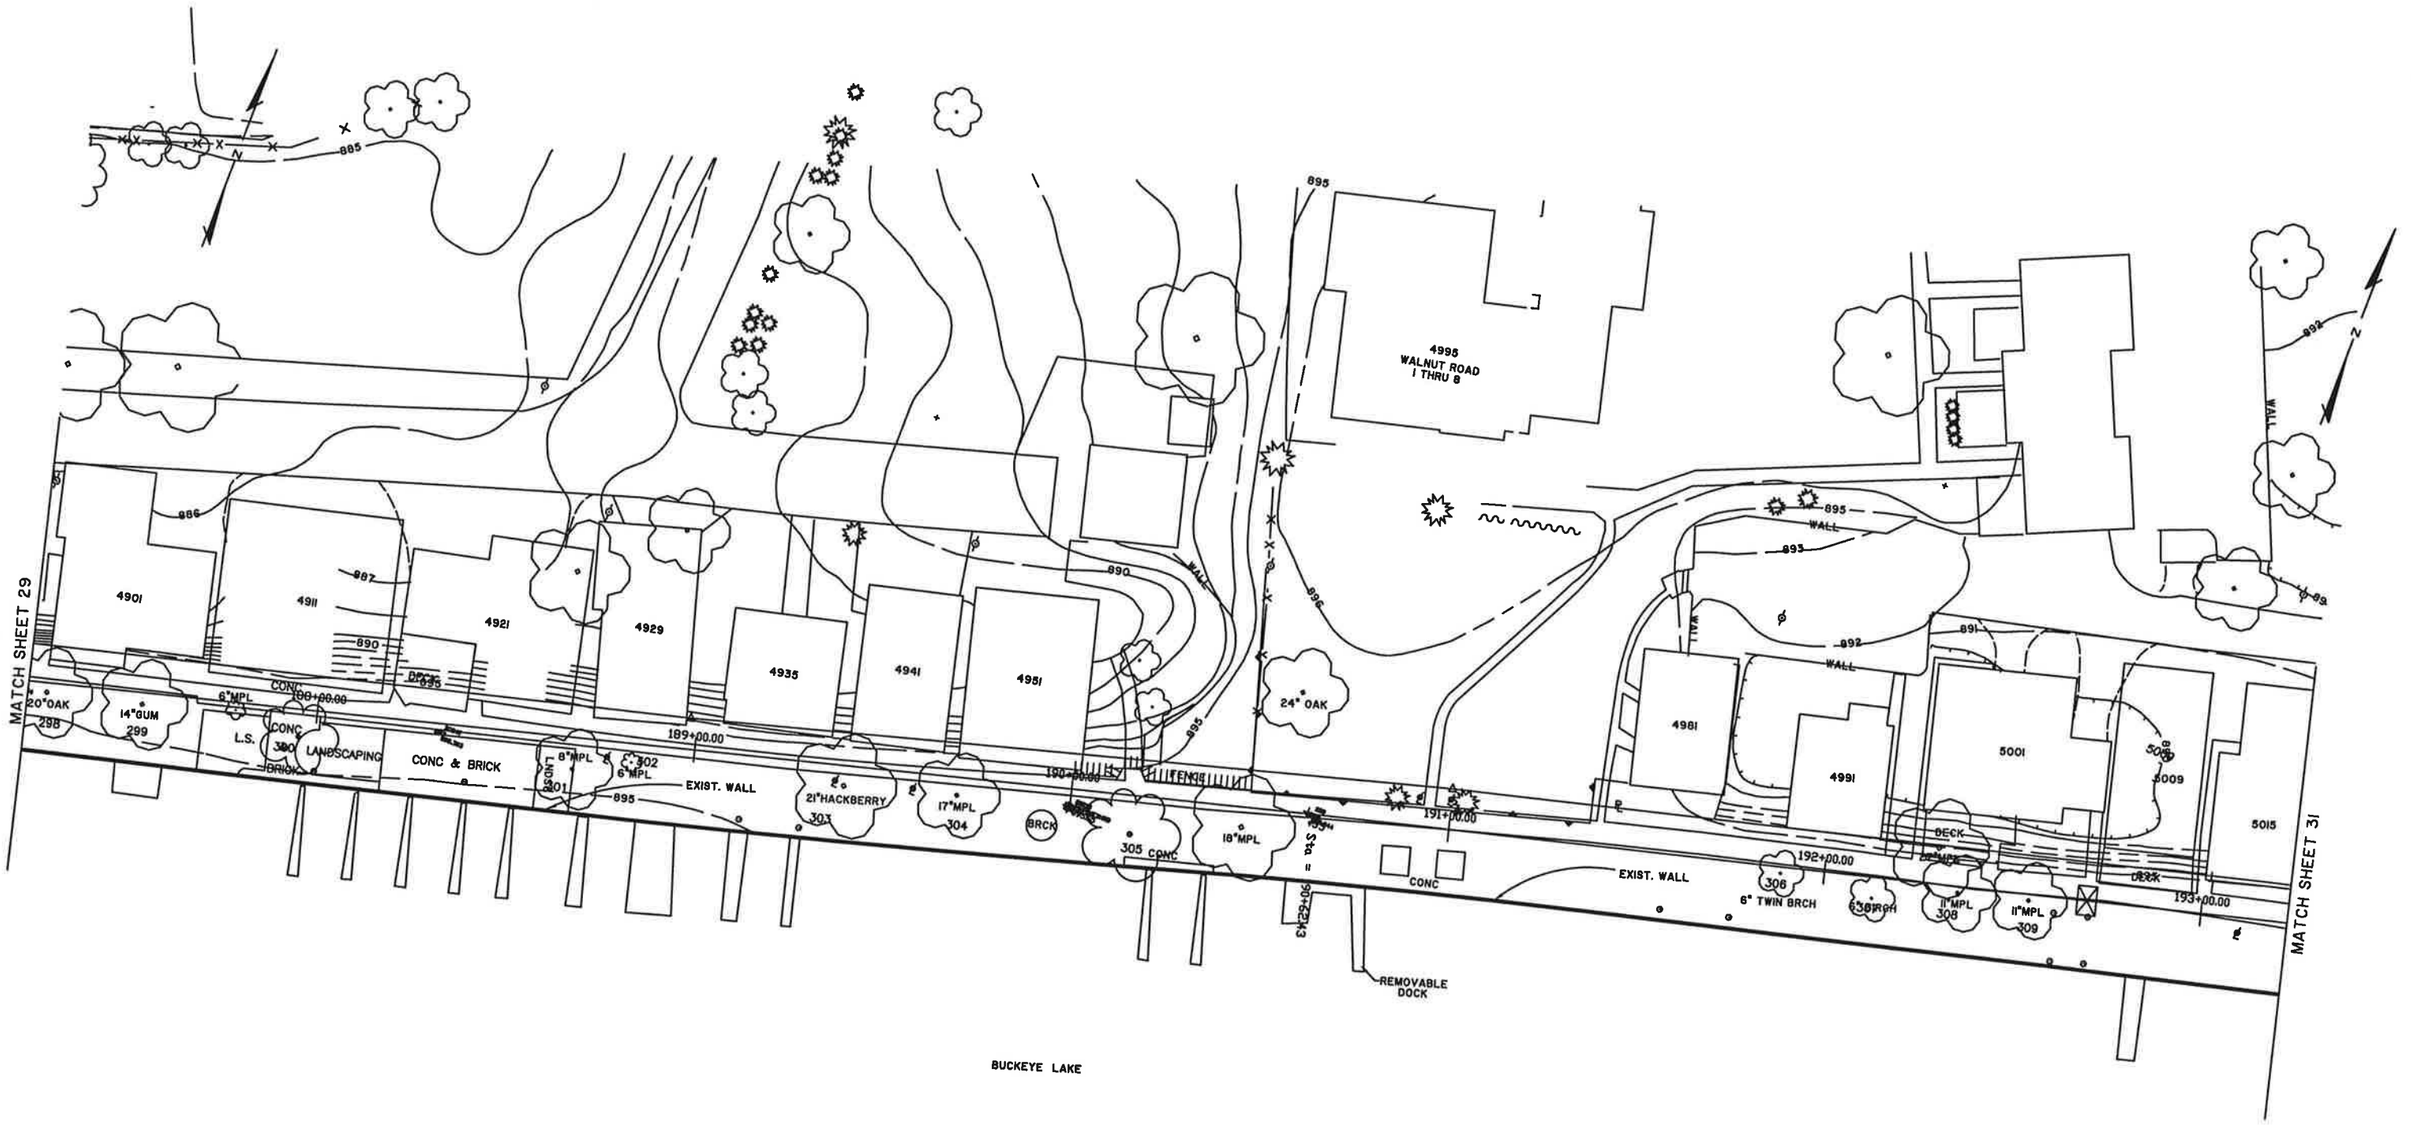

DLZ
Engineers • Architects • Scientists
Planners • Surveyors

DLZ Ohio, Inc.
6121 Huntley Road • Columbus, Ohio 43229-1003
Phone (614)888-0040 • Fax (614)848-6712
www.dlzcorp.com

ENGINEERING
Ohio Department of Natural Resources

BUCKEYE LAKE STATE PARK
DAM EVALUATION
FAIRFIELD & LICKING COUNTIES, OH

DESIGNED BY:	JOB NUMBER: DNR 736 730-93-006
DRAWN BY:	SCALE:
CHECKED BY:	DATE: MARCH 29, 2002
APPROVED BY:	REVISED:

EMBANKMENT PLAN

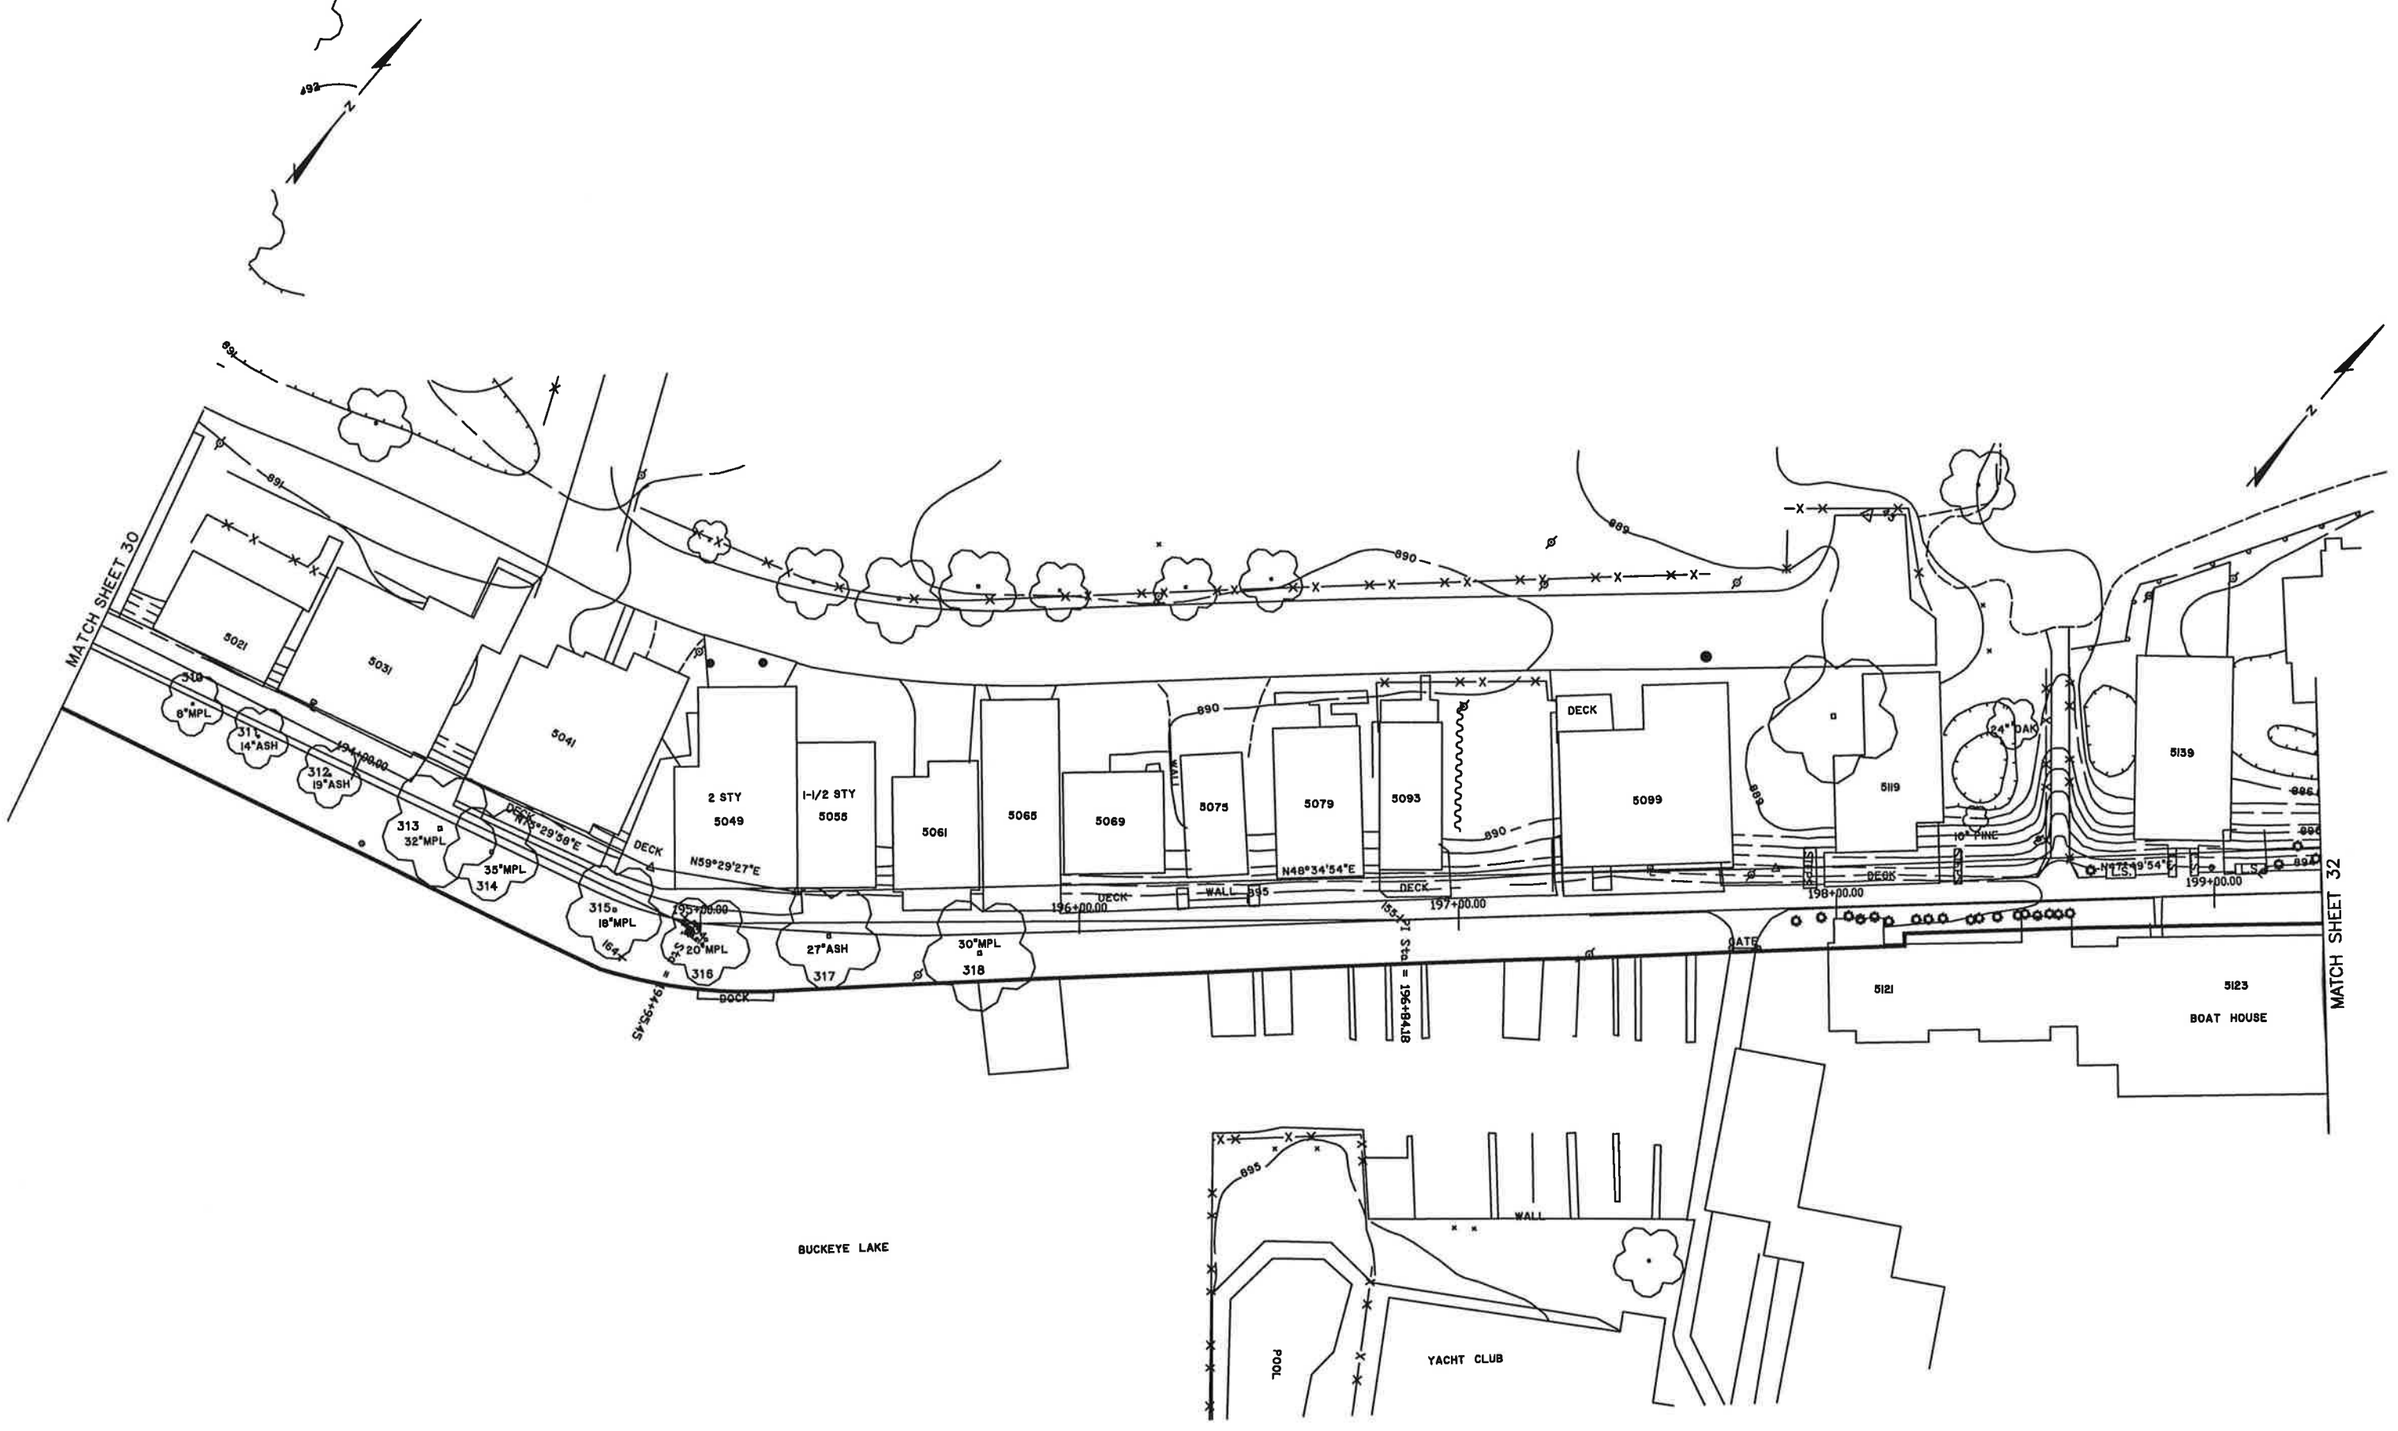

DLZ
Engineers • Architects • Scientists
Planners • Surveyors

DLZ Ohio, Inc.
6121 Huntley Road • Columbus, Ohio 43229-1003
Phone (614)888-0040 • Fax (614)848-6712
www.dlzcorp.com

ENGINEERING
Ohio Department of Natural Resources

BUCKEYE LAKE STATE PARK
DAM EVALUATION
FAIRFIELD & LICKING COUNTIES, OH

DESIGNED BY:	JOB NUMBER: DNR 736 730-93-006
DRAWN BY:	SCALE:
CHECKED BY:	DATE: MARCH 29, 2002
APPROVED BY:	REVISED:

EMBANKMENT PLAN

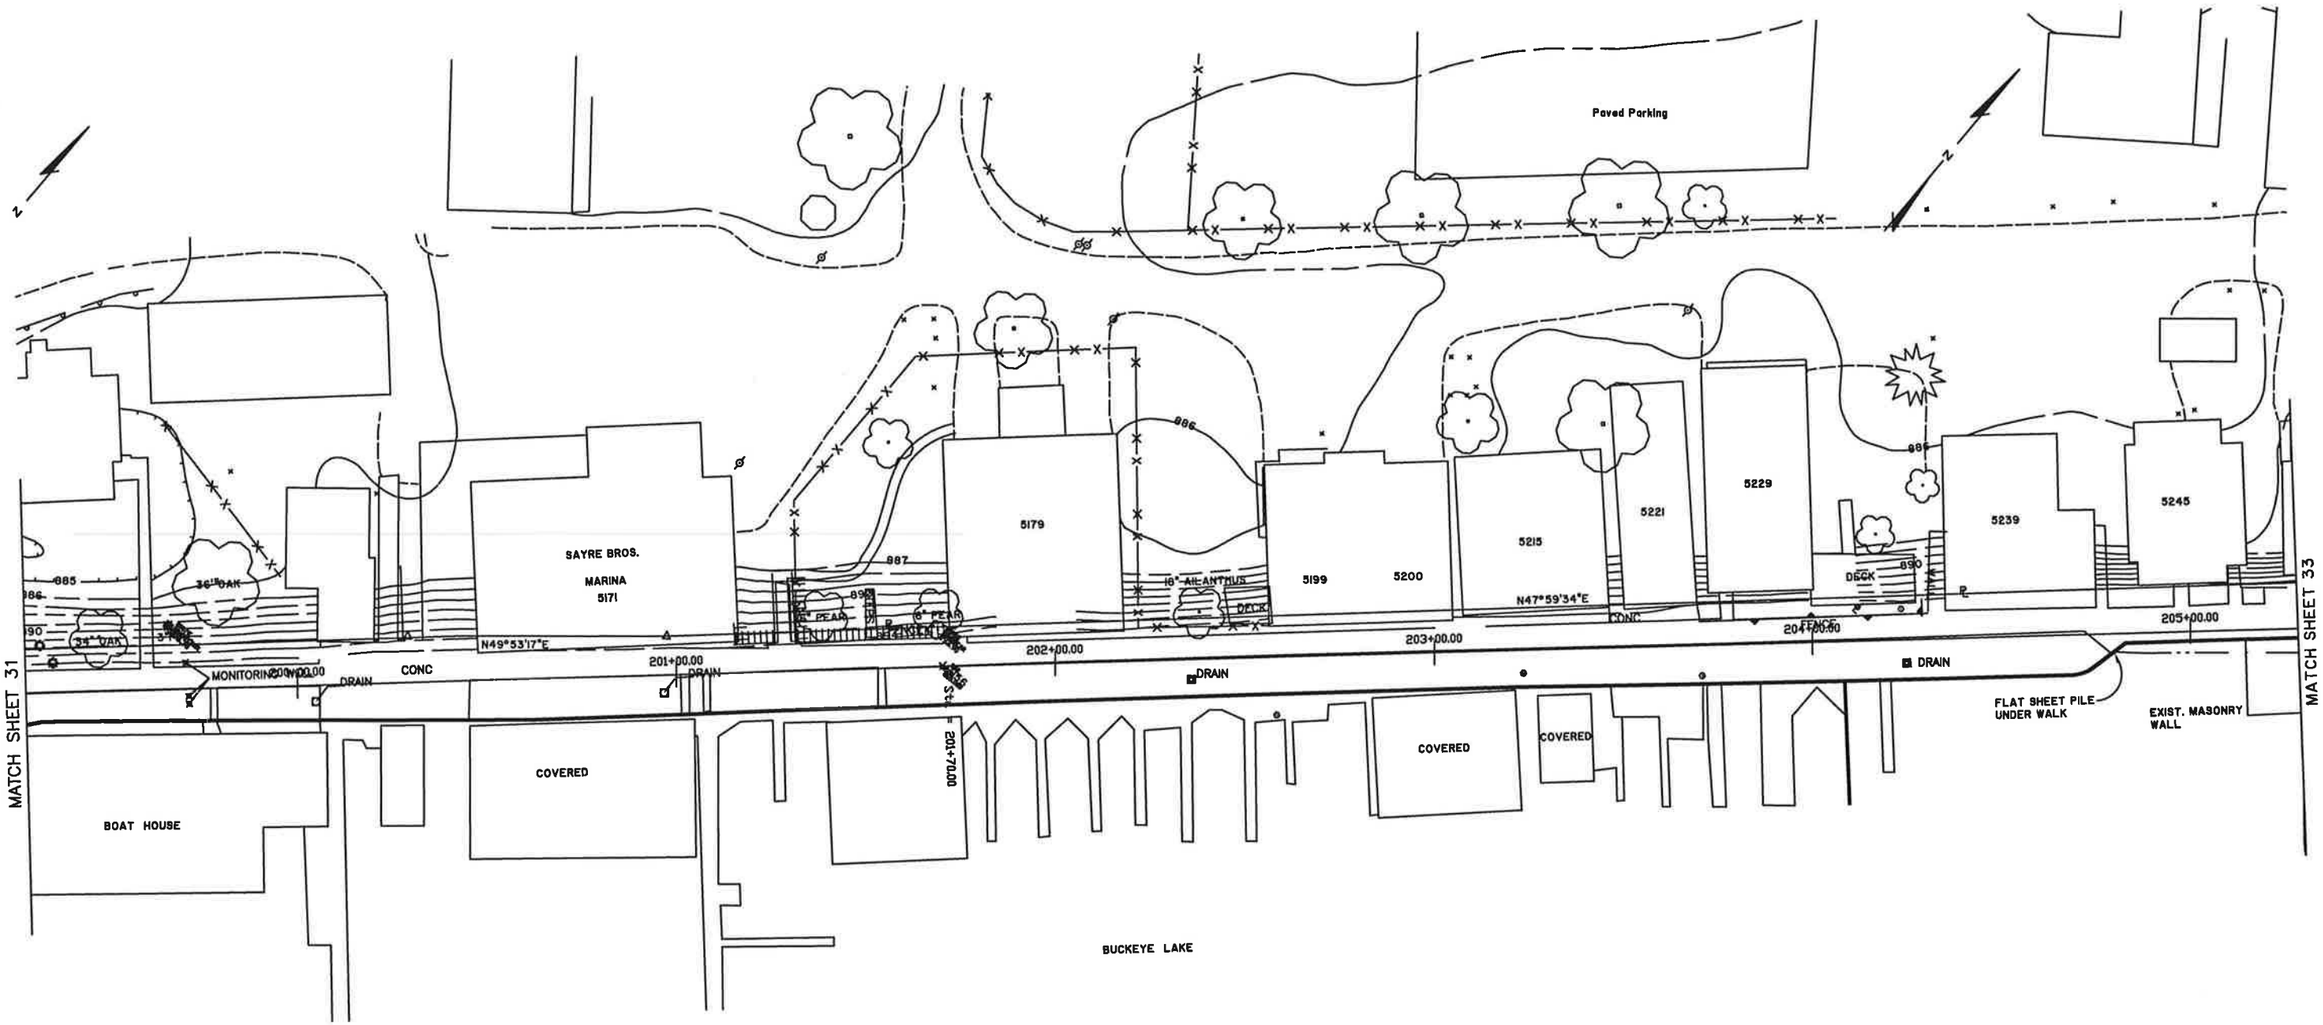

DLZ
Engineers • Architects • Scientists
Planners • Surveyors

DLZ Ohio, Inc.
6121 Huntley Road • Columbus, Ohio 43229-1003
Phone (614)888-0040 • Fax (614)848-6712
www.dlzcorp.com

ENGINEERING
Ohio Department of Natural Resources

BUCKEYE LAKE STATE PARK
DAM EVALUATION
FAIRFIELD & LICKING COUNTIES, OH

DESIGNED BY:	JOB NUMBER: DNR 736 730-93-006
DRAWN BY:	SCALE:
CHECKED BY:	DATE: MARCH 29, 2002
APPROVED BY:	REVISED:

EMBANKMENT PLAN

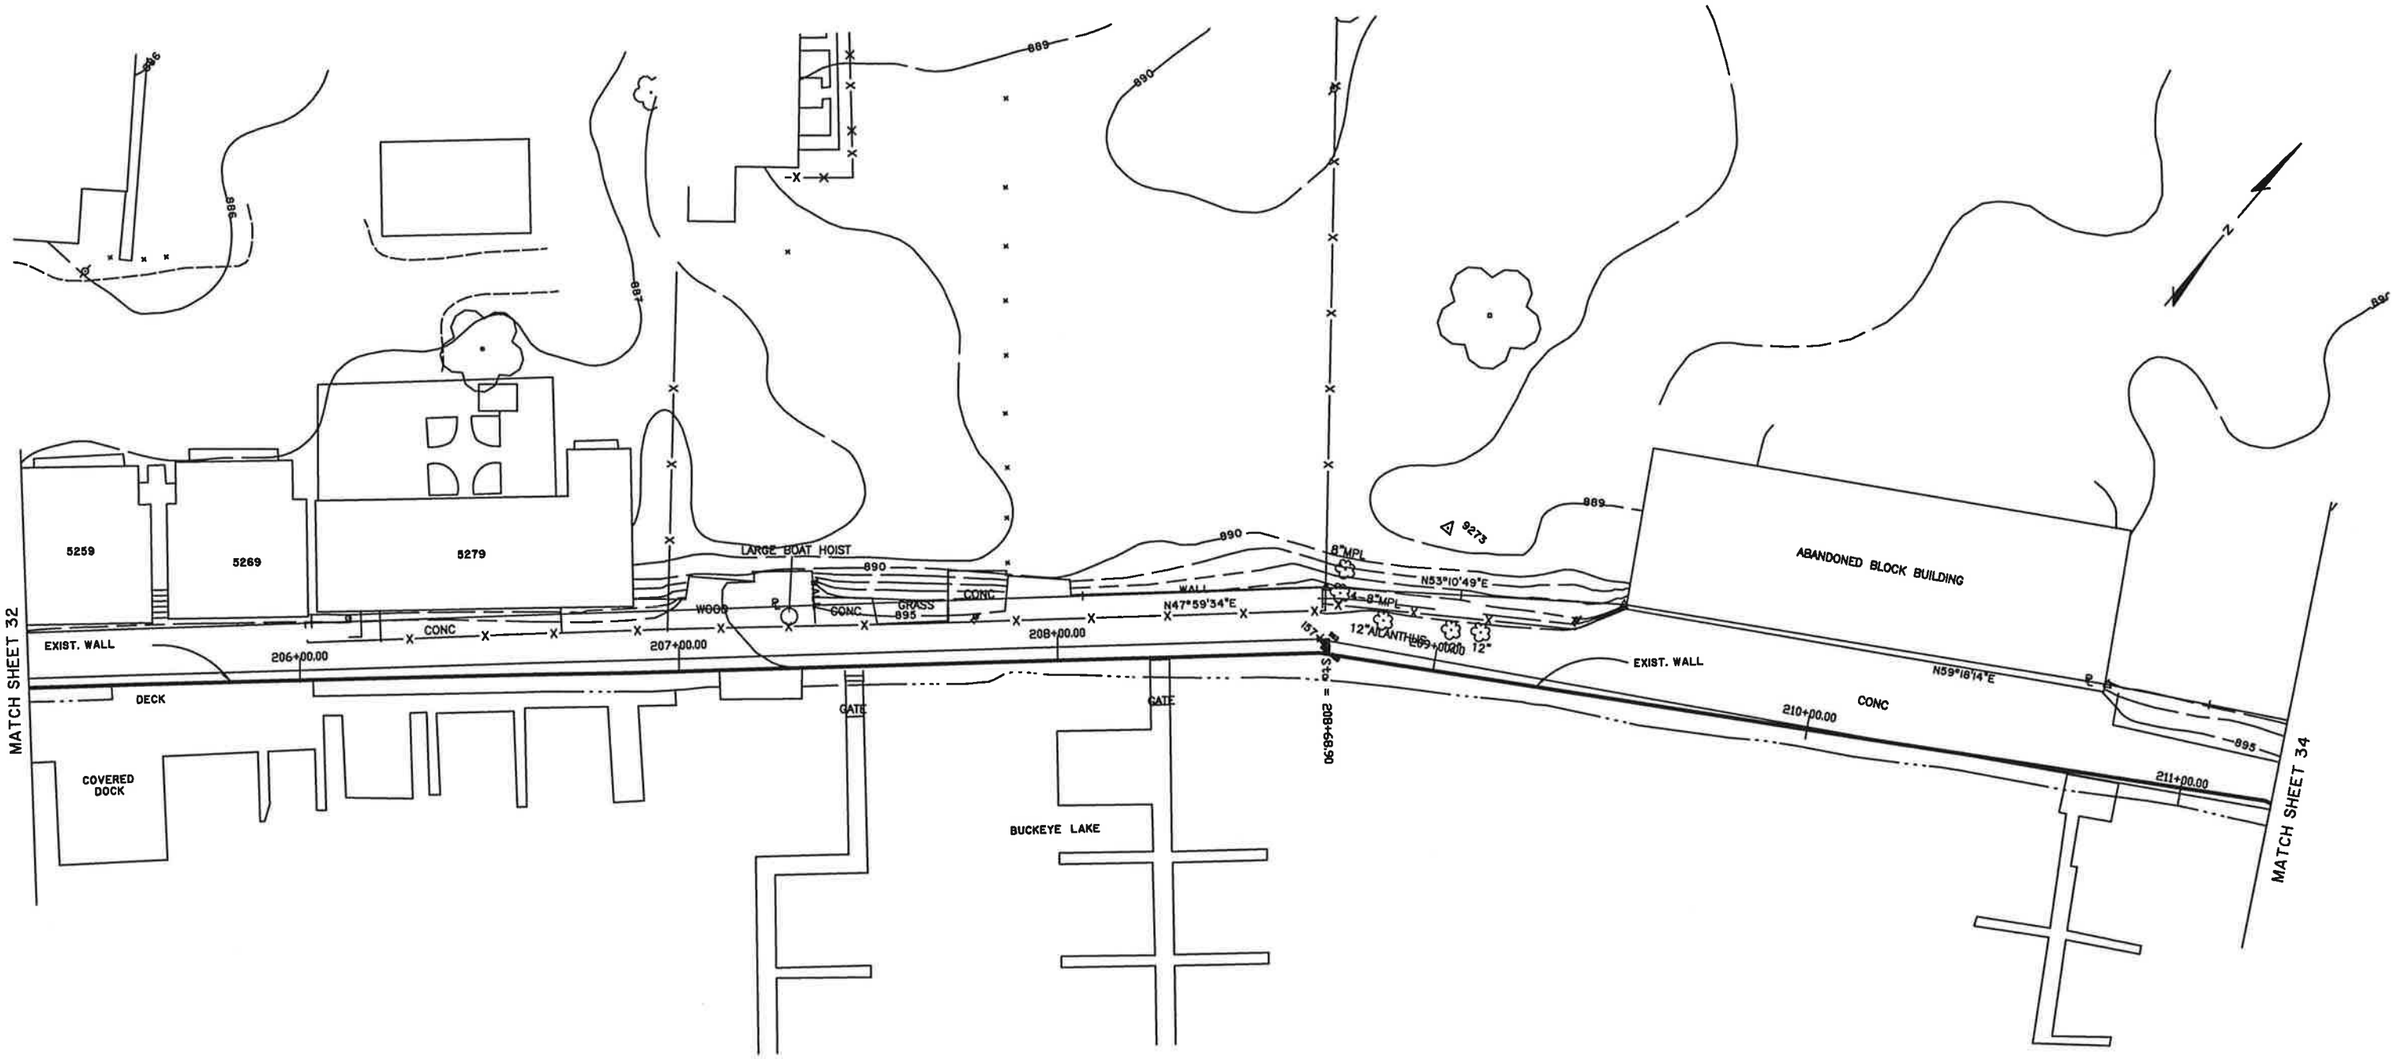

DLZ
Engineers • Architects • Scientists
Planners • Surveyors

DLZ Ohio, Inc.
6121 Huntley Road • Columbus, Ohio 43229-1003
Phone (614)888-0040 • Fax (614)848-6712
www.dlzcorp.com

ENGINEERING
Ohio Department of Natural Resources

BUCKEYE LAKE STATE PARK
DAM EVALUATION
FAIRFIELD & LICKING COUNTIES, OH

DESIGNED BY:		JOB NUMBER:	DNR 736 730-93-006
DRAWN BY:		SCALE:	
CHECKED BY:		DATE:	MARCH 29, 2002
APPROVED BY:		REVISED:	

EMBANKMENT PLAN

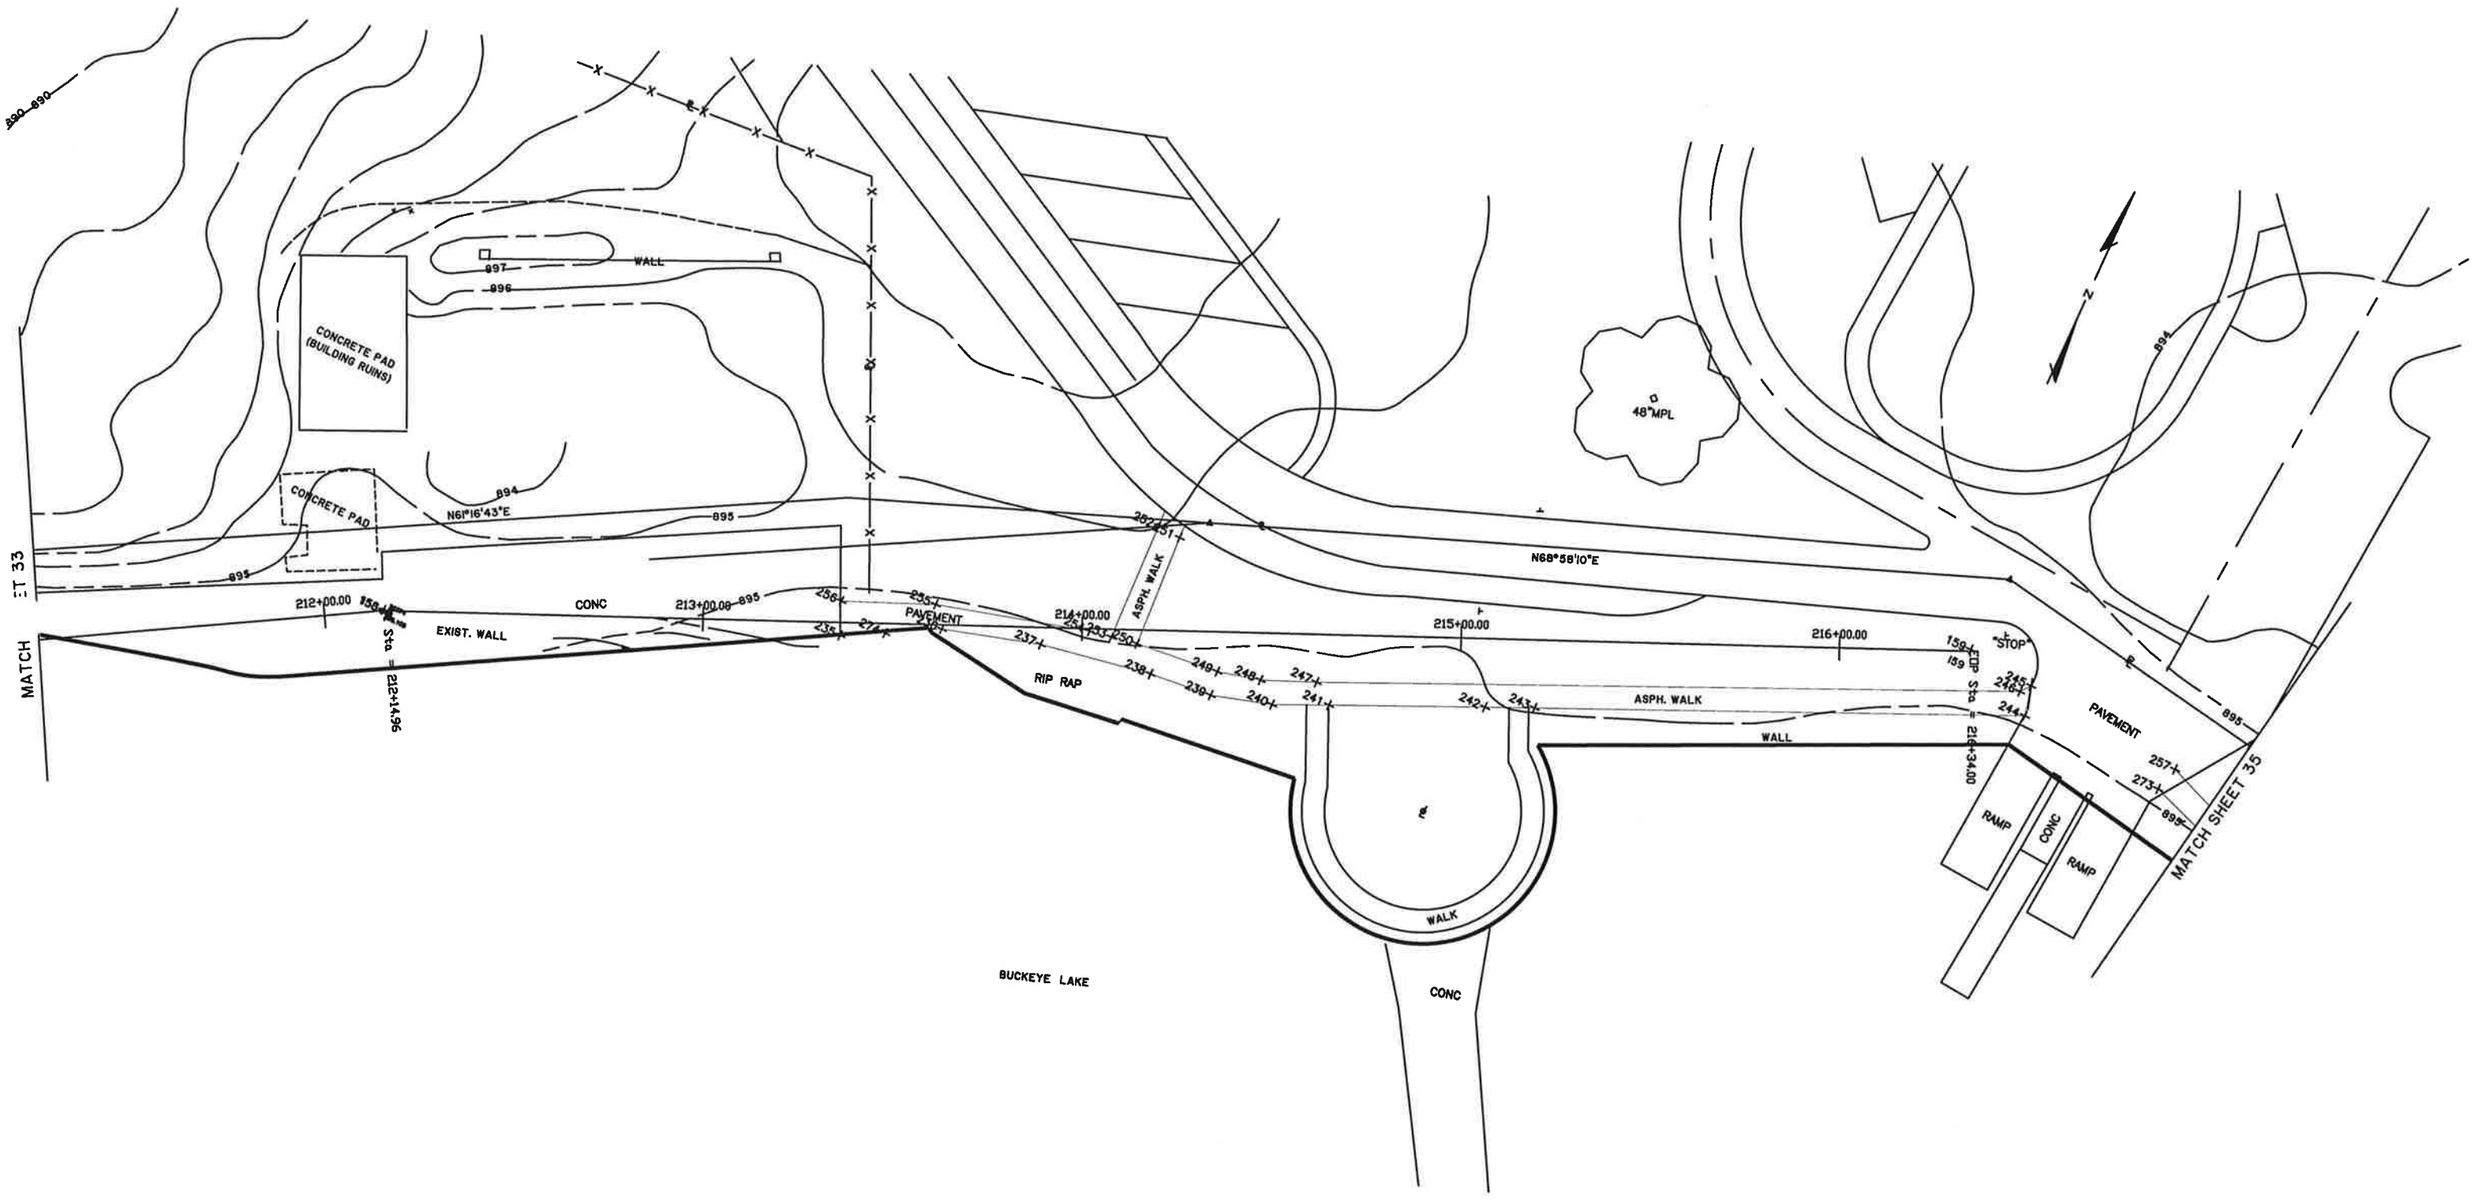

DLZ
Engineers • Architects • Scientists
Planners • Surveyors

DLZ Ohio, Inc.
6121 Huntley Road • Columbus, Ohio 43229-1003
Phone (614)888-0040 • Fax (614)848-6712
www.dlzcorp.com

ENGINEERING
Ohio Department of Natural Resources

BUCKEYE LAKE STATE PARK
DAM EVALUATION
FAIRFIELD & LICKING COUNTIES, OH

DESIGNED BY:		JOB NUMBER:	DNR 736 730-93-006
DRAWN BY:		SCALE:	
CHECKED BY:		DATE:	MARCH 29, 2002
APPROVED BY:		REVISED:	

EMBANKMENT PLAN

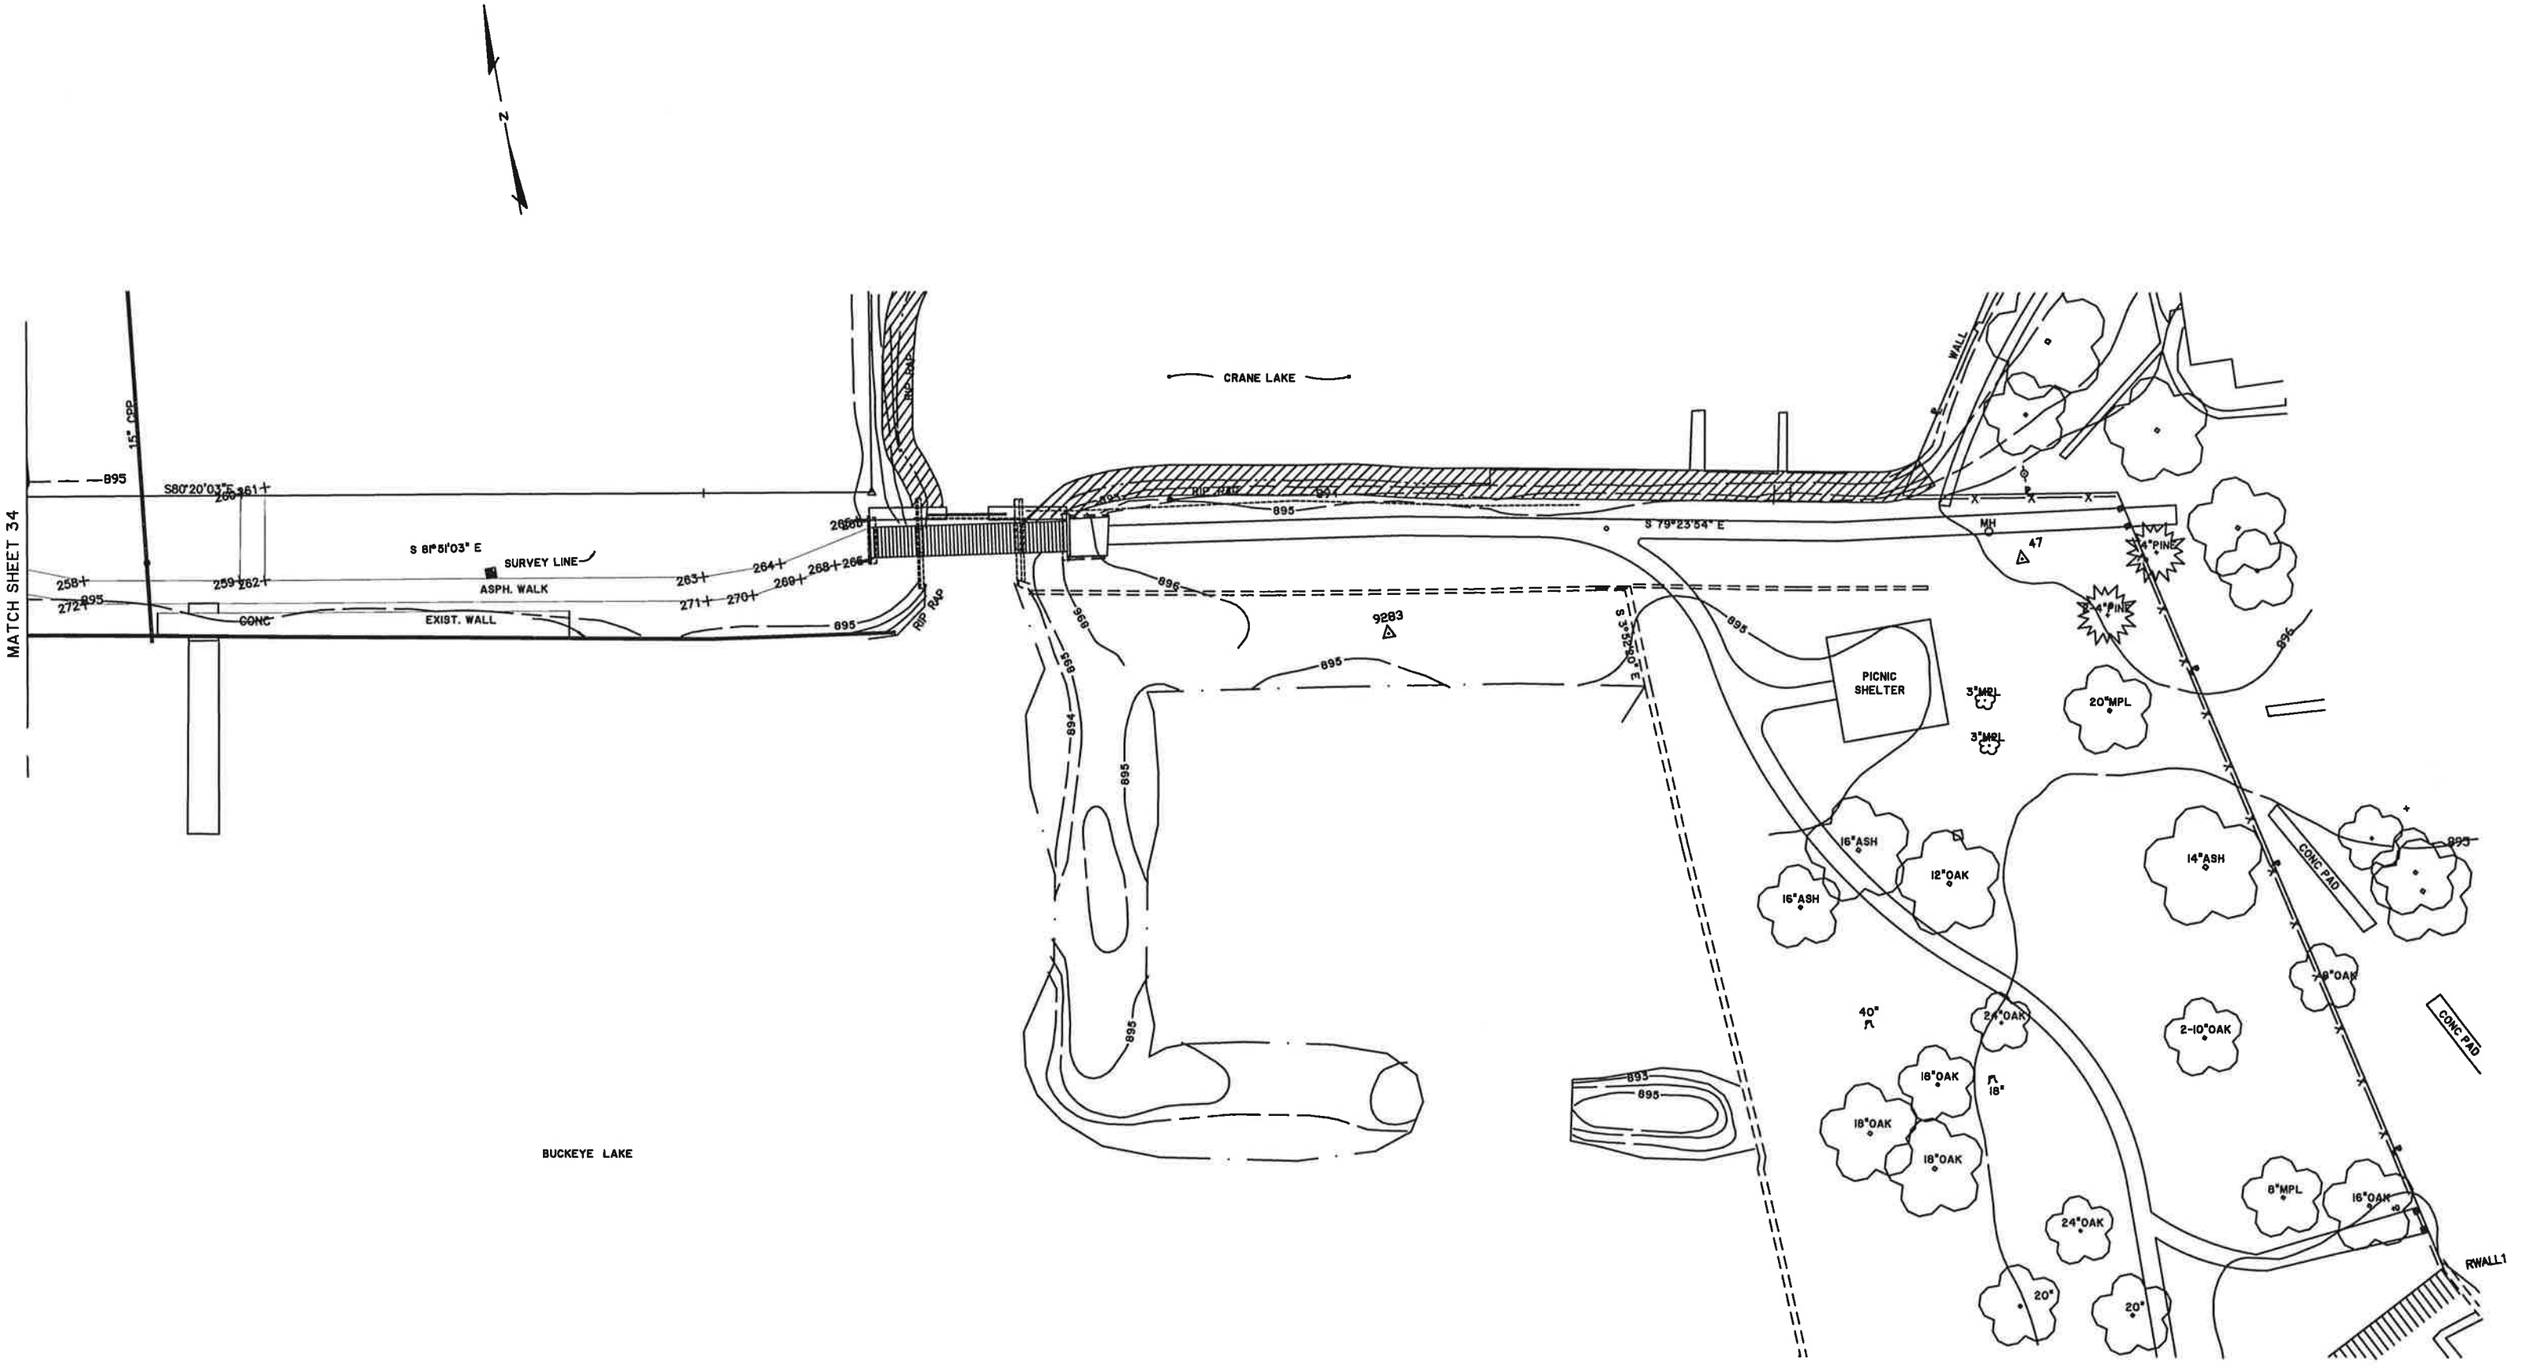

DLZ
Engineers • Architects • Scientists
Planners • Surveyors

DLZ Ohio, Inc.
6121 Huntley Road • Columbus, Ohio 43229-1003
Phone (614)888-0040 • Fax (614)848-6712
www.dlzcorp.com

ENGINEERING
Ohio Department of Natural Resources

BUCKEYE LAKE STATE PARK
DAM EVALUATION
FAIRFIELD & LICKING COUNTIES, OH

DESIGNED BY:	JOB NUMBER: DNR 736 730-93-006
DRAWN BY:	SCALE:
CHECKED BY:	DATE: MARCH 29, 2002
APPROVED BY:	REVISED:

EMBANKMENT PLAN

35
35