APPENDIX VIII

Cross-Sections

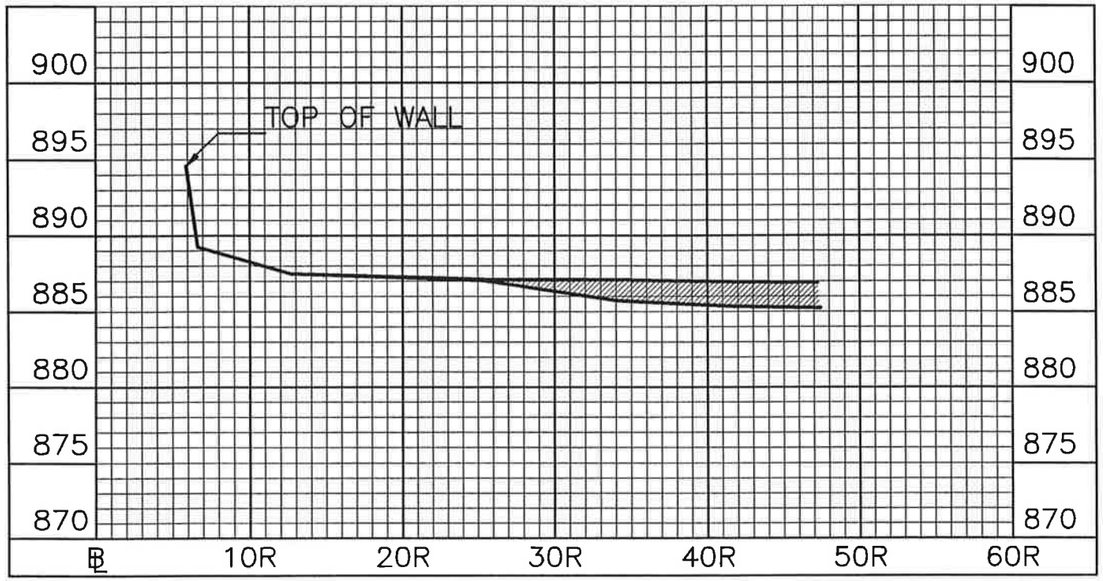

℄ STATION 12+28

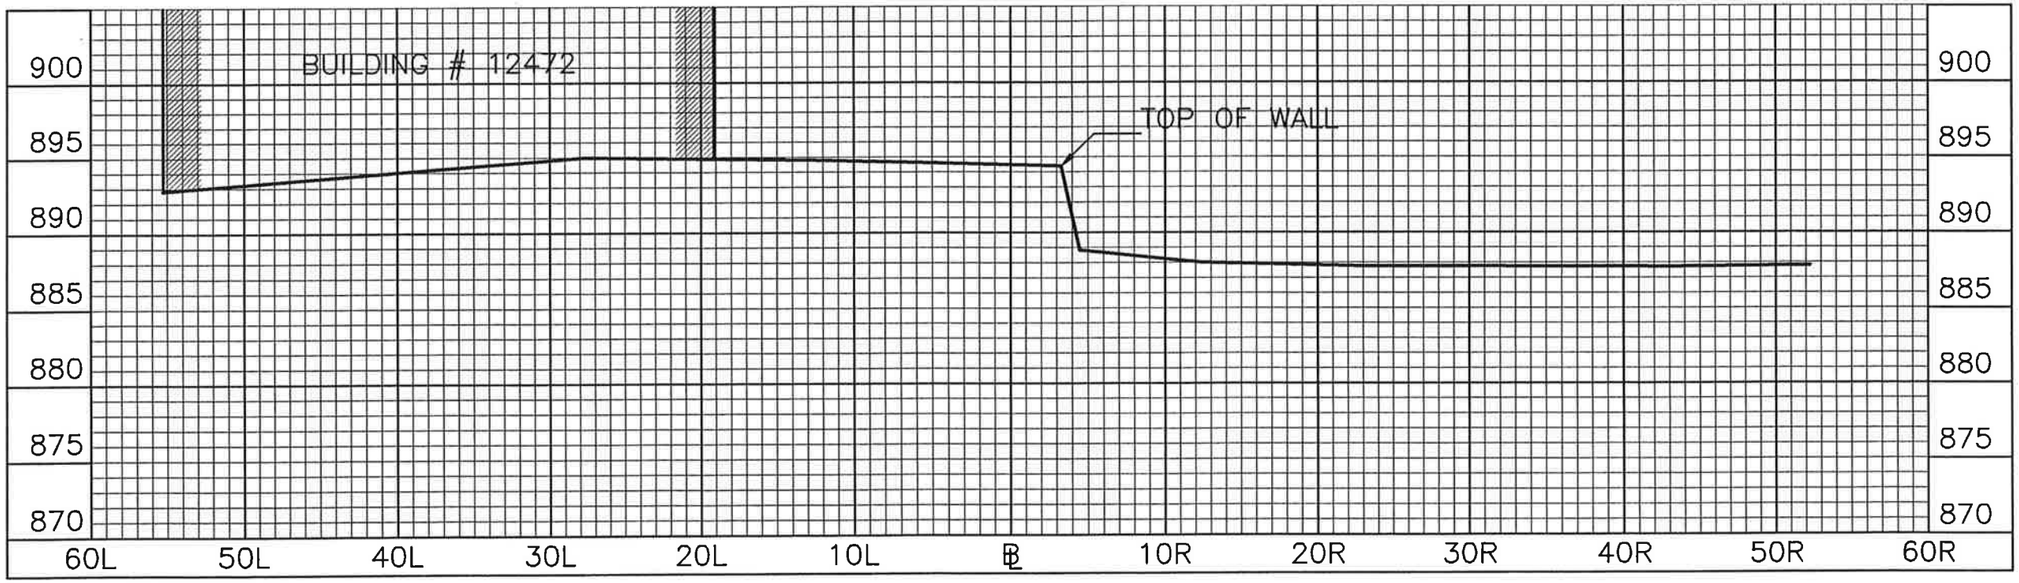

℄ STATION 10+35

DLZ
Engineers • Architects • Scientists
Planners • Surveyors
DLZ Ohio, Inc.
6121 Huntley Road • Columbus, Ohio 43229-1003
Phone (614)888-0040 • Fax (614)848-6712
www.dlzcorp.com

ENGINEERING
Ohio Department of Natural Resources

BUCKEYE LAKE STATE PARK
DAM EVALUATION
FAIRFIELD & LICKING COUNTIES, OHIO

DESIGNED BY:	JOB NUMBER: DNR 730-730-03-006
DRAWN BY:	SCALE:
CHECKED BY:	DATE: MARCH 29, 2002
APPROVED BY:	REVISED:

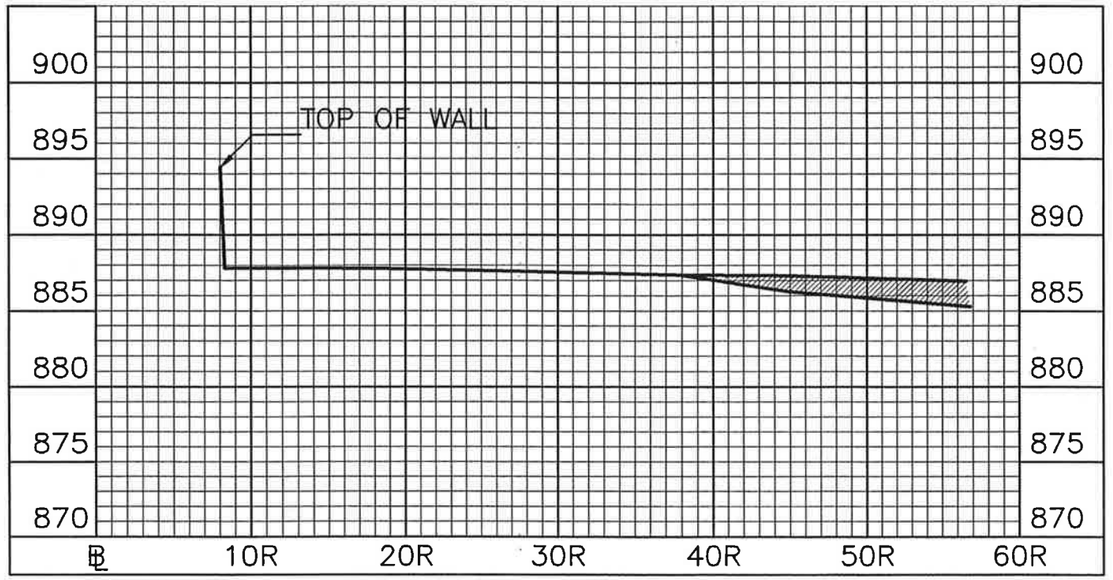

℄ STATION 16+39

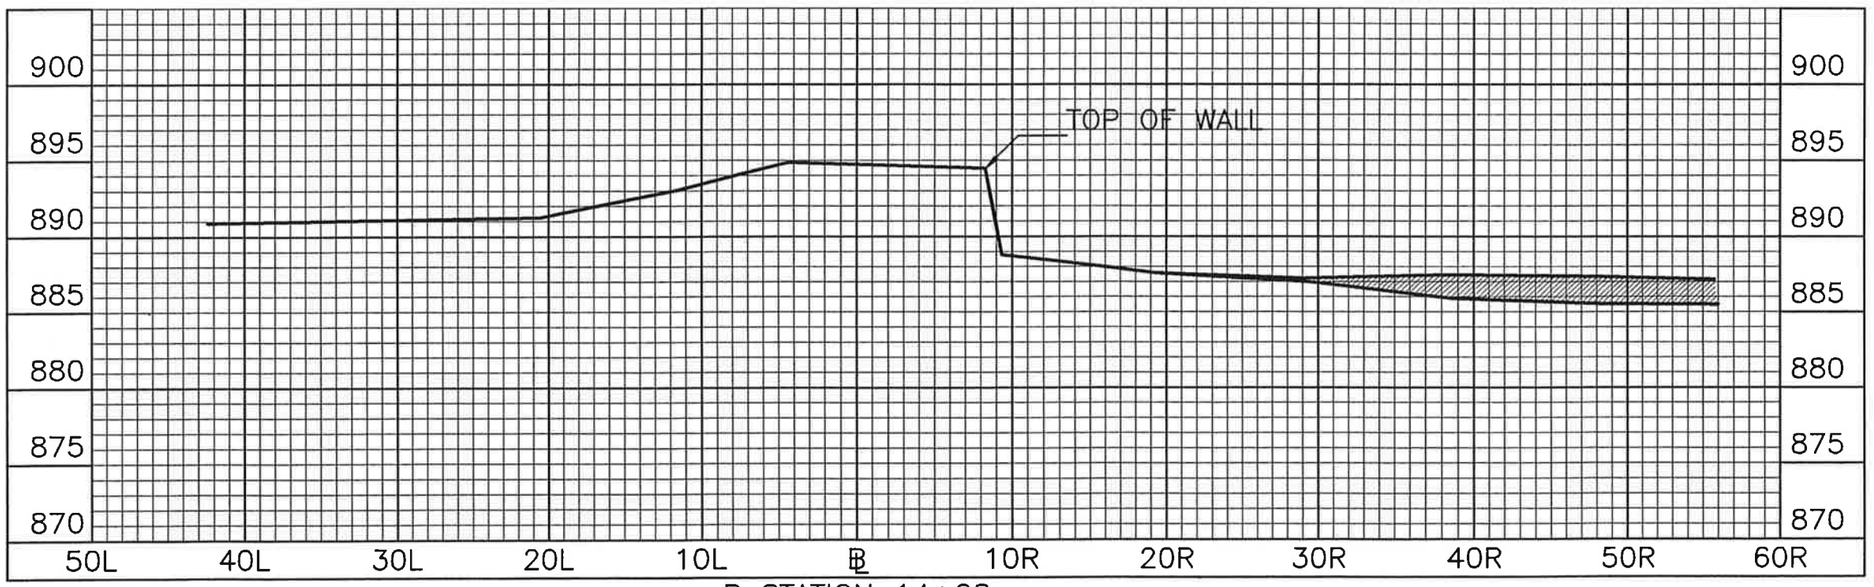

℄ STATION 14+28

DLZ
Engineers • Architects • Scientists
Planners • Surveyors
DLZ Ohio, Inc.
6121 Huntley Road • Columbus, Ohio 43229-1003
Phone (614)888-0040 • Fax (614)848-6712
www.dlzcorp.com

ENGINEERING
Ohio Department of Natural Resources

BUCKEYE LAKE STATE PARK
DAM EVALUATION
FAIRFIELD & LICKING COUNTIES, OHIO

DESIGNED BY:	JOB NUMBER: DNR 736-730-93-006
DRAWN BY:	SCALE:
CHECKED BY:	DATE: MARCH 29, 2002
APPROVED BY:	REVISED:

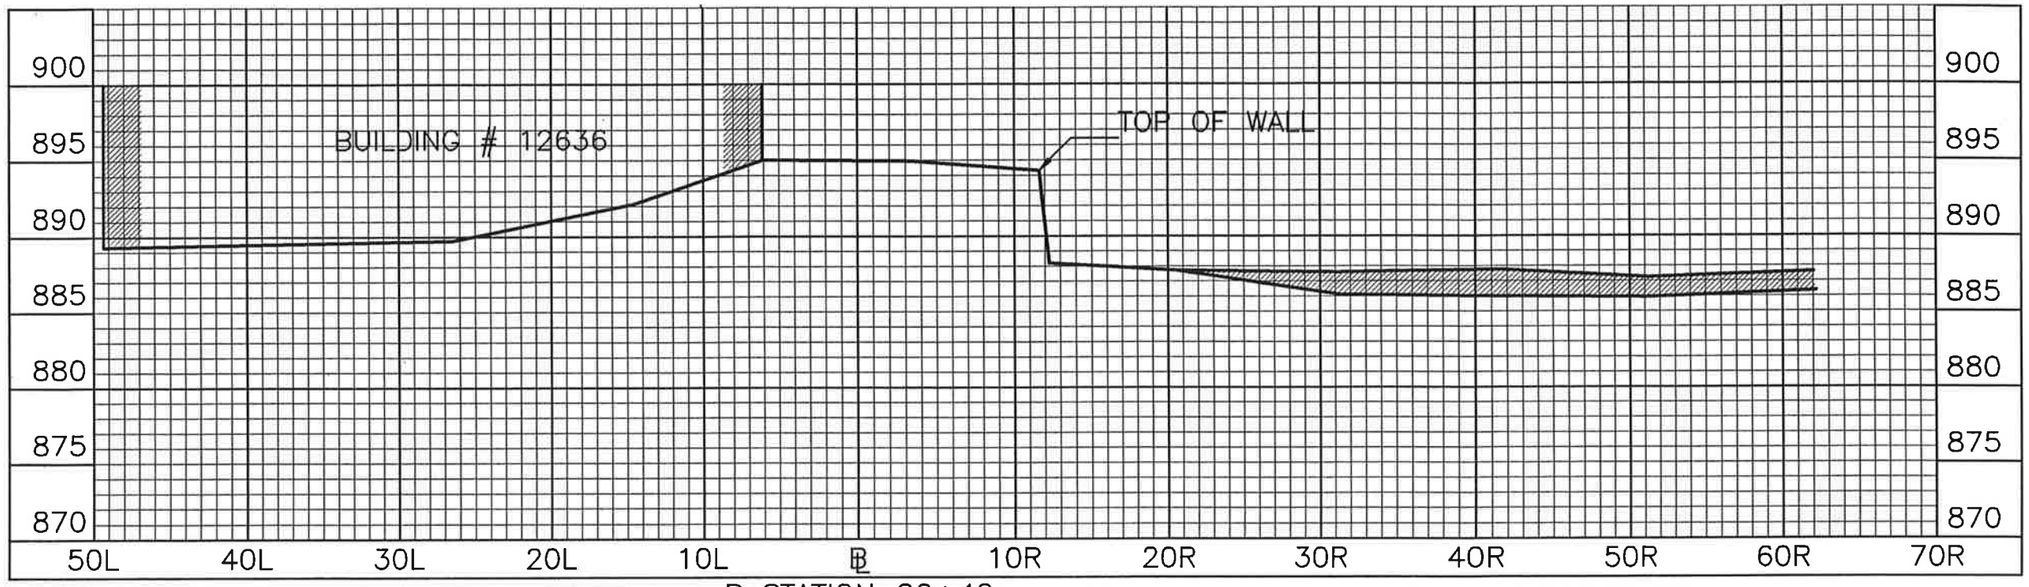

℄ STATION 20+42

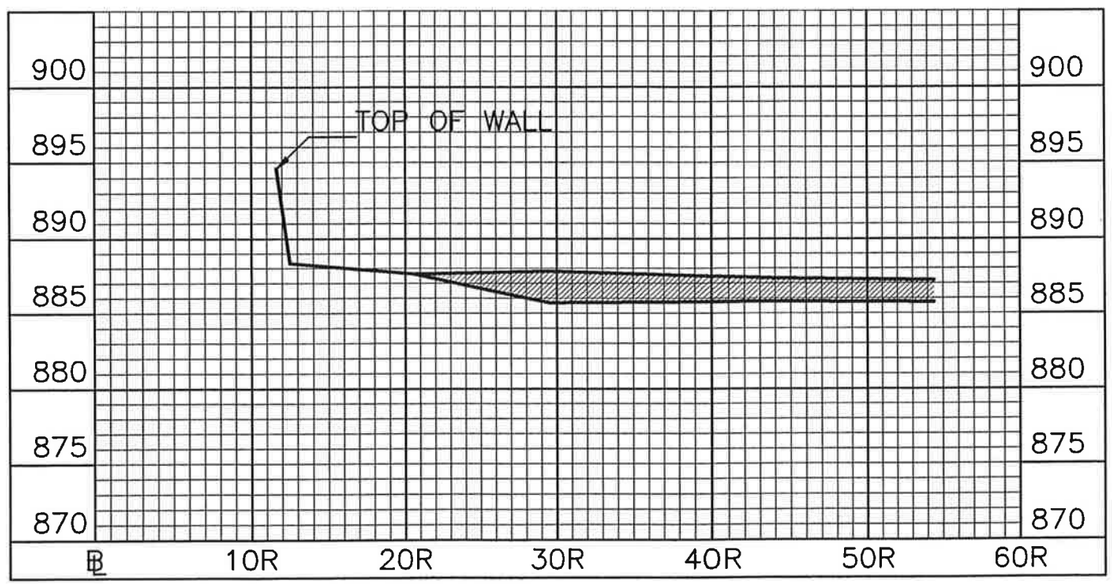

℄ STATION 18+42

DLZ Engineers • Architects • Scientists Planners • Surveyors
DLZ Ohio, Inc.
6121 Huntley Road • Columbus, Ohio 43229-1003
Phone (614)888-0040 • Fax (614)848-6712
www.dlzcorp.com

ENGINEERING
Ohio Department of Natural Resources

BUCKEYE LAKE STATE PARK
DAM EVALUATION
FAIRFIELD & LICKING COUNTIES, OHIO

DESIGNED BY:	JOB NUMBER: DNR 736-730-03-006
DRAWN BY:	SCALE:
CHECKED BY:	DATE: MARCH 29, 2002
APPROVED BY:	REVISED:

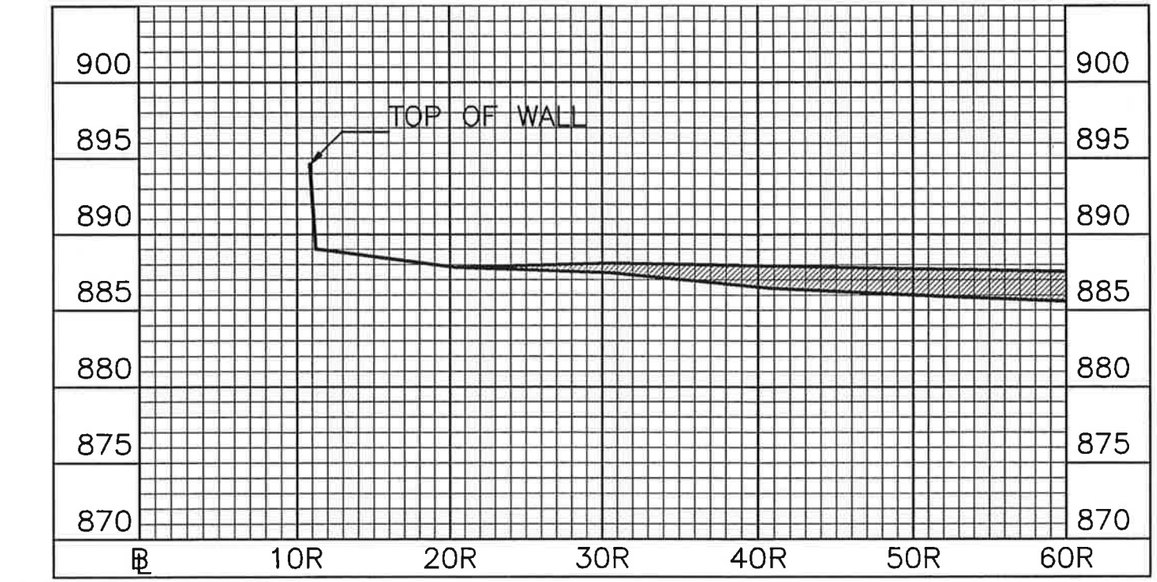

℄ STATION 24+40

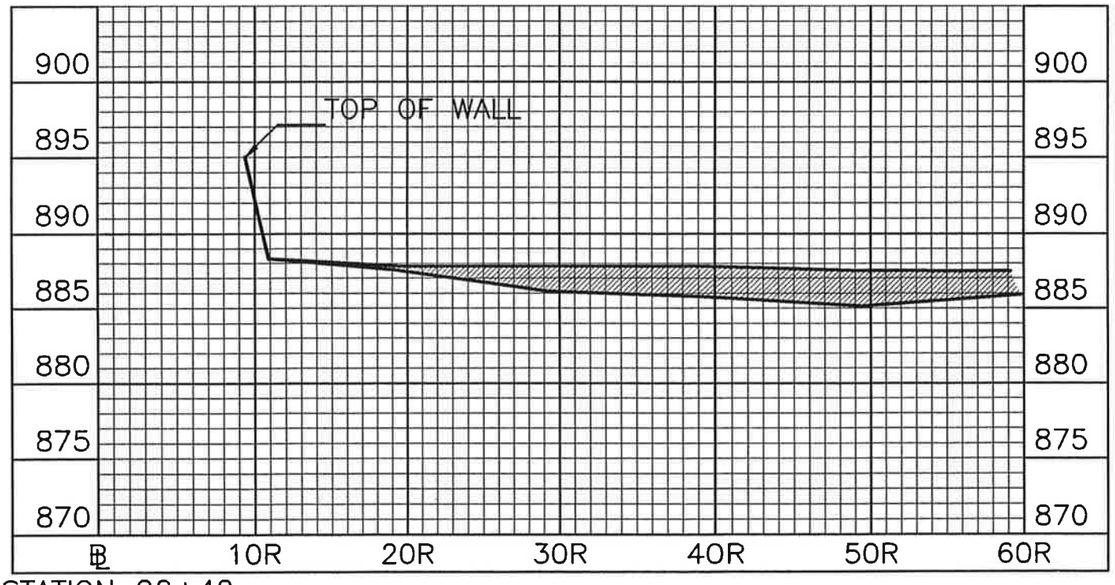

℄ STATION 22+42

DLZ
Engineers • Architects • Scientists
Planners • Surveyors

DLZ Ohio, Inc.
6121 Huntley Road • Columbus, Ohio 43229-1003
Phone (614)888-0040 • Fax (614)848-6712
www.dlzcorp.com

ENGINEERING
Ohio Department of Natural Resources

BUCKEYE LAKE STATE PARK
DAM EVALUATION
FAIRFIELD & LICKING COUNTIES, OHIO

DESIGNED BY:		JOB NUMBER:	DNR 736-730-03-006
DRAWN BY:		SCALE:	
CHECKED BY:		DATE:	MARCH 29, 2002
APPROVED BY:		REVISED:	

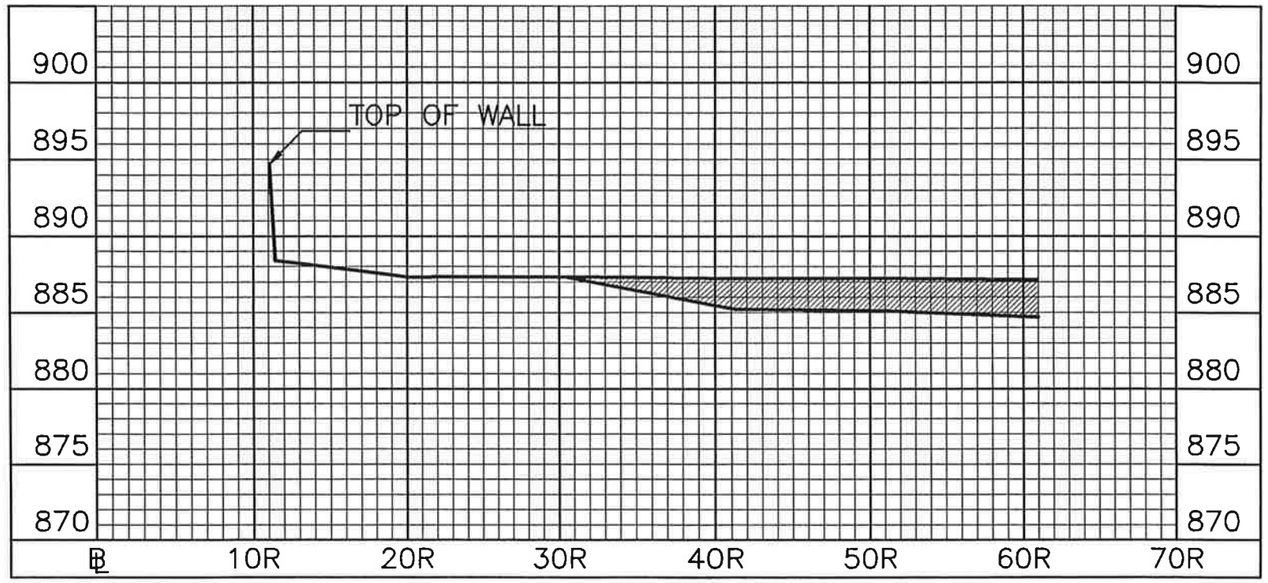

℄ STATION 28+32

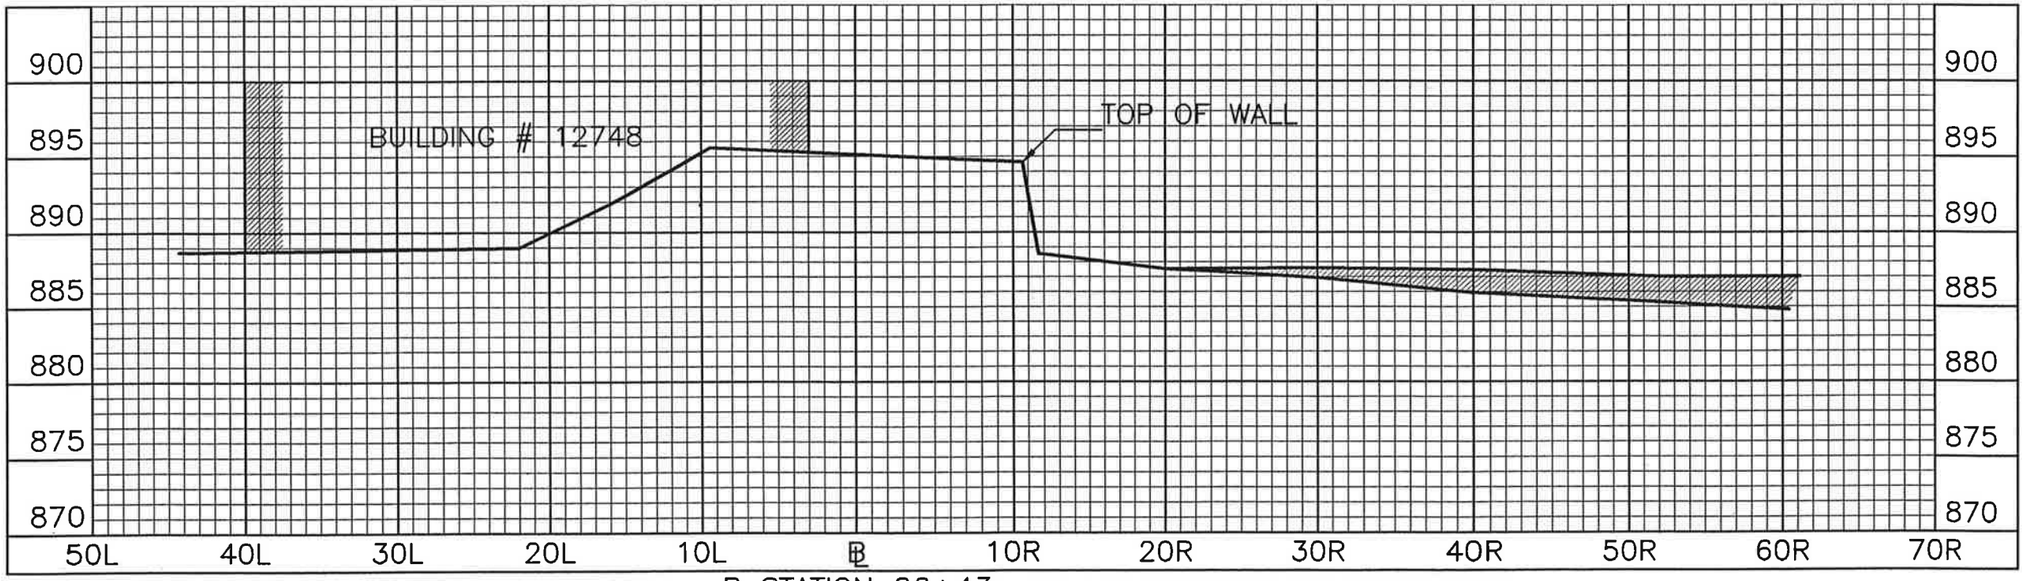

℄ STATION 26+43

DLZ
Engineers • Architects • Scientists
Planners • Surveyors

DLZ Ohio, Inc.
6121 Huntley Road • Columbus, Ohio 43229-1003
Phone (614)888-0040 • Fax (614)848-6712
www.dlzcorp.com

ENGINEERING
Ohio Department of Natural Resources

BUCKEYE LAKE STATE PARK
DAM EVALUATION
FAIRFIELD & LICKING COUNTIES, OHIO

DESIGNED BY:	JOB NUMBER: DNR 736-730-03-006
DRAWN BY:	SCALE:
CHECKED BY:	DATE: MARCH 29, 2002
APPROVED BY:	REVISED:

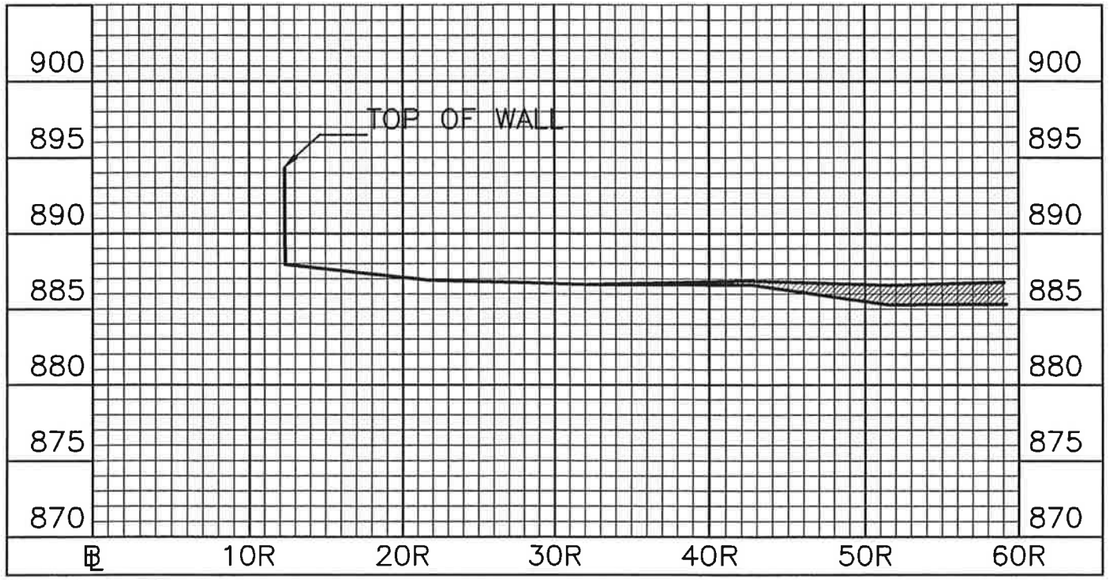

℄ STATION 32+31

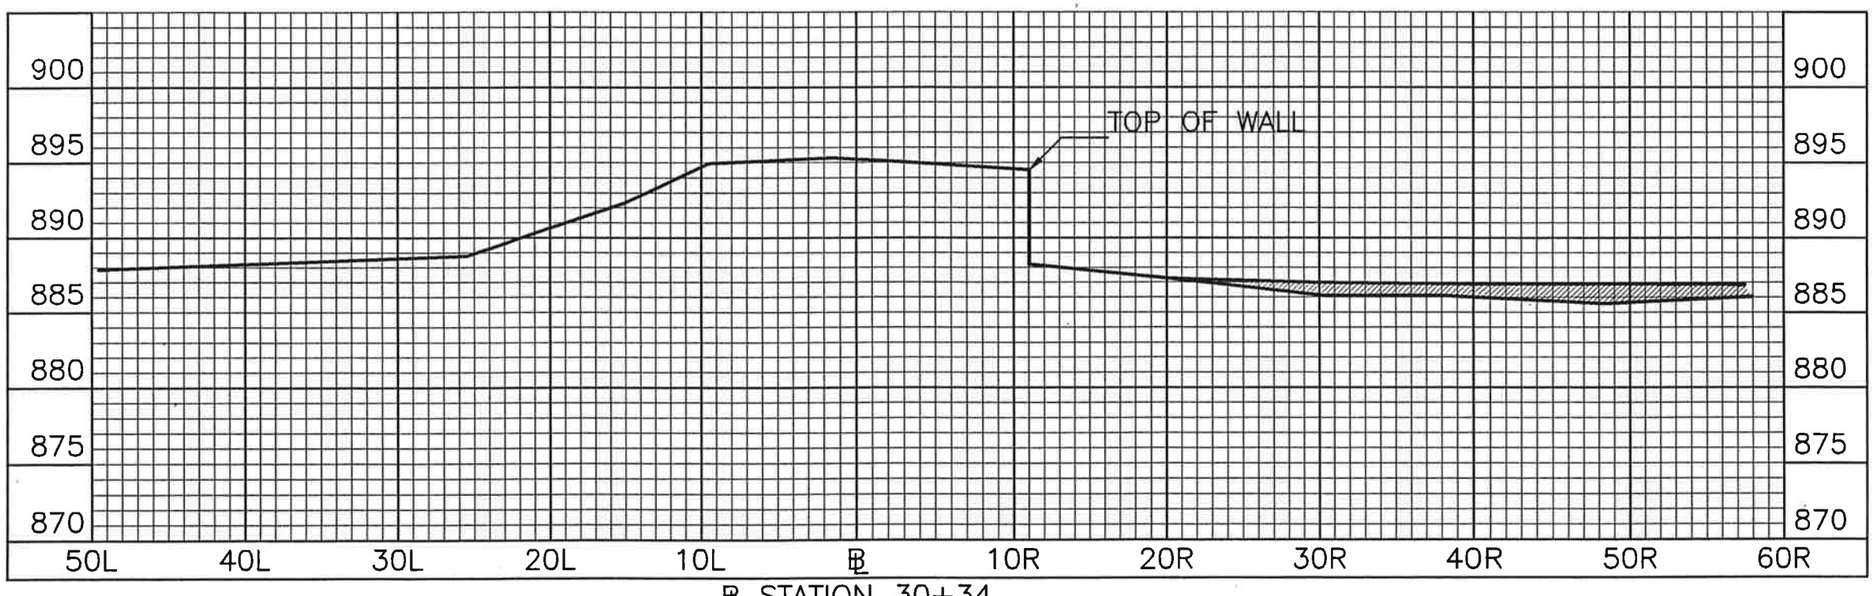

℄ STATION 30+34

DLZ
Engineers • Architects • Scientists
Planners • Surveyors

DLZ Ohio, Inc.
6121 Huntley Road • Columbus, Ohio 43229-1003
Phone (614)888-0040 • Fax (614)848-6712
www.dlzcorp.com

ENGINEERING
Ohio Department of Natural Resources

BUCKEYE LAKE STATE PARK
DAM EVALUATION
FAIRFIELD & LICKING COUNTIES, OHIO

DESIGNED BY:	JOB NUMBER: DNR 730-730-03-008
DRAWN BY:	SCALE:
CHECKED BY:	DATE: MARCH 29, 2002
APPROVED BY:	REVISED:

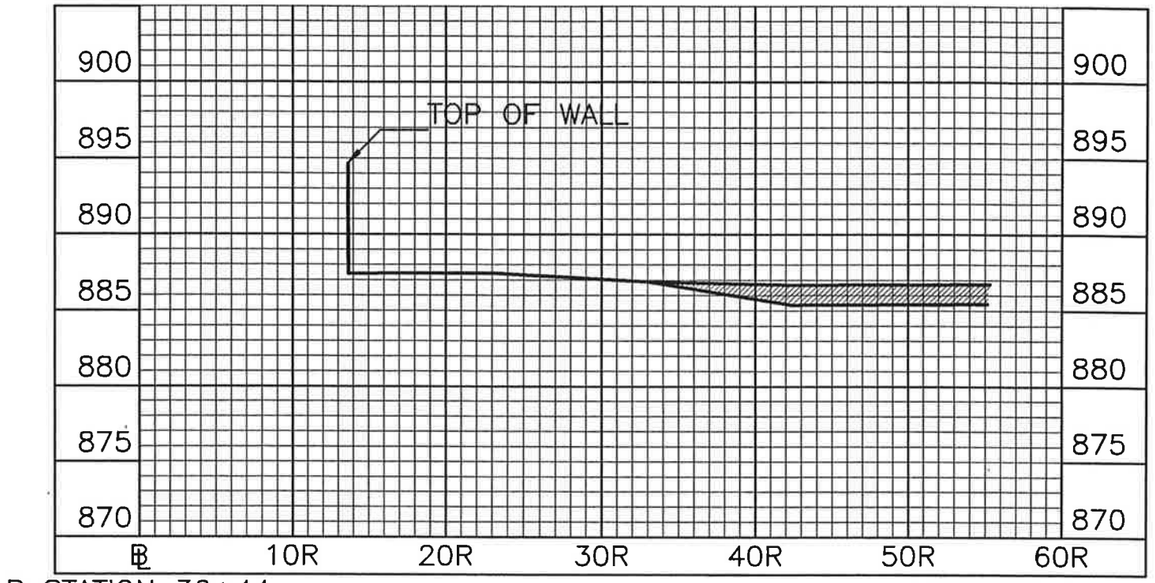

℄ STATION 36+44

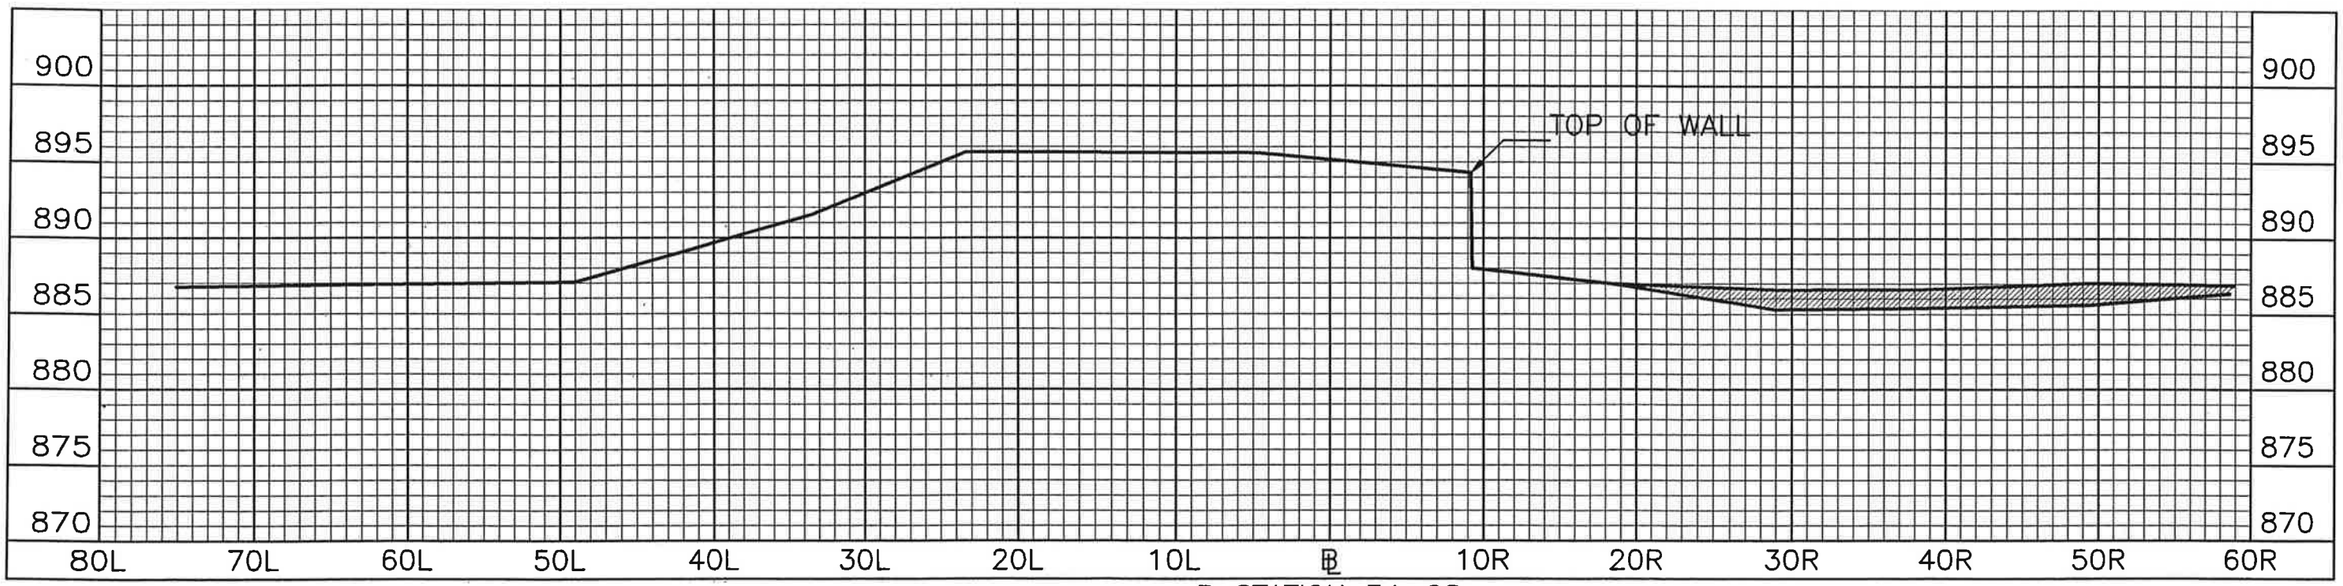

℄ STATION 34+28

DLZ
Engineers • Architects • Scientists
Planners • Surveyors
DLZ Ohio, Inc.
6121 Huntley Road • Columbus, Ohio 43229-1003
Phone (614)888-0040 • Fax (614)848-6712
www.dlzcorp.com

ENGINEERING
Ohio Department of Natural Resources

BUCKEYE LAKE STATE PARK
DAM EVALUATION
FAIRFIELD & LICKING COUNTIES, OHIO

DESIGNED BY:		JOB NUMBER:	DNR 730-730-93-008
DRAWN BY:		SCALE:	
CHECKED BY:		DATE:	MARCH 29, 2002
APPROVED BY:		REVISED:	

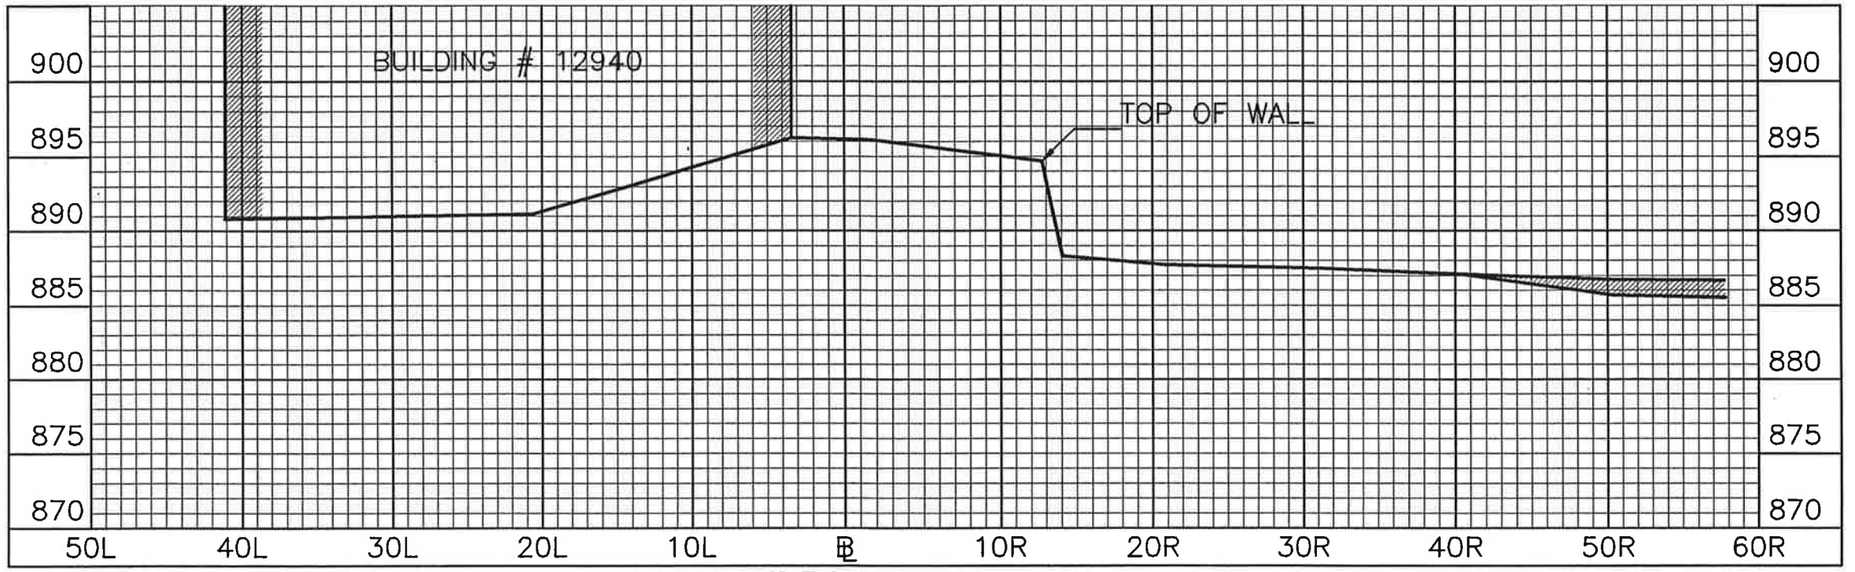

℄ STATION 40+41

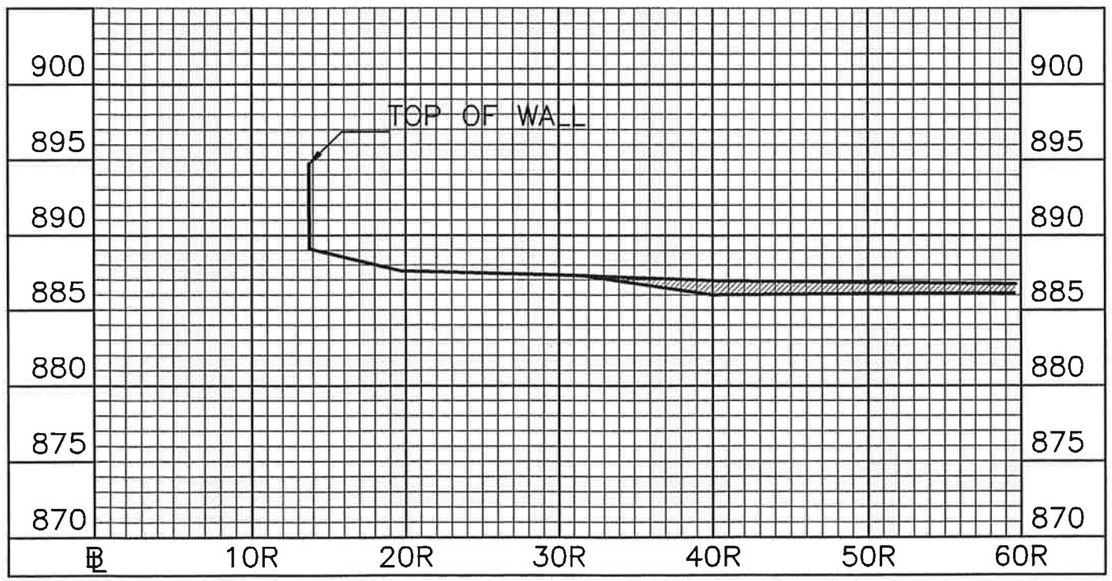

℄ STATION 38+47

DLZ
Engineers • Architects • Scientists
Planners • Surveyors
DLZ Ohio, Inc.
6121 Huntley Road • Columbus, Ohio 43229-1003
Phone (614)888-0040 • Fax (614)848-6712
www.dlzcorp.com

ENGINEERING
Ohio Department of Natural Resources

BUCKEYE LAKE STATE PARK
DAM EVALUATION
FAIRFIELD & LICKING COUNTIES, OHIO

DESIGNED BY:	JOB NUMBER: DNR 738-730-93-008
DRAWN BY:	SCALE:
CHECKED BY:	DATE: MARCH 29, 2002
APPROVED BY:	REVISED:

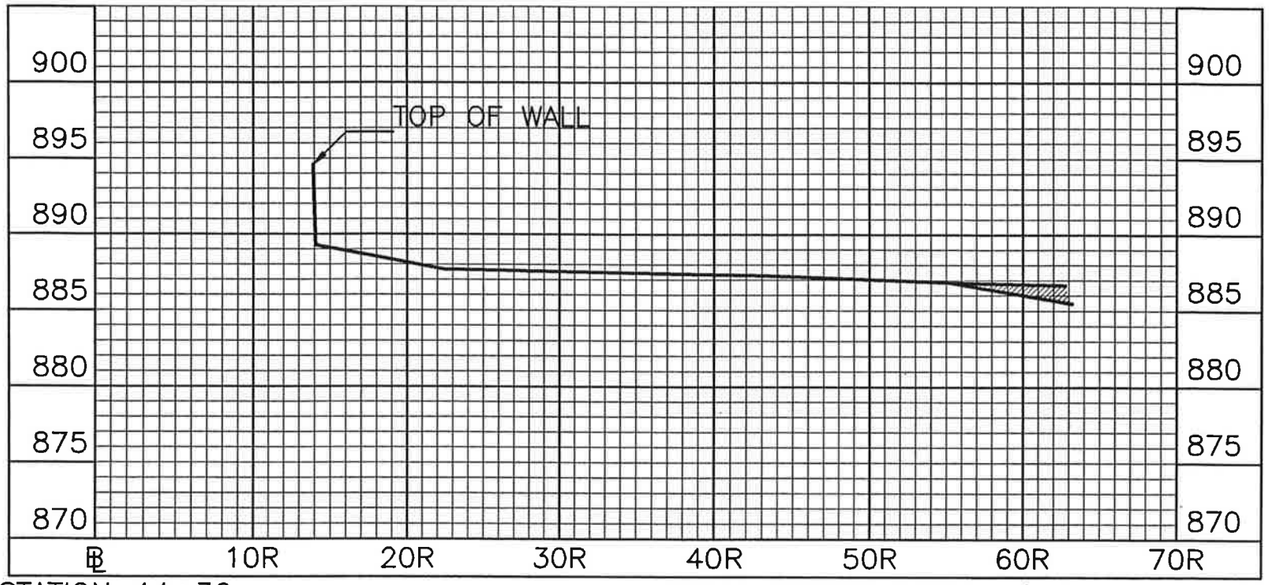

℄ STATION 44+36

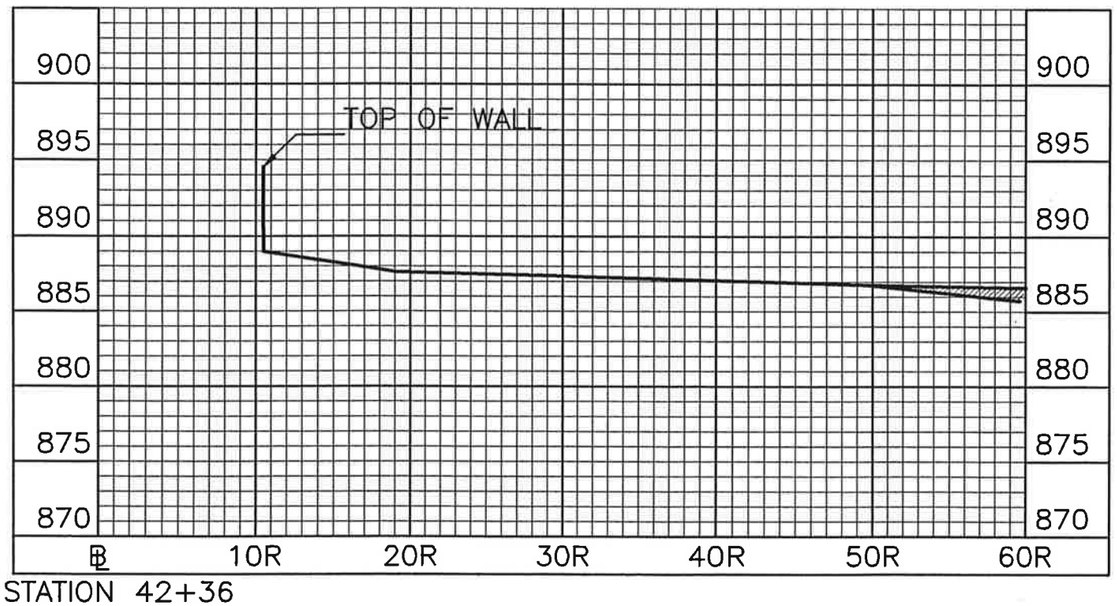

℄ STATION 42+36

DLZ
Engineers • Architects • Scientists
Planners • Surveyors
DLZ Ohio, Inc.
6121 Huntley Road • Columbus, Ohio 43229-1003
Phone (614)888-0040 • Fax (614)848-6712
www.dlzcorp.com

ENGINEERING
Ohio Department of Natural Resources

BUCKEYE LAKE STATE PARK
DAM EVALUATION
FAIRFIELD & LICKING COUNTIES, OHIO

DESIGNED BY:		JOB NUMBER:	DNR 730-730-93-008
DRAWN BY:		SCALE:	
CHECKED BY:		DATE:	MARCH 29, 2002
APPROVED BY:		REVISED:	

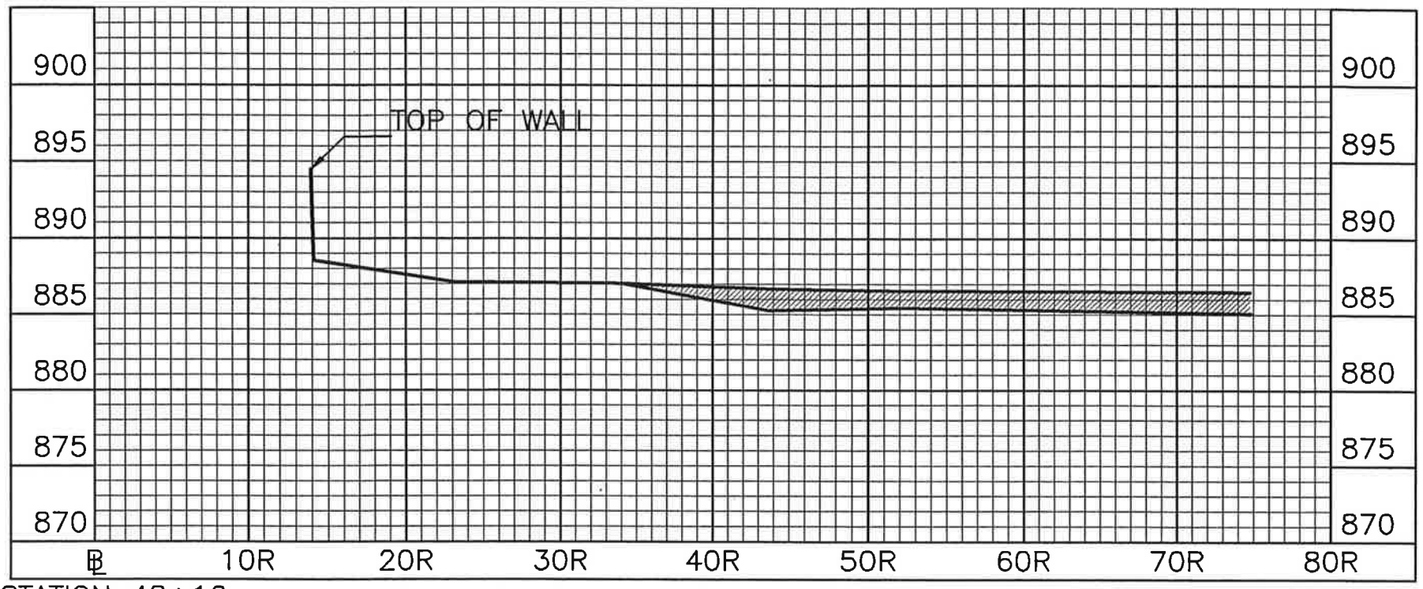

℄ STATION 48+16

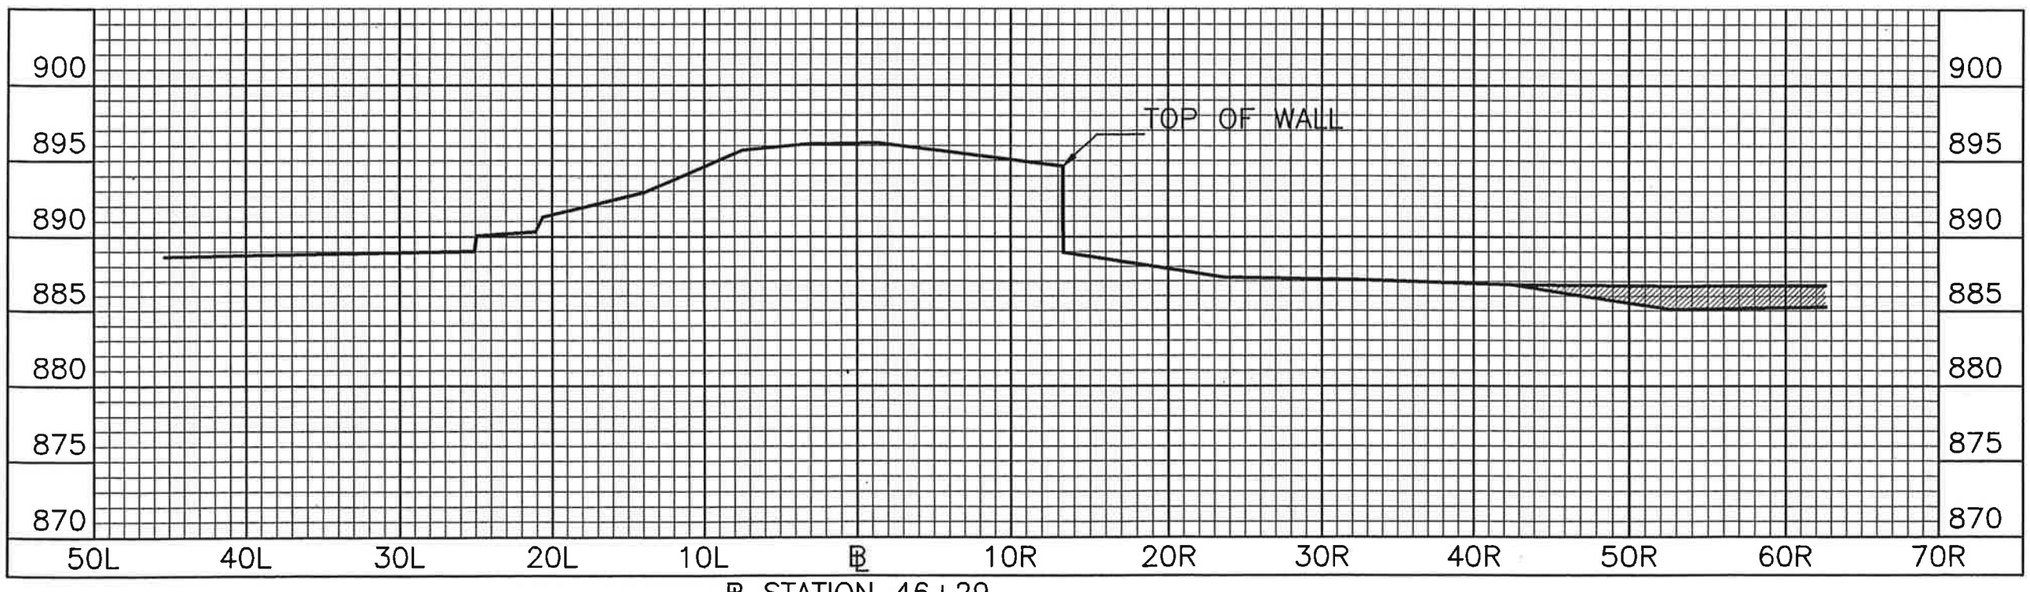

℄ STATION 46+29

DLZ
Engineers • Architects • Scientists
Planners • Surveyors
DLZ Ohio, Inc.
6121 Huntley Road • Columbus, Ohio 43229-1003
Phone (614)888-0040 • Fax (614)848-6712
www.dlzcorp.com

ENGINEERING
Ohio Department of Natural Resources

BUCKEYE LAKE STATE PARK
DAM EVALUATION
FAIRFIELD & LICKING COUNTIES, OHIO

DESIGNED BY:	JOB NUMBER: DNR 736-730-93-006
DRAWN BY:	SCALE:
CHECKED BY:	DATE: MARCH 29, 2002
APPROVED BY:	REVISED:

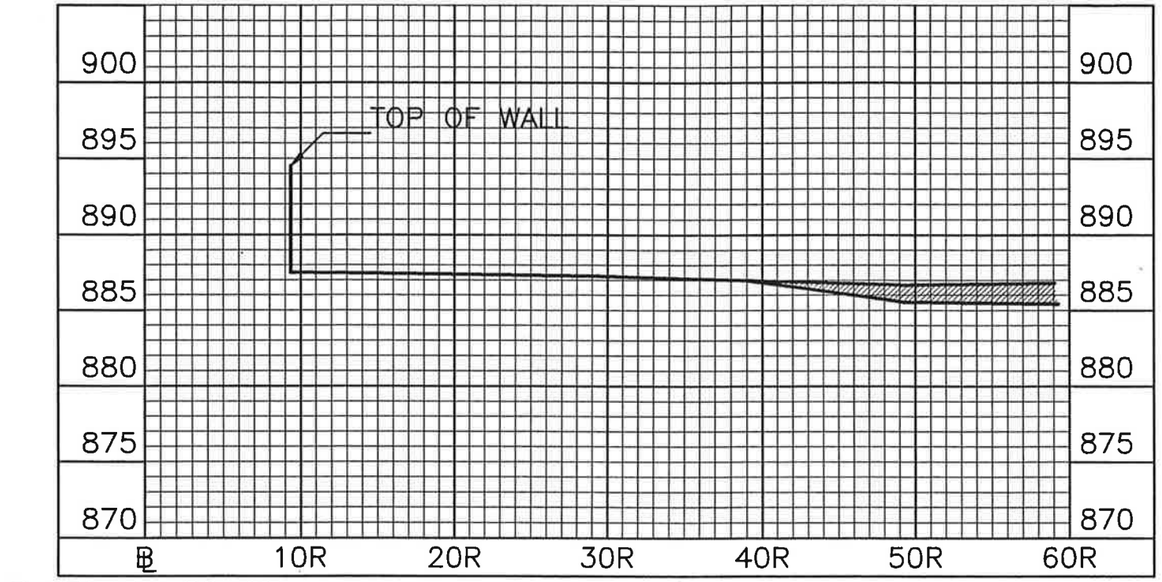

℄ STATION 52+07

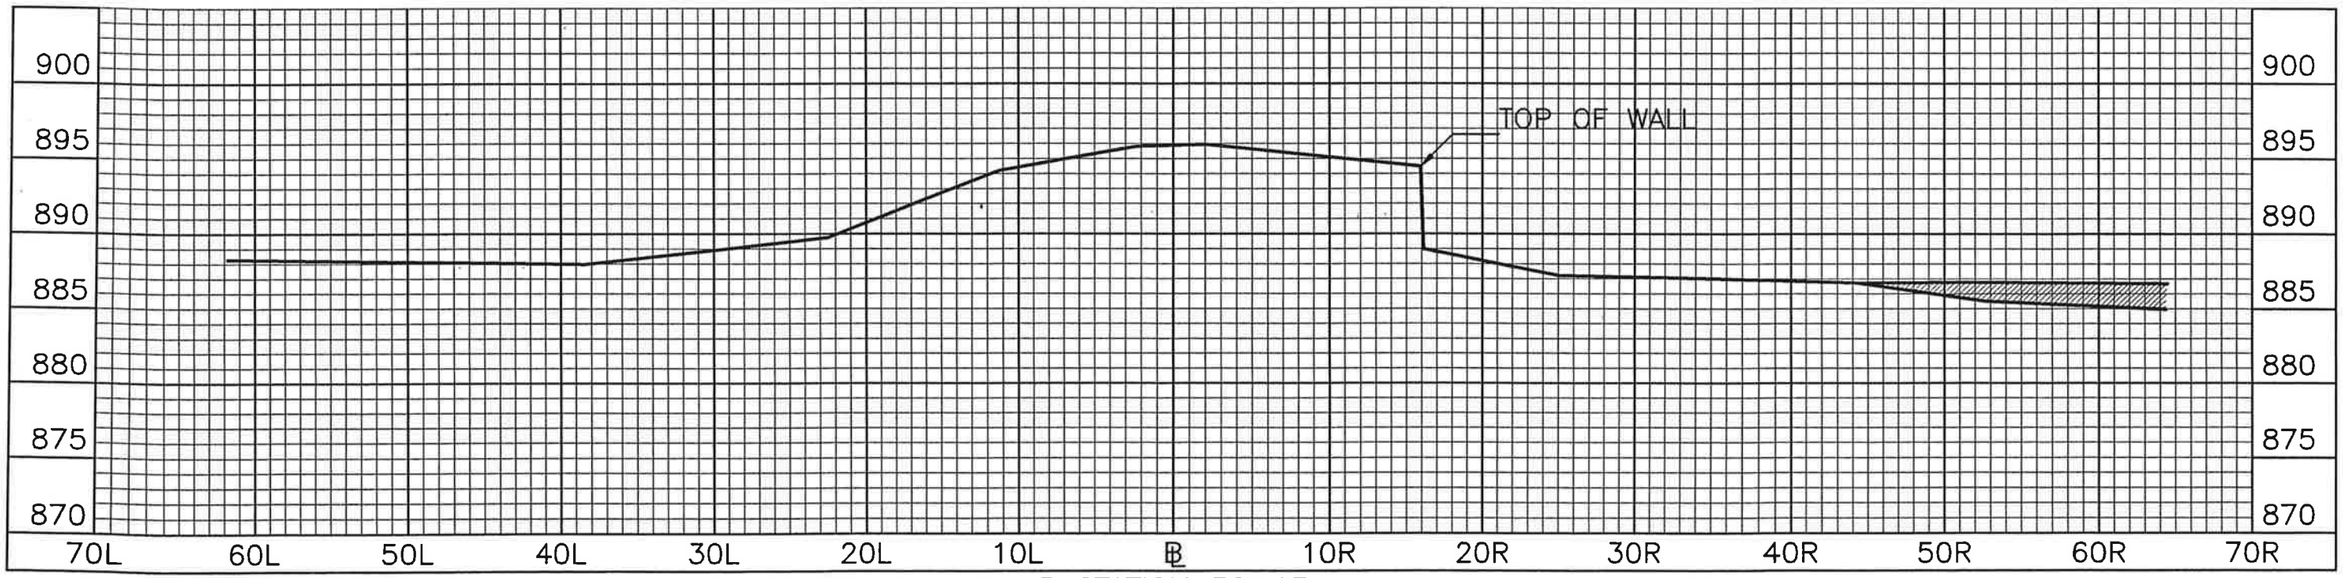

℄ STATION 50+13

DLZ
Engineers • Architects • Scientists
Planners • Surveyors

DLZ Ohio, Inc.
6121 Huntley Road • Columbus, Ohio 43229-1003
Phone (614)888-0040 • Fax (614)848-6712
www.dlzcorp.com

ENGINEERING
Ohio Department of Natural Resources

BUCKEYE LAKE STATE PARK
DAM EVALUATION
FAIRFIELD & LICKING COUNTIES, OHIO

DESIGNED BY:		JOB NUMBER:	DNR 736-730-93-006
DRAWN BY:		SCALE:	
CHECKED BY:		DATE:	MARCH 29, 2002
APPROVED BY:		REVISED:	

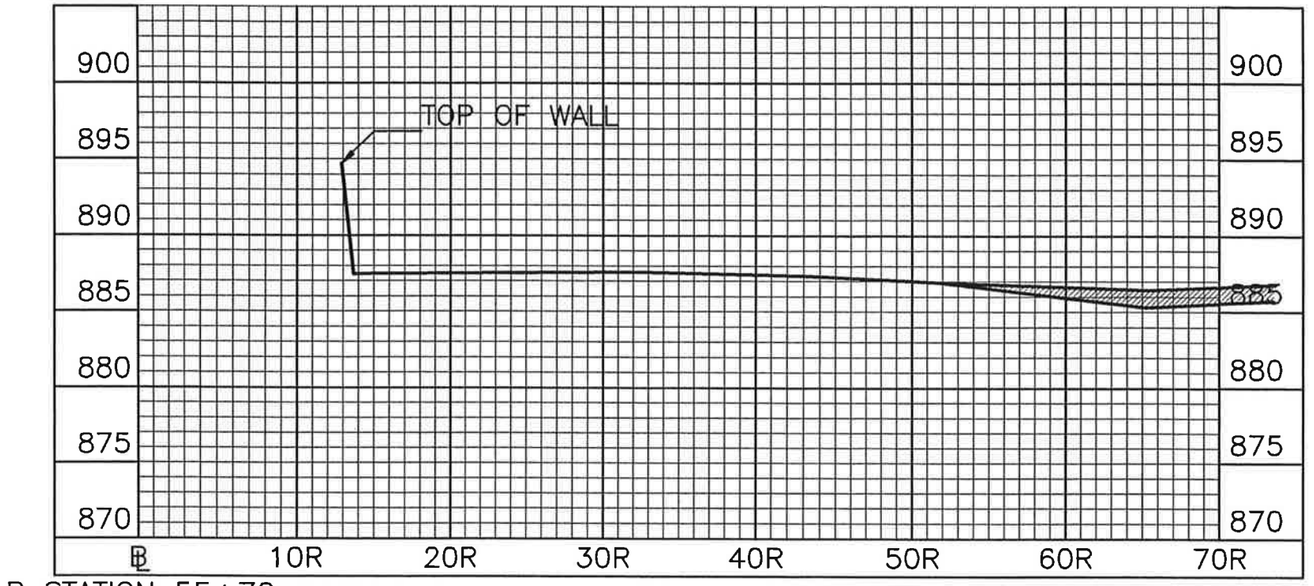

℄ STATION 55+70

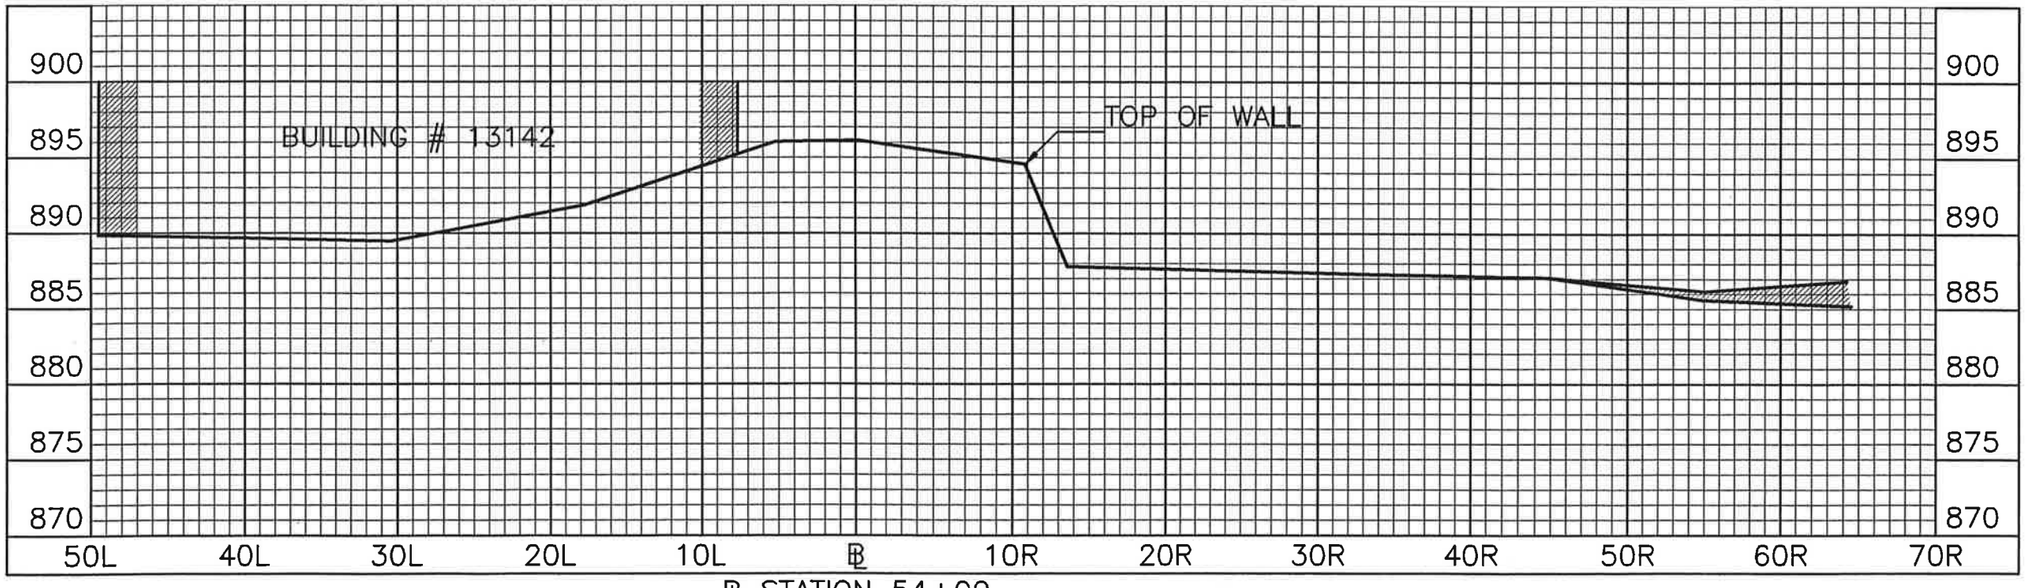

℄ STATION 54+00

DLZ
Engineers • Architects • Scientists
Planners • Surveyors

DLZ Ohio, Inc.
6121 Huntley Road • Columbus, Ohio 43229-1003
Phone (614)888-0040 • Fax (614)848-6712
www.dlzcorp.com

ENGINEERING
Ohio Department of Natural Resources

BUCKEYE LAKE STATE PARK
DAM EVALUATION
FAIRFIELD & LICKING COUNTIES, OHIO

DESIGNED BY:	JOB NUMBER: DNR 736-730-93-008
DRAWN BY:	SCALE:
CHECKED BY:	DATE: MARCH 29, 2002
APPROVED BY:	REVISED:

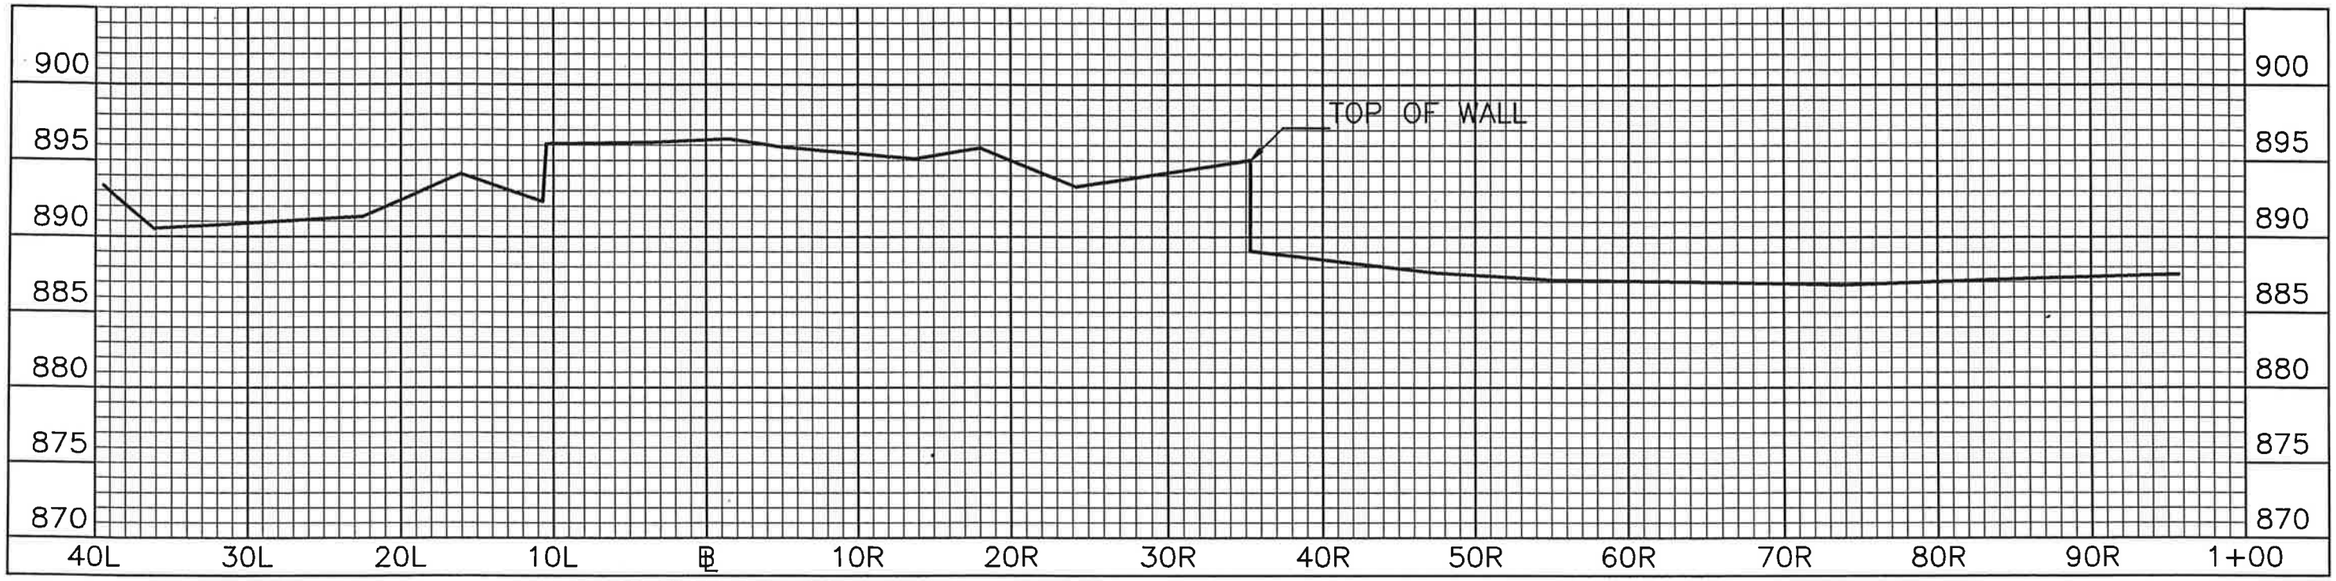

℄ STATION 59+62

℄ STATION 57+88

DLZ
Engineers • Architects • Scientists
Planners • Surveyors
DLZ Ohio, Inc.
6121 Huntley Road • Columbus, Ohio 43229-1003
Phone (614)888-0040 • Fax (614)848-6712
www.dlzcorp.com

ENGINEERING
Ohio Department of Natural Resources

BUCKEYE LAKE STATE PARK
DAM EVALUATION
FAIRFIELD & LICKING COUNTIES, OHIO

DESIGNED BY:		JOB NUMBER:	DNR 736-730-03-008
DRAWN BY:		SCALE:	
CHECKED BY:		DATE:	MARCH 29, 2002
APPROVED BY:		REVISED:	

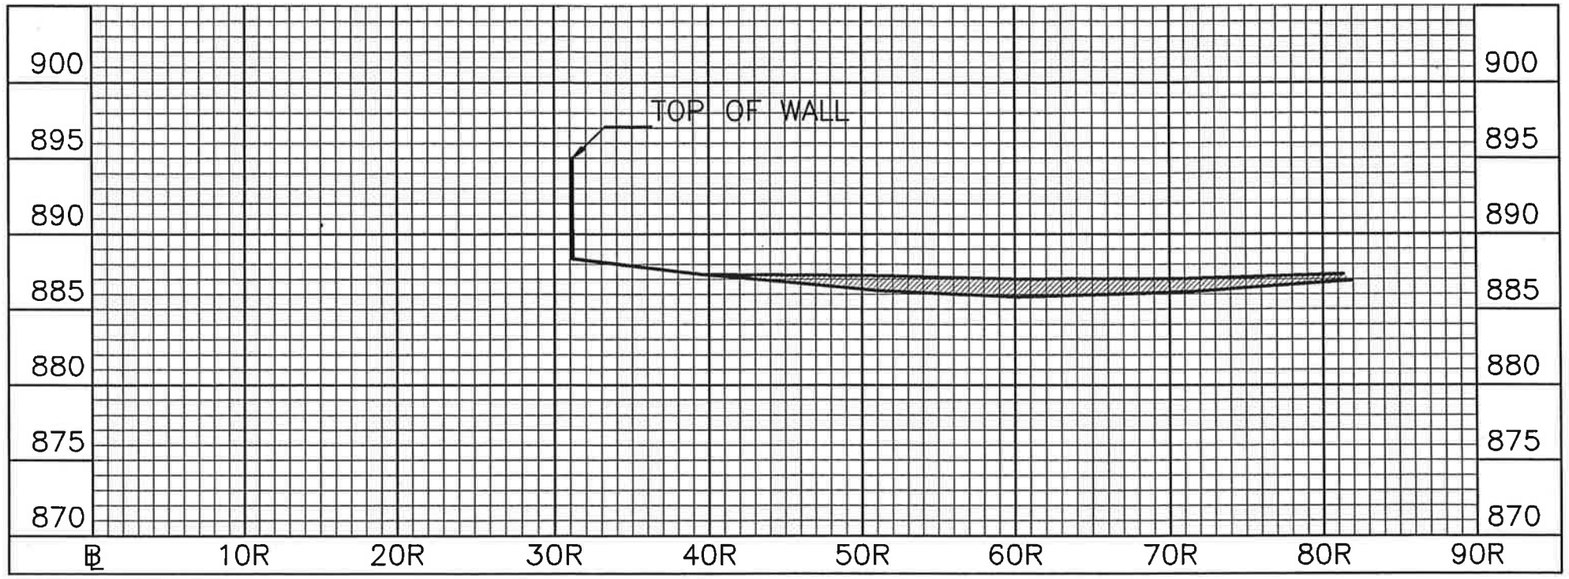

℄ STATION 65+55

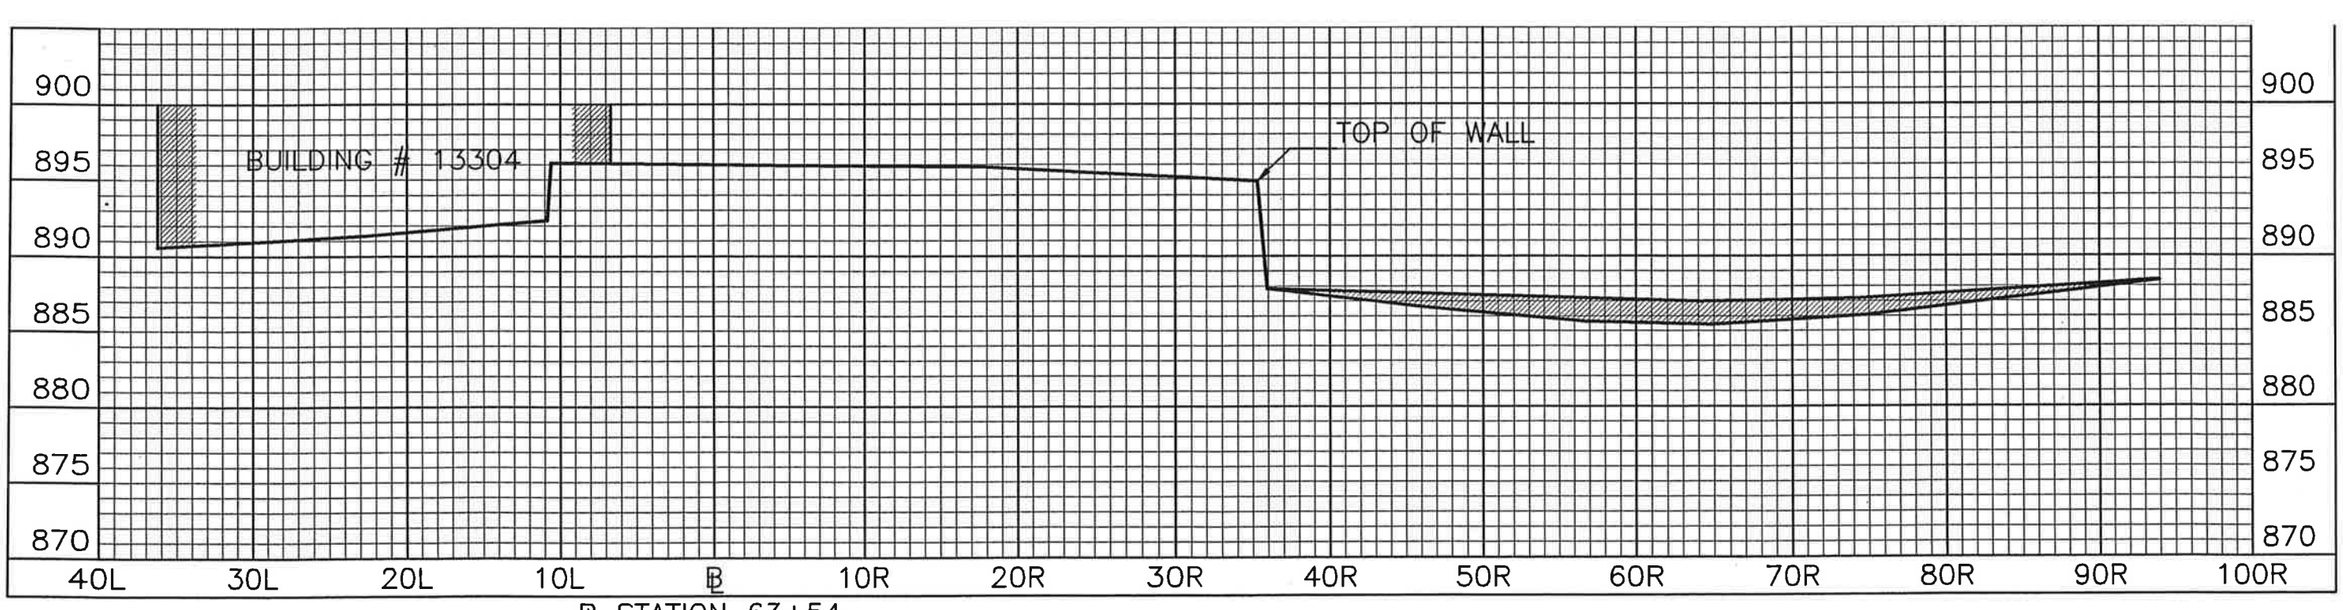

℄ STATION 63+54

DLZ
Engineers • Architects • Scientists
Planners • Surveyors

DLZ Ohio, Inc.
6121 Huntley Road • Columbus, Ohio 43229-1003
Phone (614)888-0040 • Fax (614)848-6712
www.dlzcorp.com

ENGINEERING
Ohio Department of Natural Resources

BUCKEYE LAKE STATE PARK
DAM EVALUATION
FAIRFIELD & LICKING COUNTIES, OHIO

DESIGNED BY:	JOB NUMBER: DNR 736-730-03-006
DRAWN BY:	SCALE:
CHECKED BY:	DATE: MARCH 29, 2002
APPROVED BY:	REVISED:

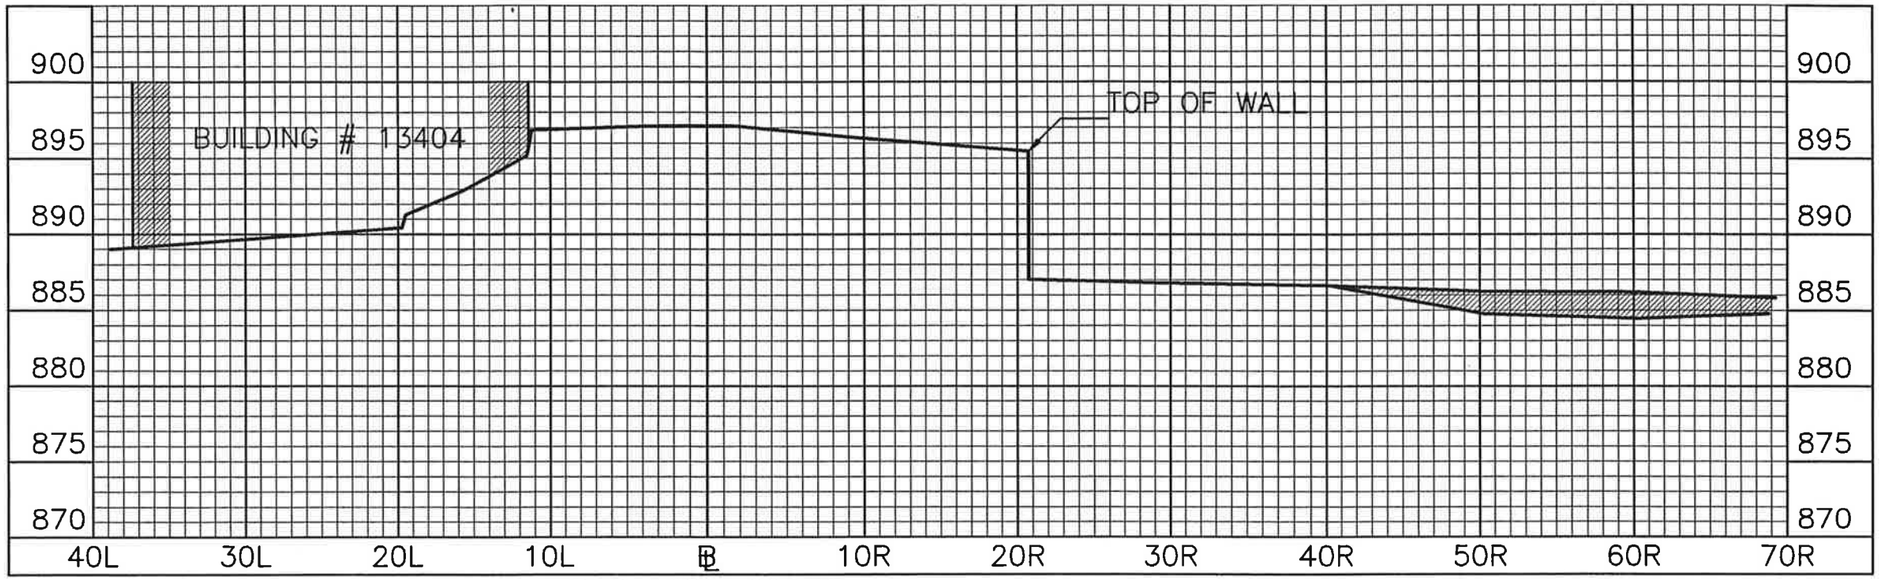

℄ STATION 69+53

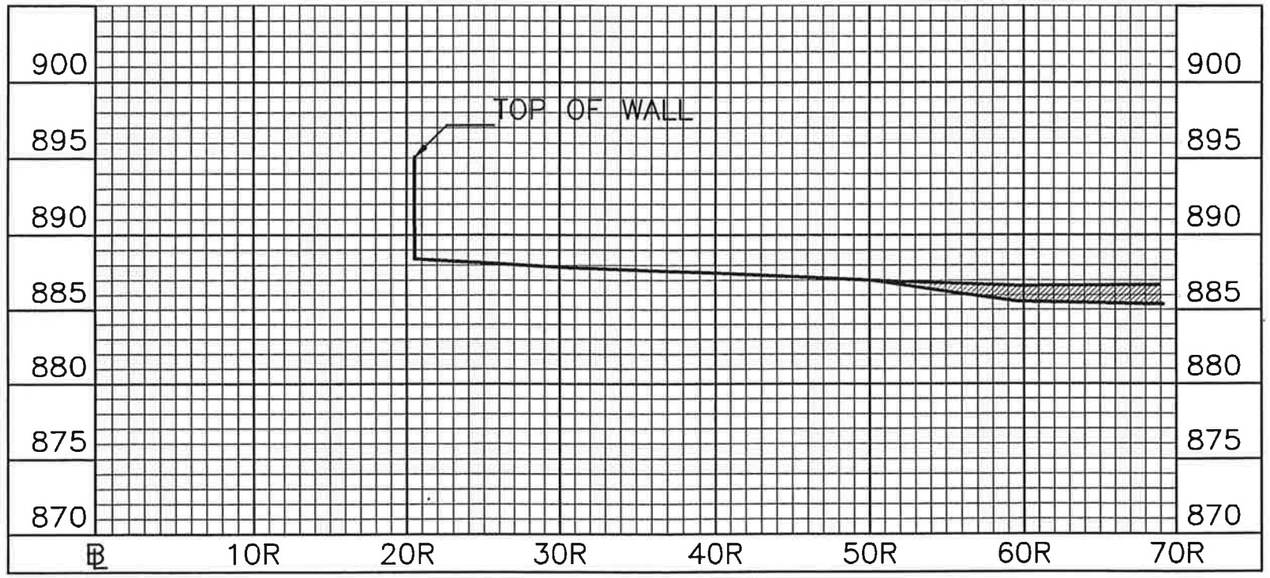

℄ STATION 67+55

DLZ
Engineers • Architects • Scientists
Planners • Surveyors
DLZ Ohio, Inc.
6121 Huntley Road • Columbus, Ohio 43229-1003
Phone (614)888-0040 • Fax (614)848-6712
www.dlzcorp.com

ENGINEERING
Ohio Department of Natural Resources

BUCKEYE LAKE STATE PARK
DAM EVALUATION
FAIRFIELD & LICKING COUNTIES, OHIO

DESIGNED BY:	JOB NUMBER: DNR 736-730-93-008
DRAWN BY:	SCALE:
CHECKED BY:	DATE: MARCH 29, 2002
APPROVED BY:	REVISED:

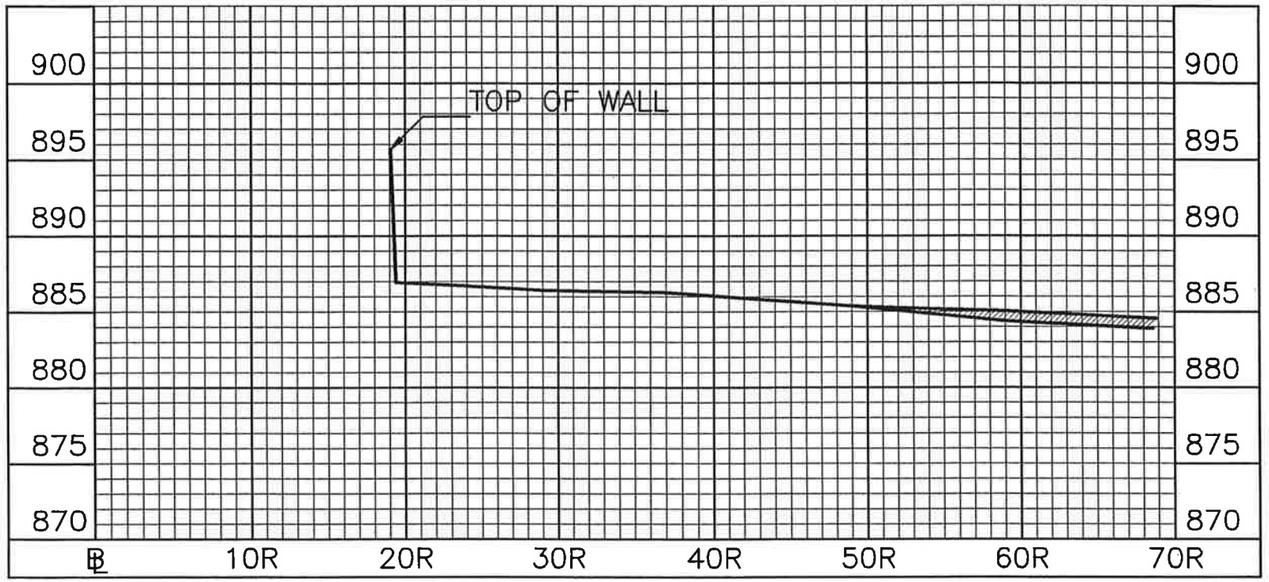

℄ STATION 73+54

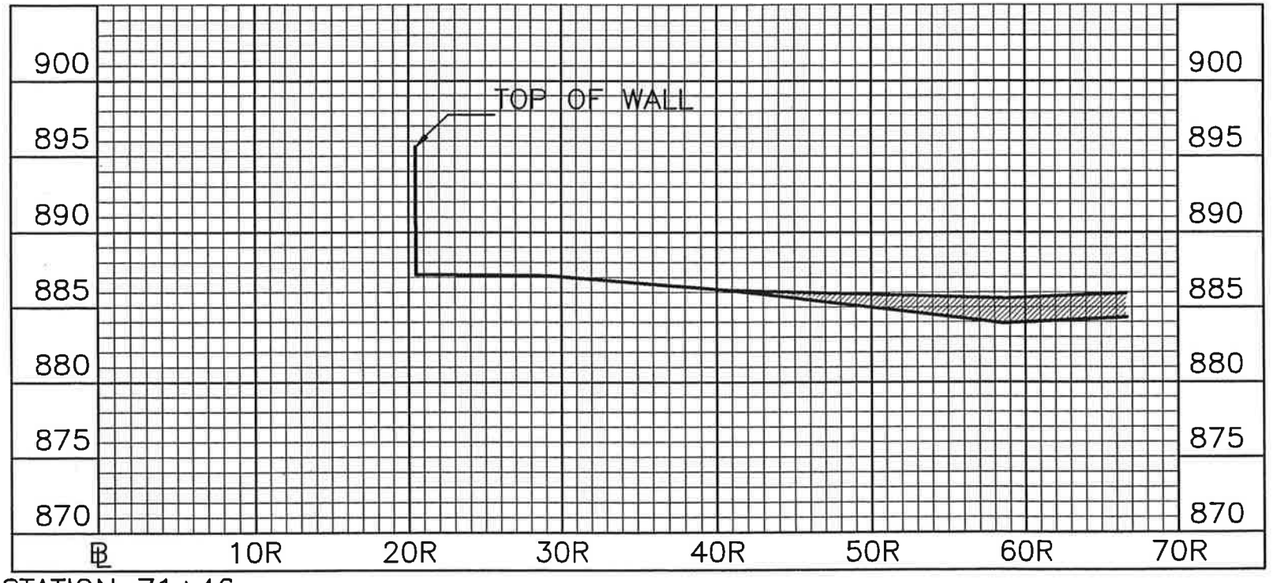

℄ STATION 71+46

DLZ
Engineers • Architects • Scientists
Planners • Surveyors
DLZ Ohio, Inc.
6121 Huntley Road • Columbus, Ohio 43229-1003
Phone (614)888-0040 • Fax (614)848-6712
www.dlzcorp.com

ENGINEERING
Ohio Department of Natural Resources

BUCKEYE LAKE STATE PARK
DAM EVALUATION
FAIRFIELD & LICKING COUNTIES, OHIO

DESIGNED BY:		JOB NUMBER:	DNR 736-730-93-008
DRAWN BY:		SCALE:	
CHECKED BY:		DATE:	MARCH 29, 2002
APPROVED BY:		REVISED:	

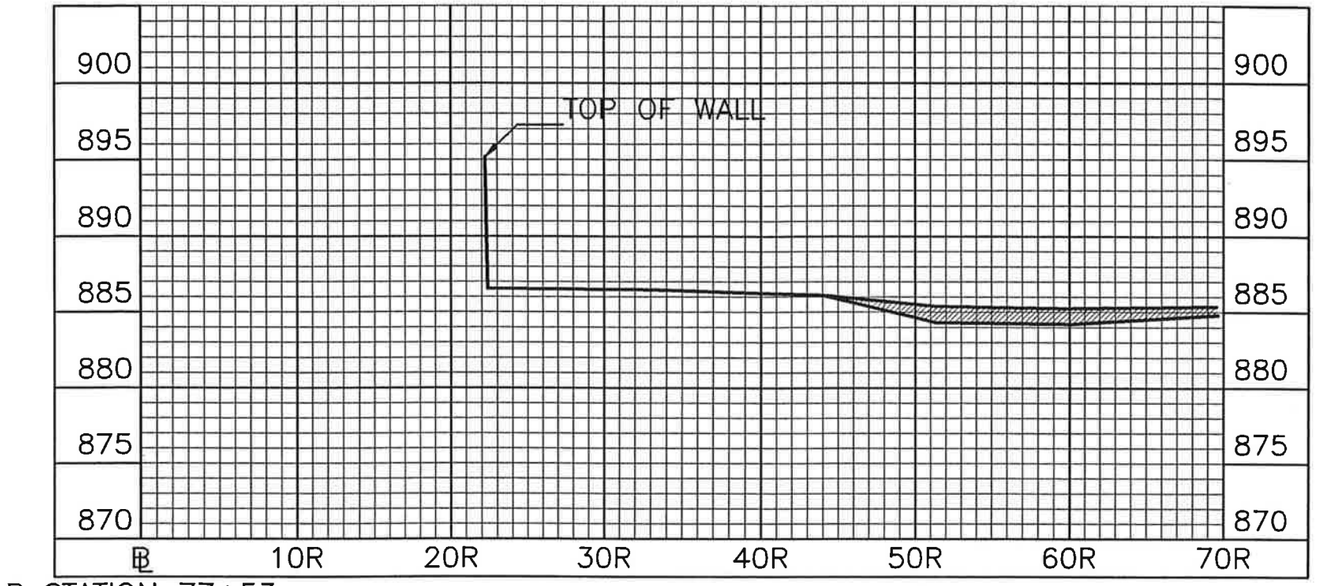

℄ STATION 77+53

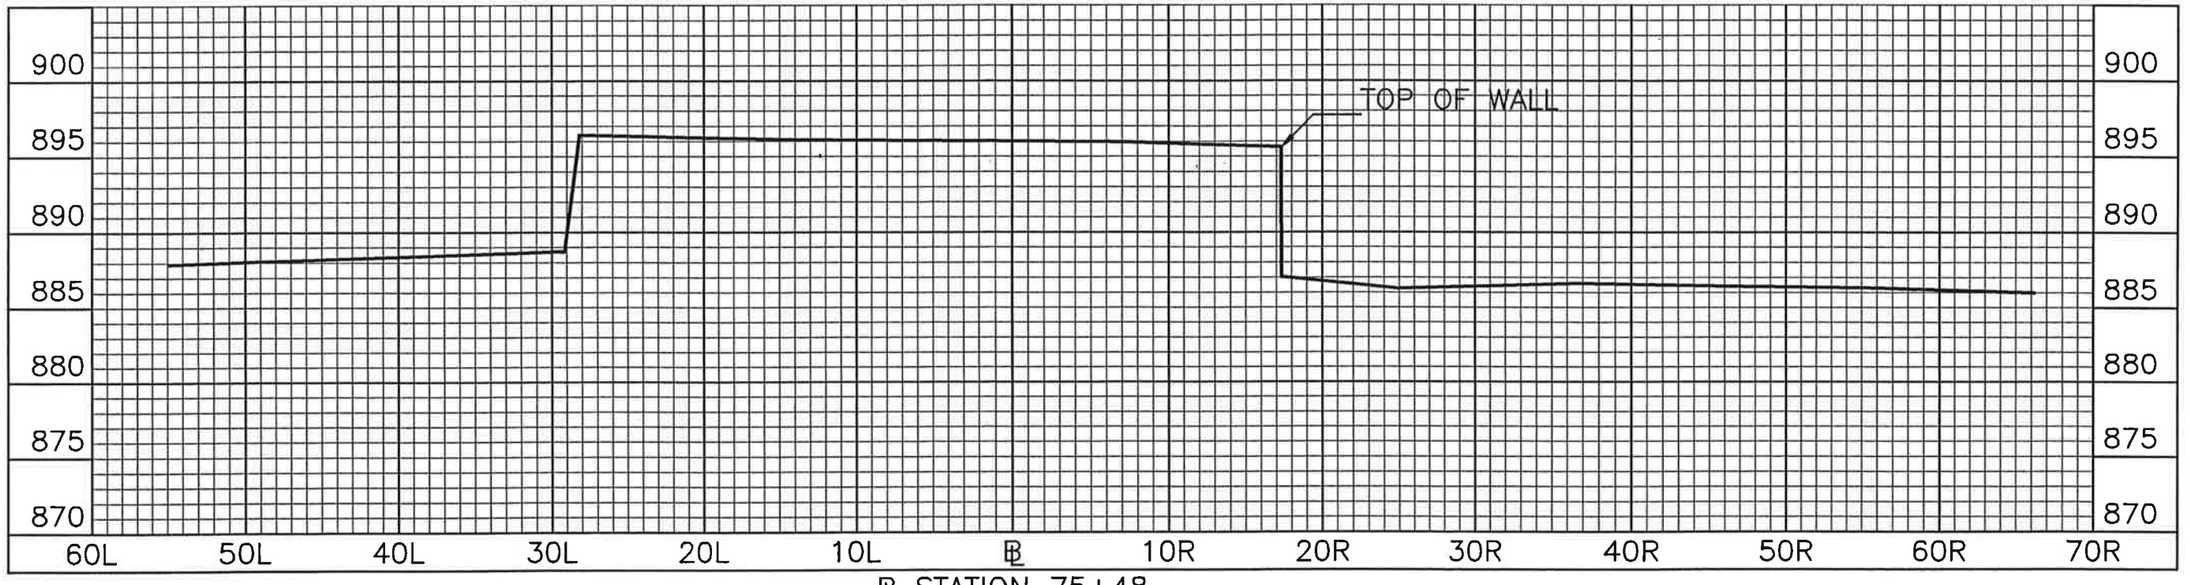

℄ STATION 75+48

DLZ
Engineers • Architects • Scientists
Planners • Surveyors

DLZ Ohio, Inc.
6121 Huntley Road • Columbus, Ohio 43229-1003
Phone (614)888-0040 • Fax (614)848-6712
www.dlzcorp.com

ENGINEERING
Ohio Department of Natural Resources

BUCKEYE LAKE STATE PARK
DAM EVALUATION
FAIRFIELD & LICKING COUNTIES, OHIO

DESIGNED BY:	JOB NUMBER: DNR 736-730-93-006
DRAWN BY:	SCALE:
CHECKED BY:	DATE: MARCH 29, 2002
APPROVED BY:	REVISED:

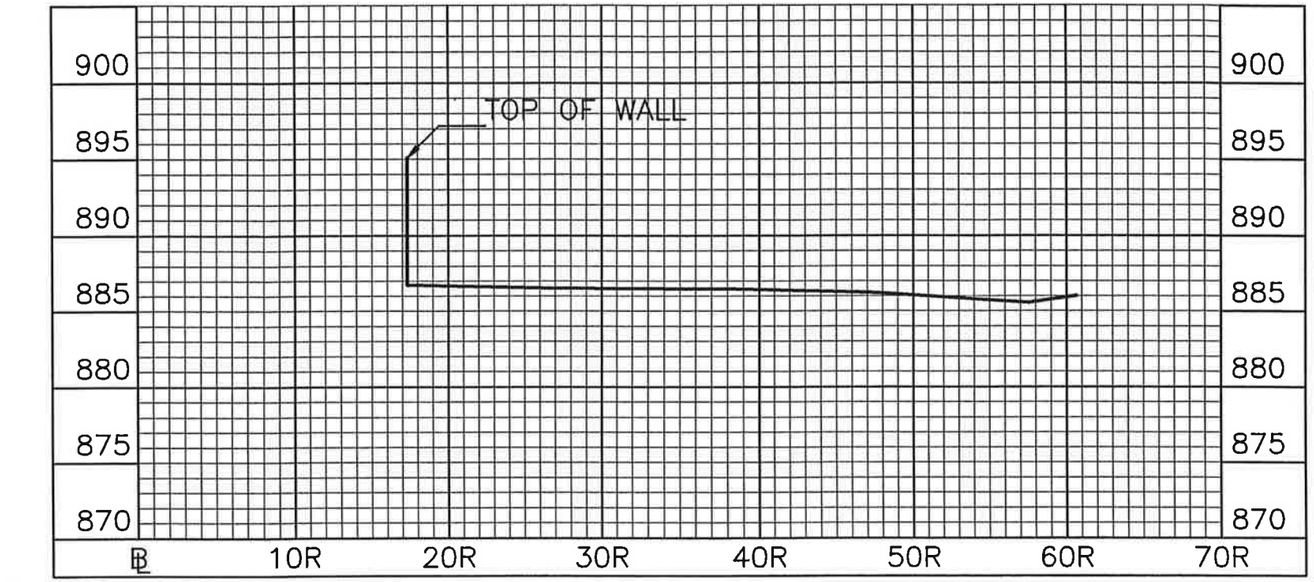

℄ STATION 81+55

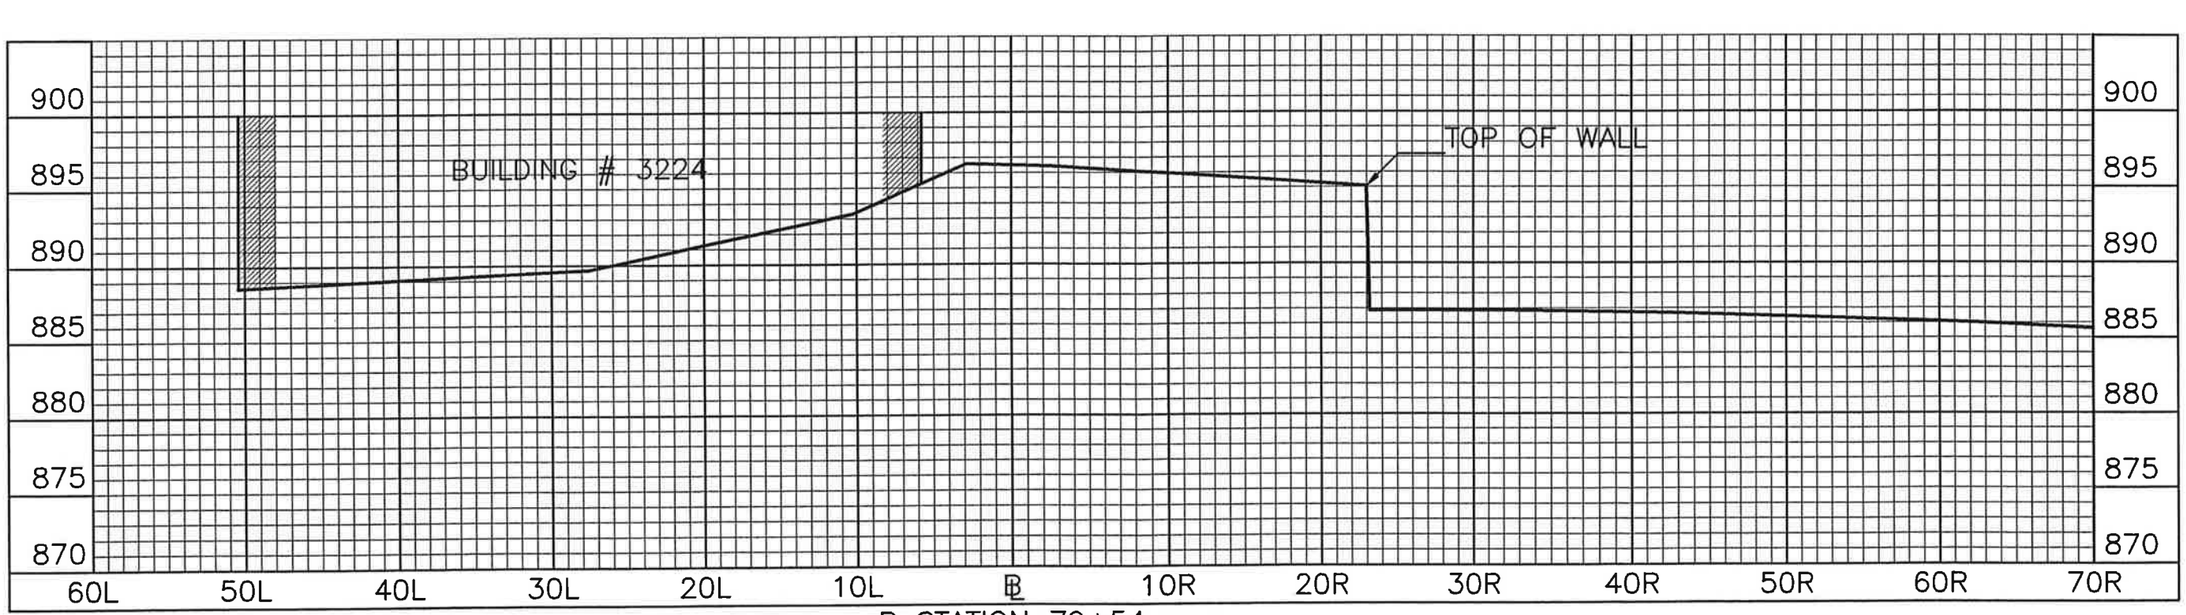

℄ STATION 79+54

DLZ
Engineers • Architects • Scientists
Planners • Surveyors

DLZ Ohio, Inc.
6121 Huntley Road • Columbus, Ohio 43229-1003
Phone (614)888-0040 • Fax (614)848-6712
www.dlzcorp.com

ENGINEERING
Ohio Department of Natural Resources

BUCKEYE LAKE STATE PARK
DAM EVALUATION
FAIRFIELD & LICKING COUNTIES, OHIO

DESIGNED BY:	JOB NUMBER: DNR 736-730-93-006
DRAWN BY:	SCALE:
CHECKED BY:	DATE: MARCH 29, 2002
APPROVED BY:	REVISED:

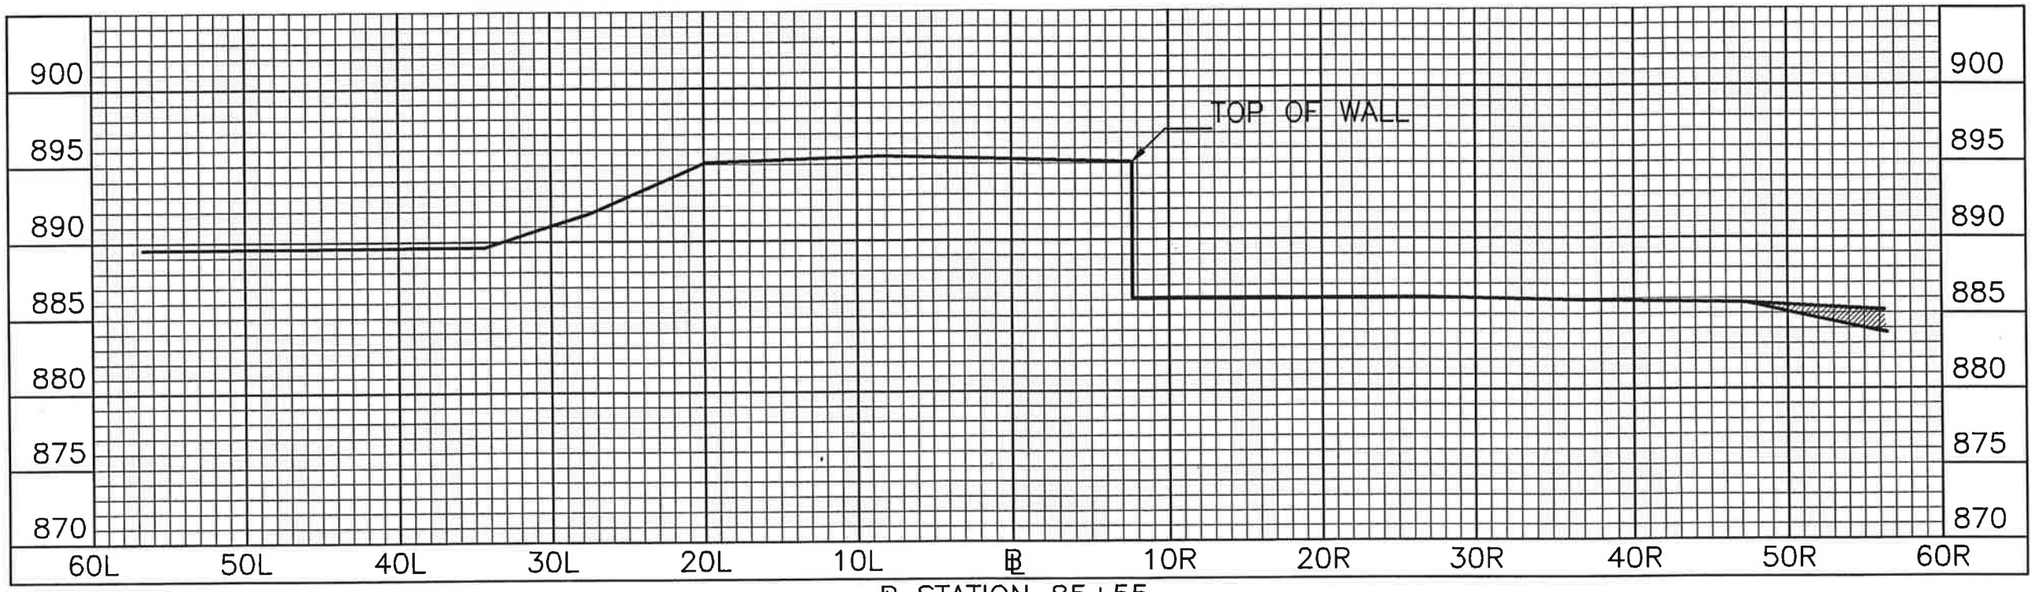

℄ STATION 85+55

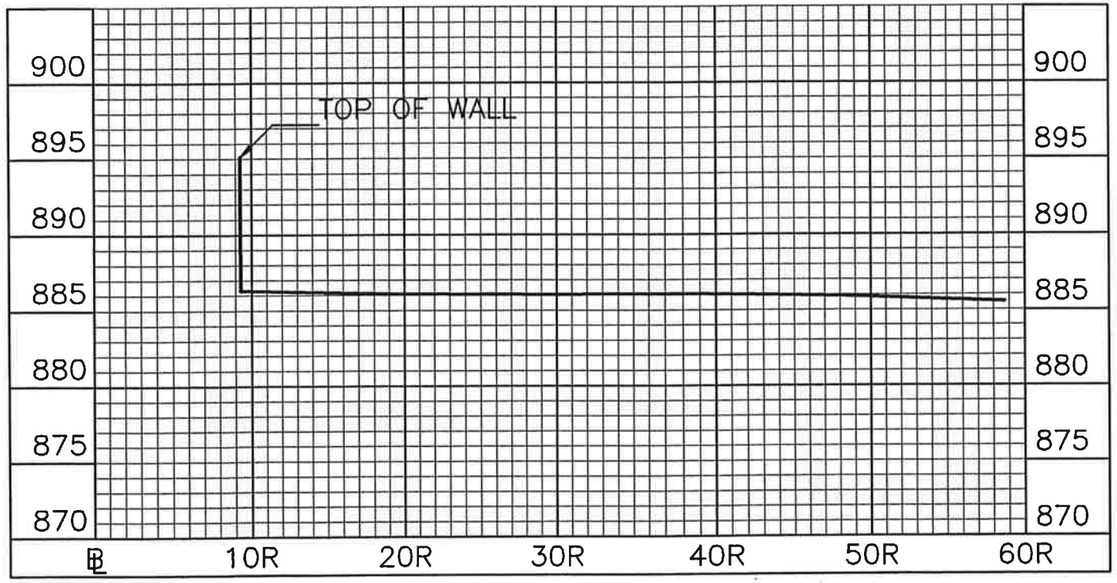

℄ STATION 83+55

DLZ
Engineers • Architects • Scientists
Planners • Surveyors
DLZ Ohio, Inc.
6121 Huntley Road • Columbus, Ohio 43229-1003
Phone (614)888-0040 • Fax (614)848-6712
www.dlzcorp.com

ENGINEERING
Ohio Department of Natural Resources

BUCKEYE LAKE STATE PARK
DAM EVALUATION
FAIRFIELD & LICKING COUNTIES, OHIO

DESIGNED BY:	JOB NUMBER: DNR 736-730-03-008
DRAWN BY:	SCALE:
CHECKED BY:	DATE: MARCH 29, 2002
APPROVED BY:	REVISED:

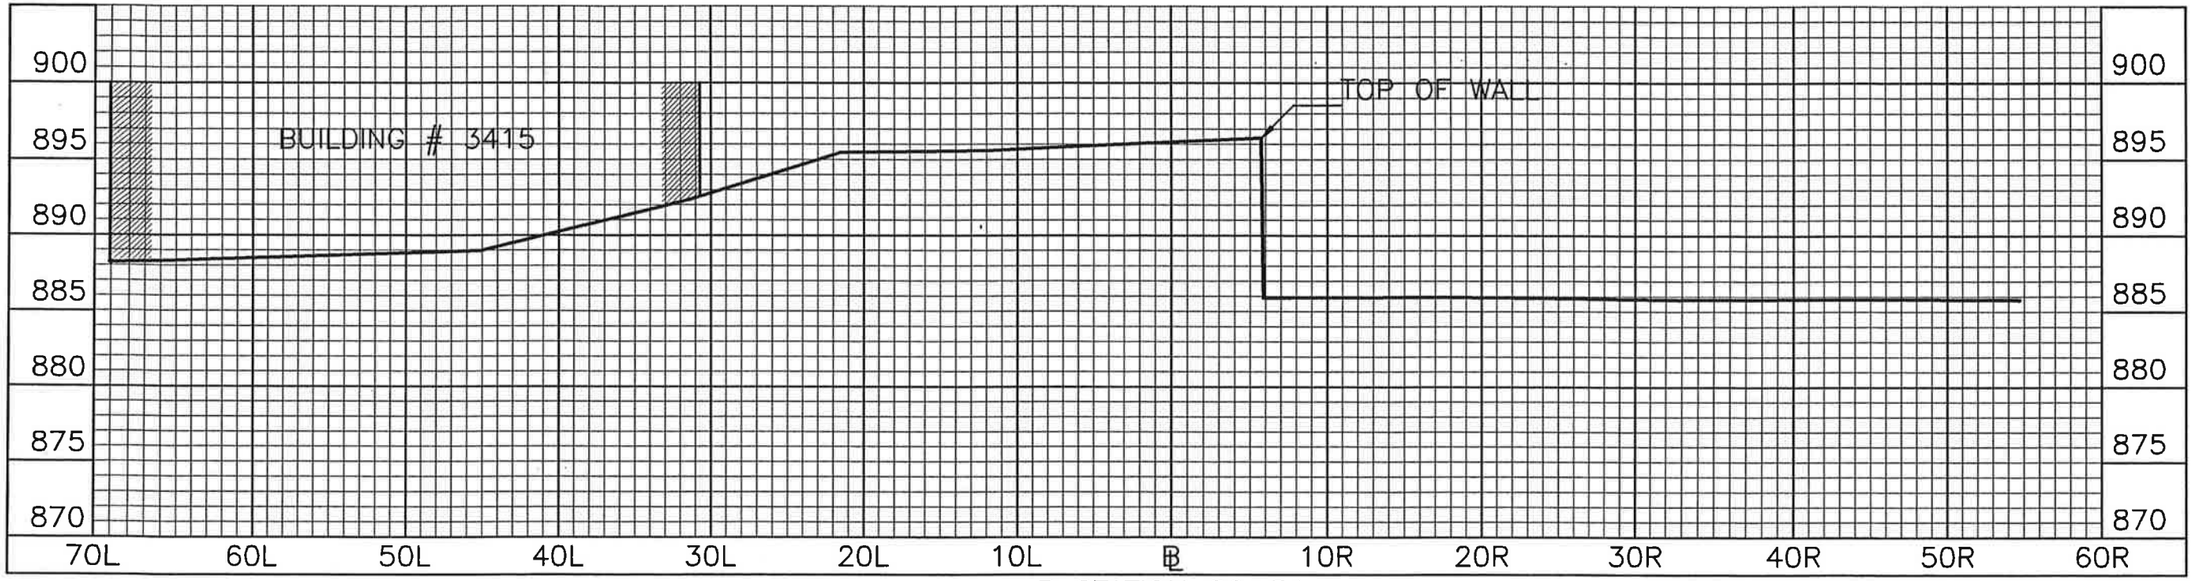

℄ STATION 89+54

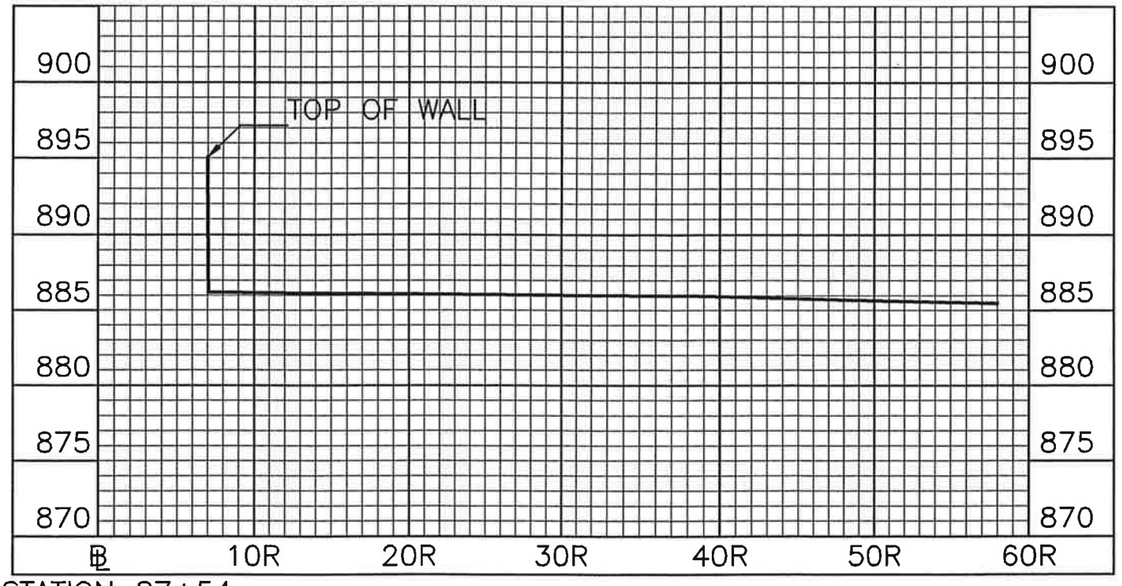

℄ STATION 87+54

DLZ
Engineers • Architects • Scientists
Planners • Surveyors

DLZ Ohio, Inc.
6121 Huntley Road • Columbus, Ohio 43229-1003
Phone (614)888-0040 • Fax (614)848-6712
www.dlzcorp.com

ENGINEERING
Ohio Department of Natural Resources

BUCKEYE LAKE STATE PARK
DAM EVALUATION
FAIRFIELD & LICKING COUNTIES, OHIO

DESIGNED BY:	JOB NUMBER: DNR 736-730-03-006
DRAWN BY:	SCALE:
CHECKED BY:	DATE: MARCH 29, 2002
APPROVED BY:	REVISED:

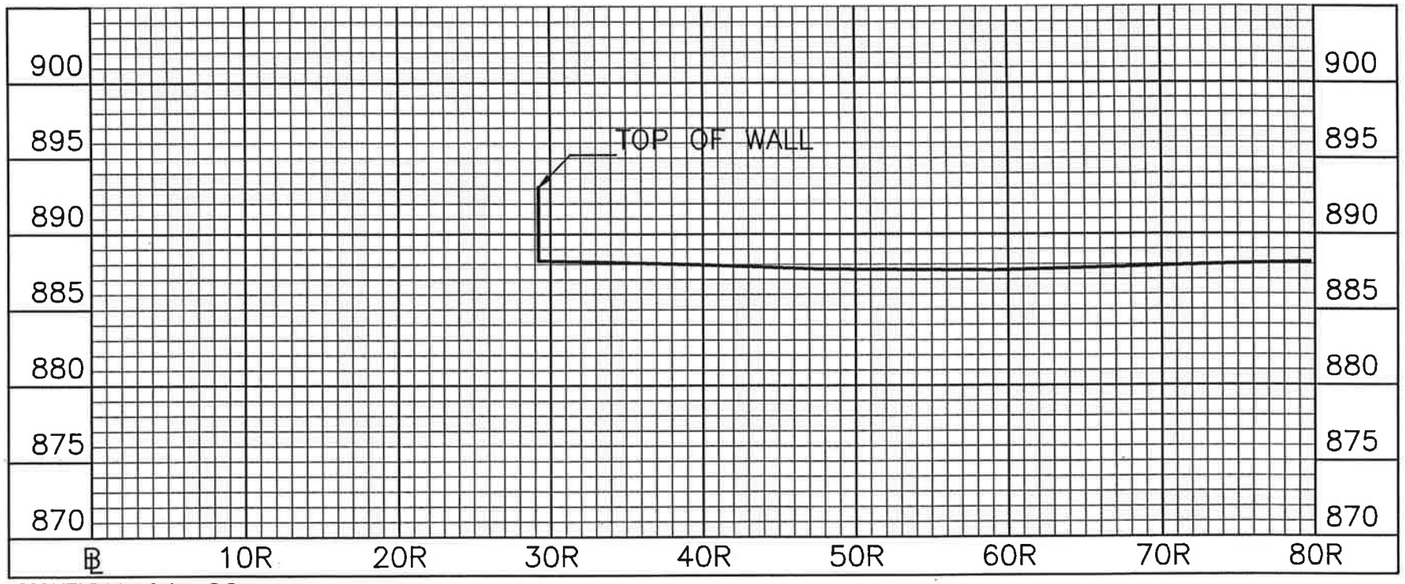

℄ STATION 61+60

DLZ
Engineers • Architects • Scientists
Planners • Surveyors
DLZ Ohio, Inc.
6121 Huntley Road • Columbus, Ohio 43229-1003
Phone (614)888-0040 • Fax (614)848-6712
www.dlzcorp.com

ENGINEERING
Ohio Department of Natural Resources

BUCKEYE LAKE STATE PARK
DAM EVALUATION
FAIRFIELD & LICKING COUNTIES, OHIO

DESIGNED BY:	JOB NUMBER: DNR 736-730-03-008
DRAWN BY:	SCALE:
CHECKED BY:	DATE: MARCH 29, 2002
APPROVED BY:	REVISED:

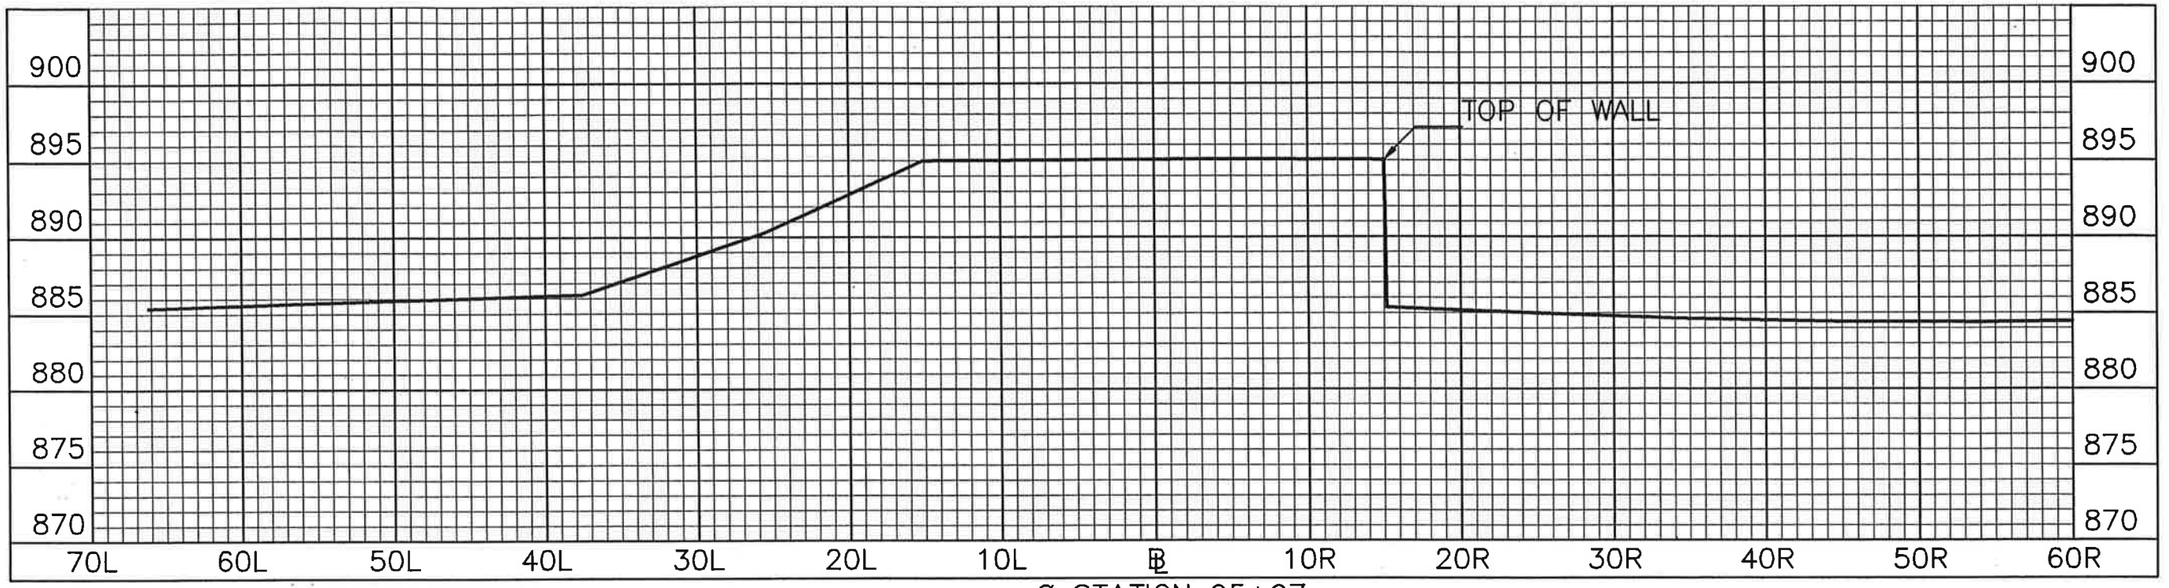

Ø STATION 95+97

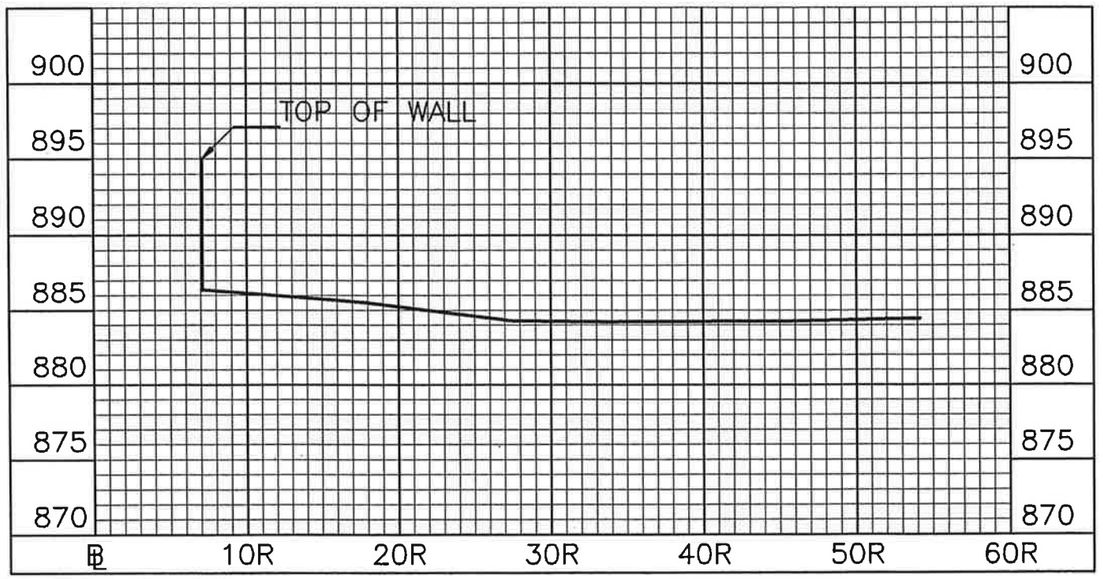

Ø STATION 94+00

DLZ
Engineers • Architects • Scientists
Planners • Surveyors
DLZ Ohio, Inc.
6121 Huntley Road • Columbus, Ohio 43229-1003
Phone (614)888-0040 • Fax (614)848-6712
www.dlzcorp.com

ENGINEERING
Ohio Department of Natural Resources

BUCKEYE LAKE STATE PARK
DAM EVALUATION
FAIRFIELD & LICKING COUNTIES, OHIO

DESIGNED BY:	JOB NUMBER: DNR 736-730-03-006
DRAWN BY:	SCALE:
CHECKED BY:	DATE: MARCH 29, 2002
APPROVED BY:	REVISED:

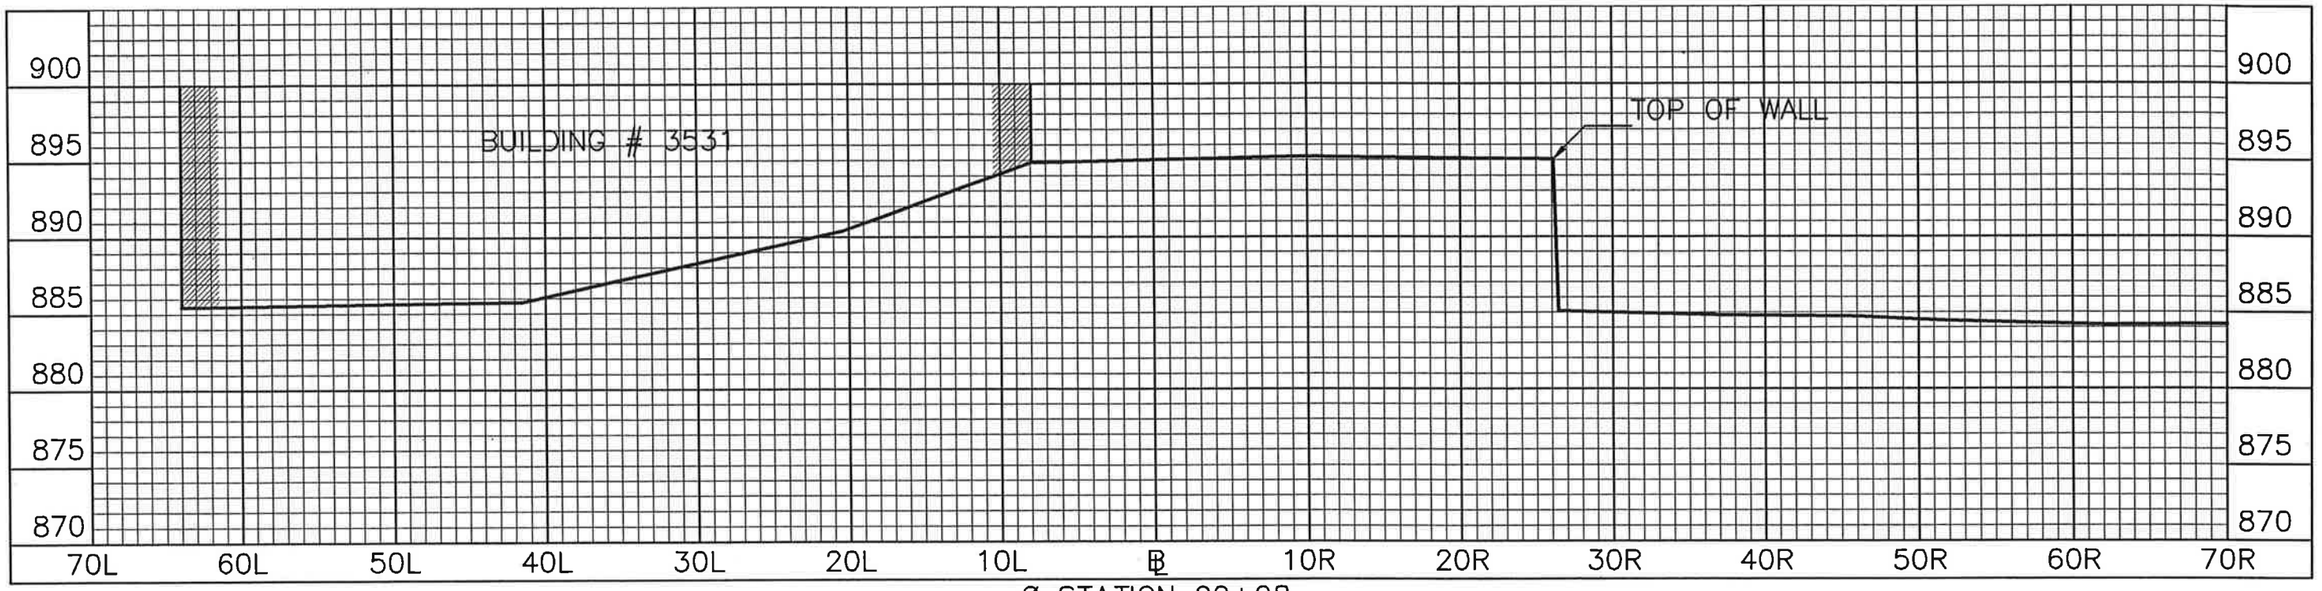

Ø STATION 99+98

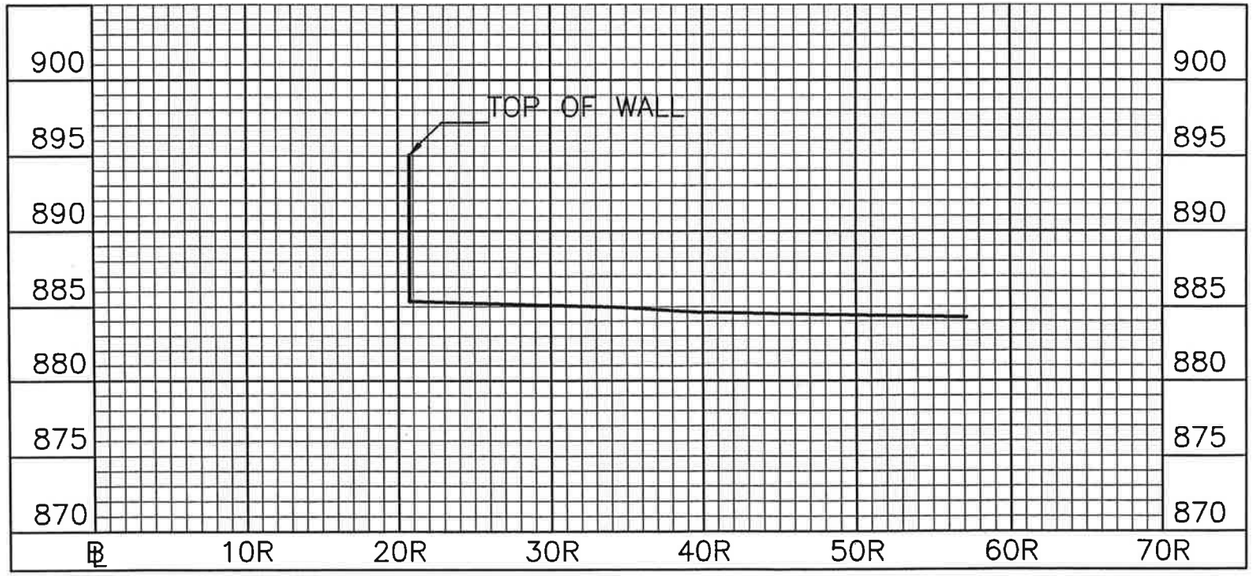

Ø STATION 98+00

DLZ
Engineers • Architects • Scientists
Planners • Surveyors
DLZ Ohio, Inc.
6121 Huntley Road • Columbus, Ohio 43229-1003
Phone (614)888-0040 • Fax (614)848-6712
www.dlzcorp.com

ENGINEERING
Ohio Department of Natural Resources

BUCKEYE LAKE STATE PARK
DAM EVALUATION
FAIRFIELD & LICKING COUNTIES, OHIO

DESIGNED BY:	JOB NUMBER: DNR 736-730-03-006
DRAWN BY:	SCALE:
CHECKED BY:	DATE: MARCH 29, 2002
APPROVED BY:	REVISED:

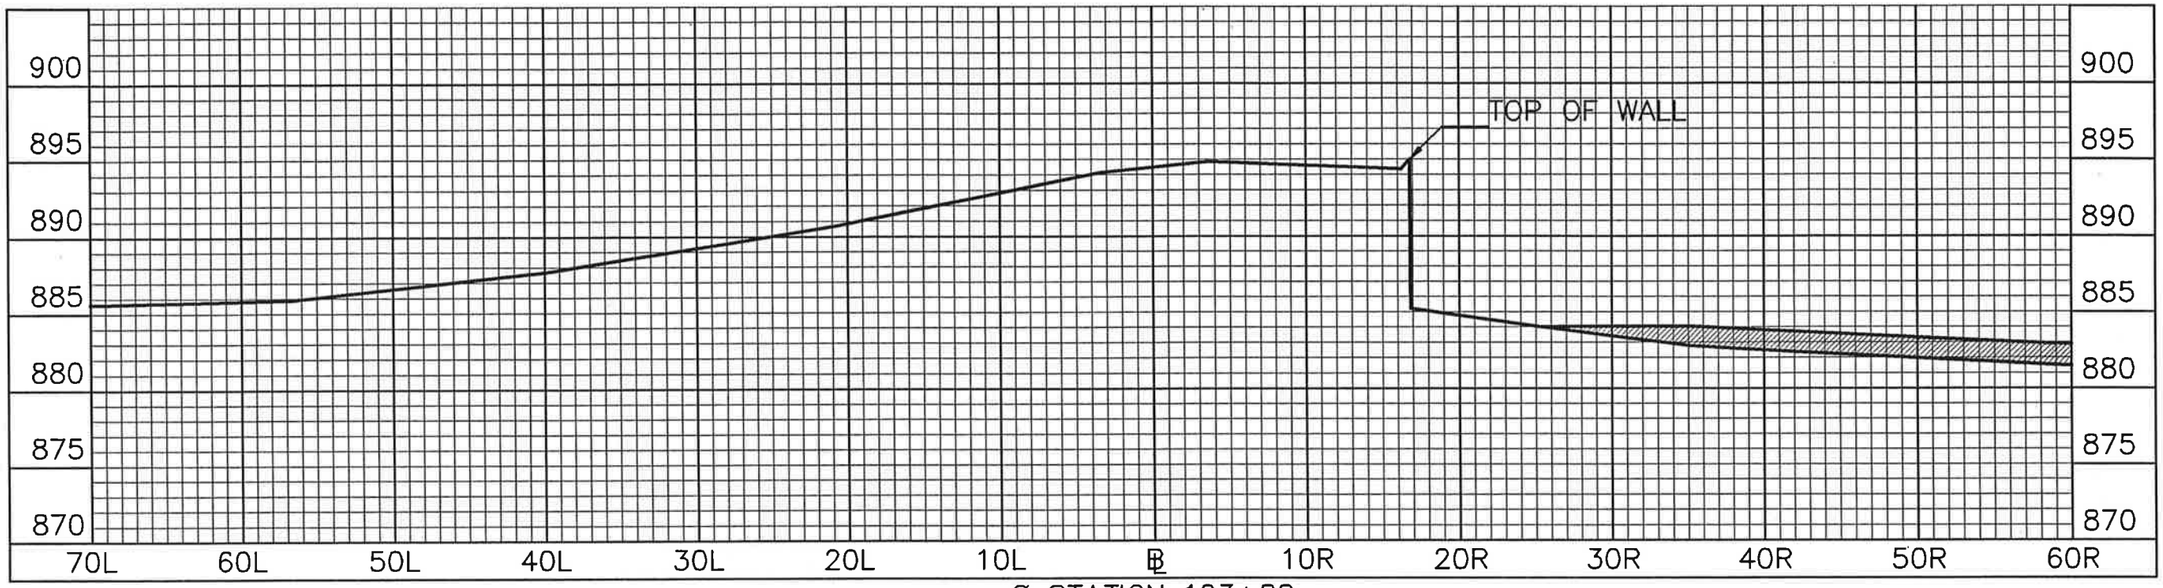

Ø STATION 103+88

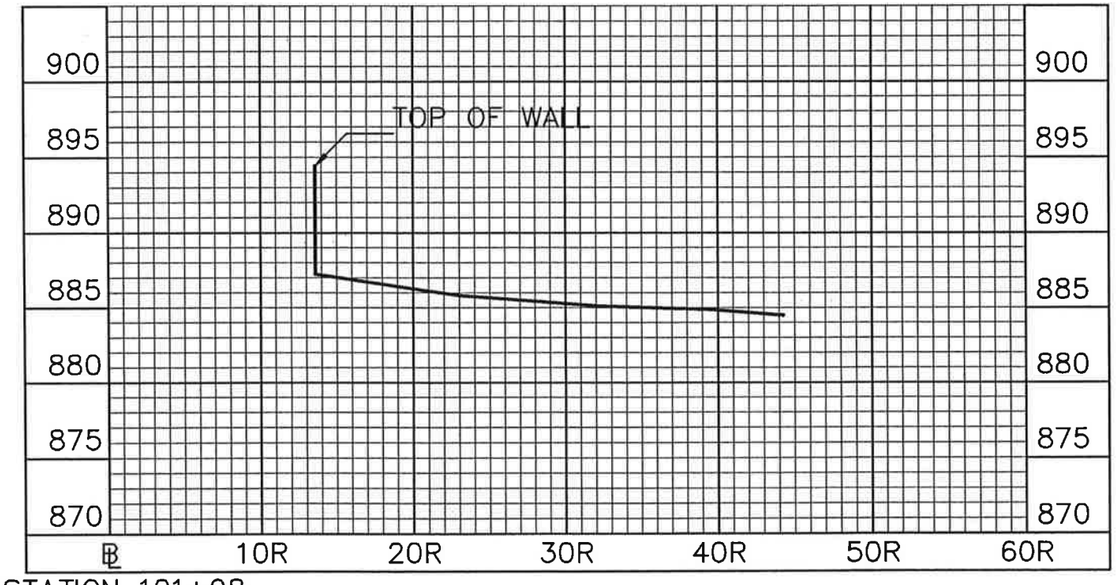

Ø STATION 101+98

DLZ
Engineers • Architects • Scientists
Planners • Surveyors
DLZ Ohio, Inc.
6121 Huntley Road • Columbus, Ohio 43229-1003
Phone (614)888-0040 • Fax (614)848-6712
www.dlzcorp.com

ENGINEERING
Ohio Department of Natural Resources

BUCKEYE LAKE STATE PARK
DAM EVALUATION
FAIRFIELD & LICKING COUNTIES, OHIO

DESIGNED BY:	JOB NUMBER: DNR 730-730-03-006
DRAWN BY:	SCALE:
CHECKED BY:	DATE: MARCH 29, 2002
APPROVED BY:	REVISED:

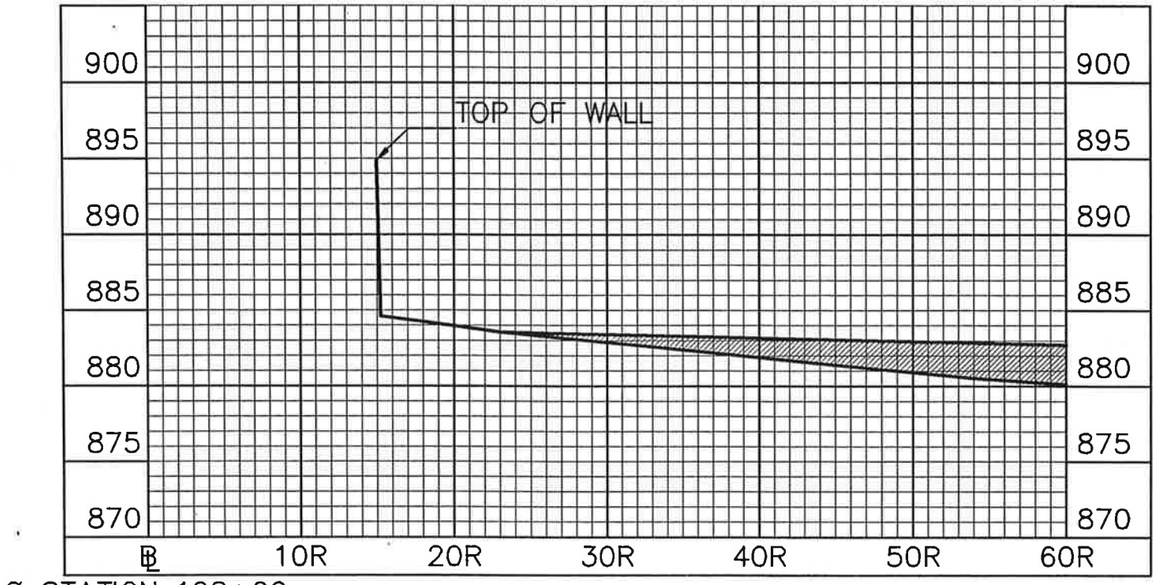

Ø STATION 108+00

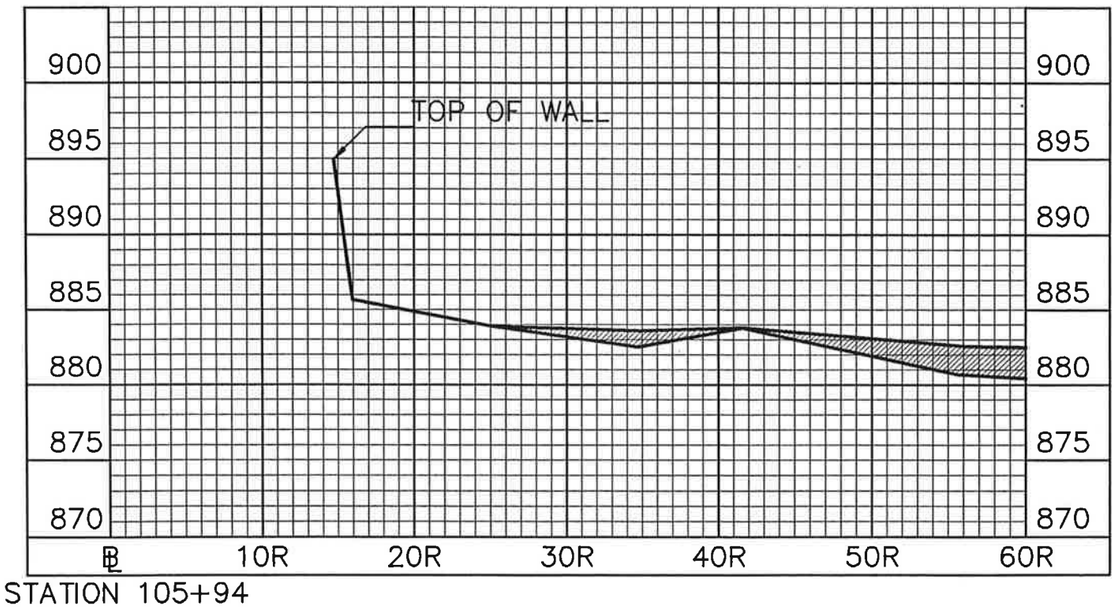

Ø STATION 105+94

DLZ
Engineers • Architects • Scientists
Planners • Surveyors
DLZ Ohio, Inc.
6121 Huntley Road • Columbus, Ohio 43229-1003
Phone (614)888-0040 • Fax (614)848-6712
www.dlzcorp.com

ENGINEERING
Ohio Department of Natural Resources

BUCKEYE LAKE STATE PARK
DAM EVALUATION
FAIRFIELD & LICKING COUNTIES, OHIO

DESIGNED BY:	JOB NUMBER: DNR 736-730-03-006
DRAWN BY:	SCALE:
CHECKED BY:	DATE: MARCH 29, 2002
APPROVED BY:	REVISED:

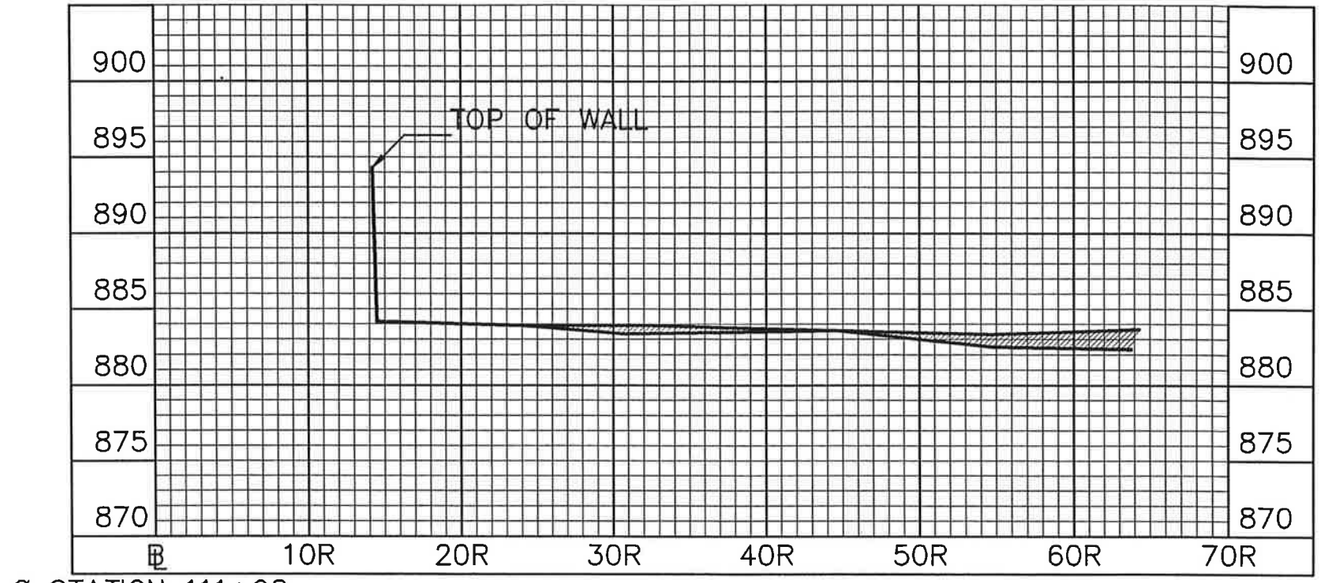

Ø STATION 111+98

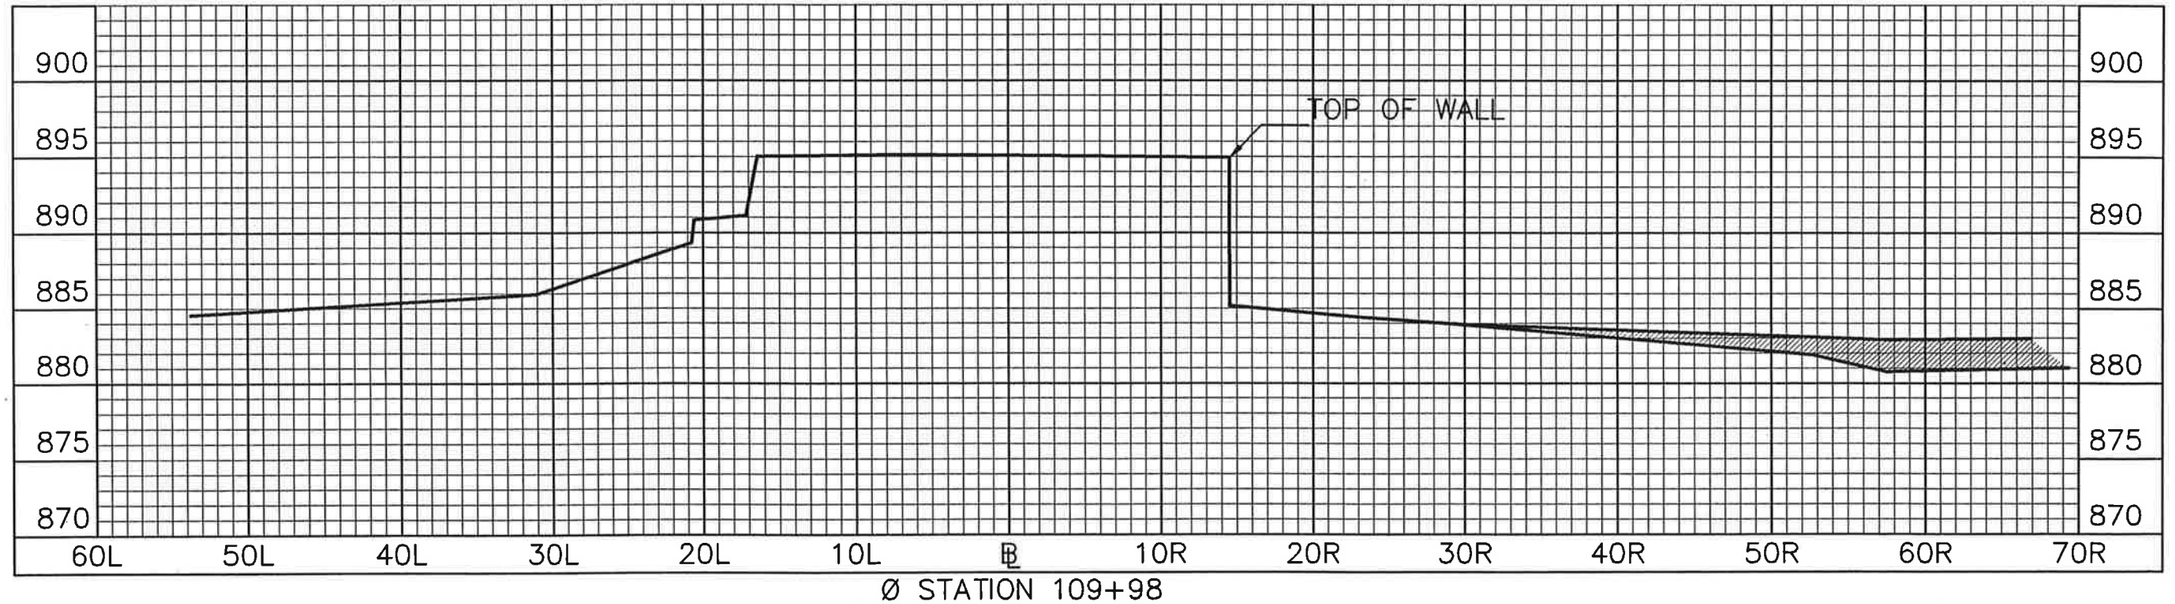

Ø STATION 109+98

DLZ Engineers • Architects • Scientists Planners • Surveyors
DLZ Ohio, Inc.
6121 Huntley Road • Columbus, Ohio 43229-1003
Phone (614)888-0040 • Fax (614)848-6712
www.dlzcorp.com

ENGINEERING
Ohio Department of Natural Resources

BUCKEYE LAKE STATE PARK
DAM EVALUATION
FAIRFIELD & LICKING COUNTIES, OHIO

DESIGNED BY:	JOB NUMBER: DNR 736-730-03-006
DRAWN BY:	SCALE:
CHECKED BY:	DATE: MARCH 29, 2002
APPROVED BY:	REVISED:

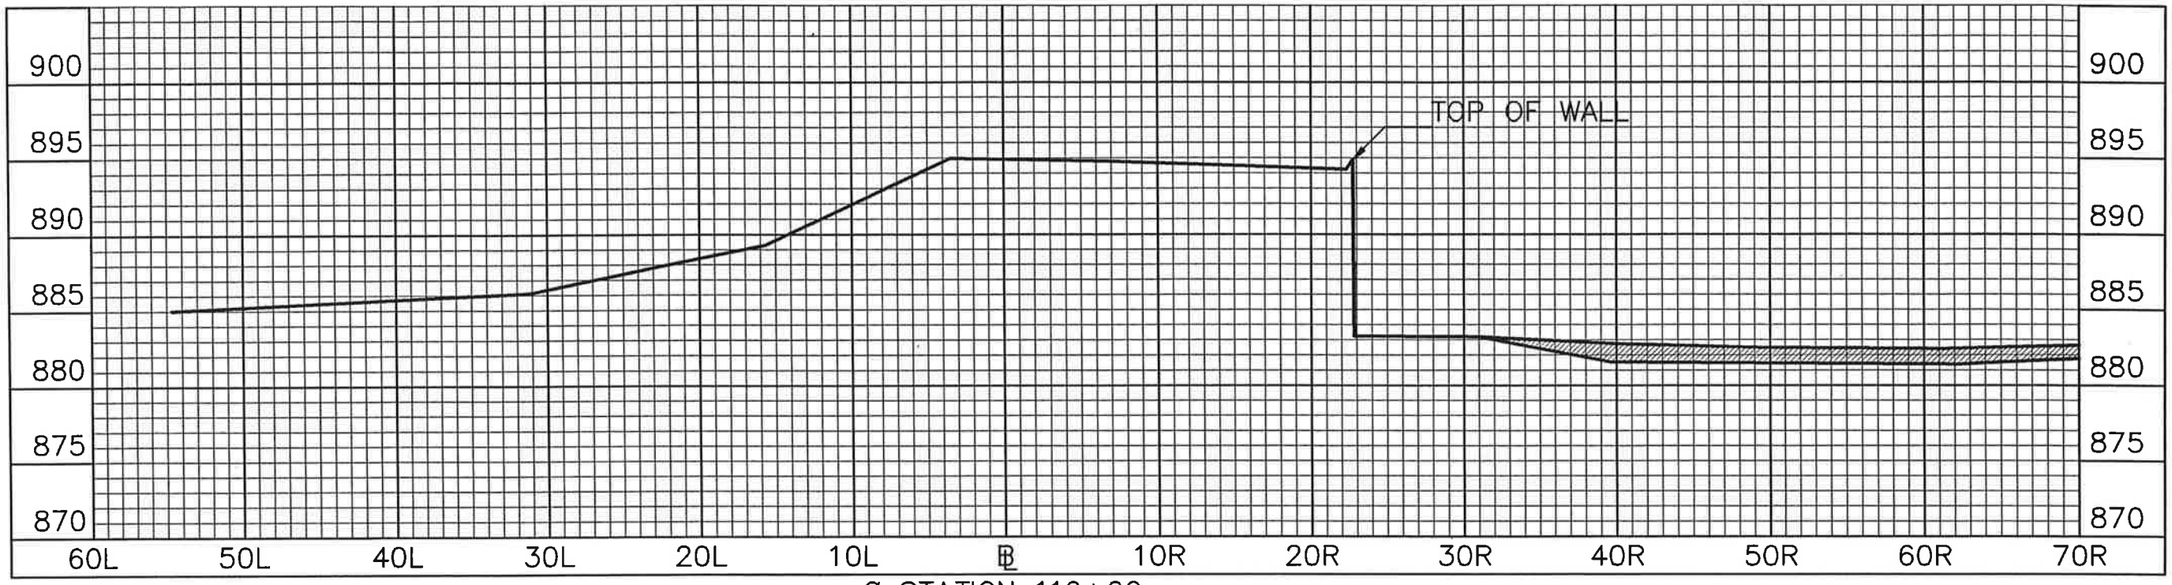

Ø STATION 116+00

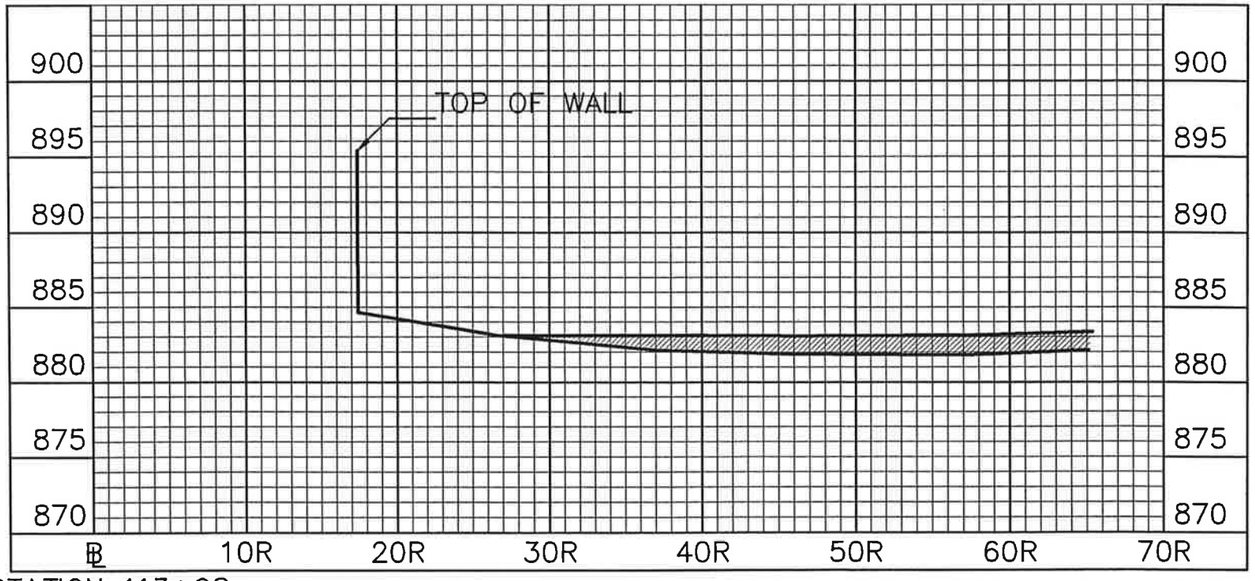

Ø STATION 113+98

DLZ Engineers • Architects • Scientists Planners • Surveyors

DLZ Ohio, Inc.
6121 Huntley Road • Columbus, Ohio 43229-1003
Phone (614)888-0040 • Fax (614)848-6712
www.dlzcorp.com

ENGINEERING
Ohio Department of Natural Resources

BUCKEYE LAKE STATE PARK
DAM EVALUATION
FAIRFIELD & LICKING COUNTIES, OHIO

DESIGNED BY:	JOB NUMBER: DNR 736-730-03-006
DRAWN BY:	SCALE:
CHECKED BY:	DATE: MARCH 29, 2002
APPROVED BY:	REVISED:

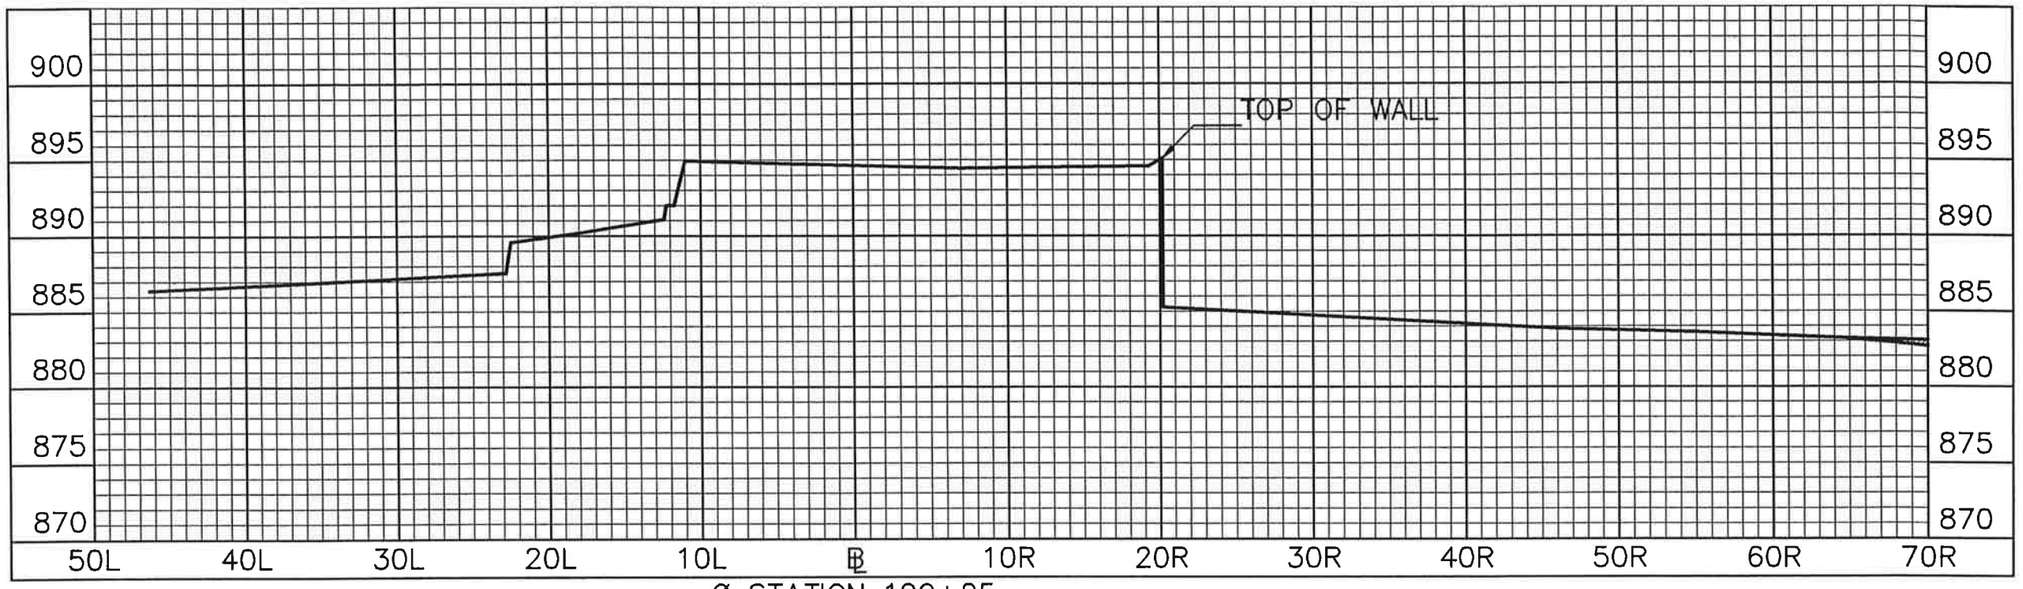

Ø STATION 120+25

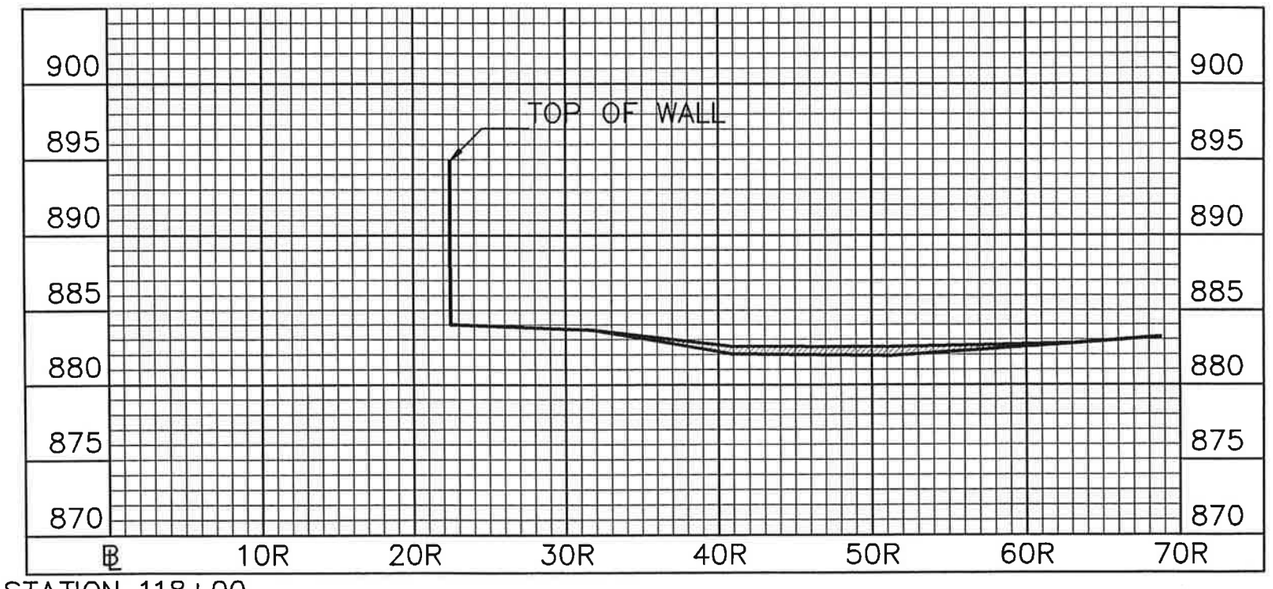

Ø STATION 118+00

DLZ
Engineers • Architects • Scientists
Planners • Surveyors

DLZ Ohio, Inc.
6121 Huntley Road • Columbus, Ohio 43229-1003
Phone (614)888-0040 • Fax (614)848-6712
www.dlzcorp.com

ENGINEERING
Ohio Department of Natural Resources

BUCKEYE LAKE STATE PARK
DAM EVALUATION
FAIRFIELD & LICKING COUNTIES, OHIO

DESIGNED BY:	JOB NUMBER: DNR 730-730-03-006
DRAWN BY:	SCALE:
CHECKED BY:	DATE: MARCH 29, 2002
APPROVED BY:	REVISED:

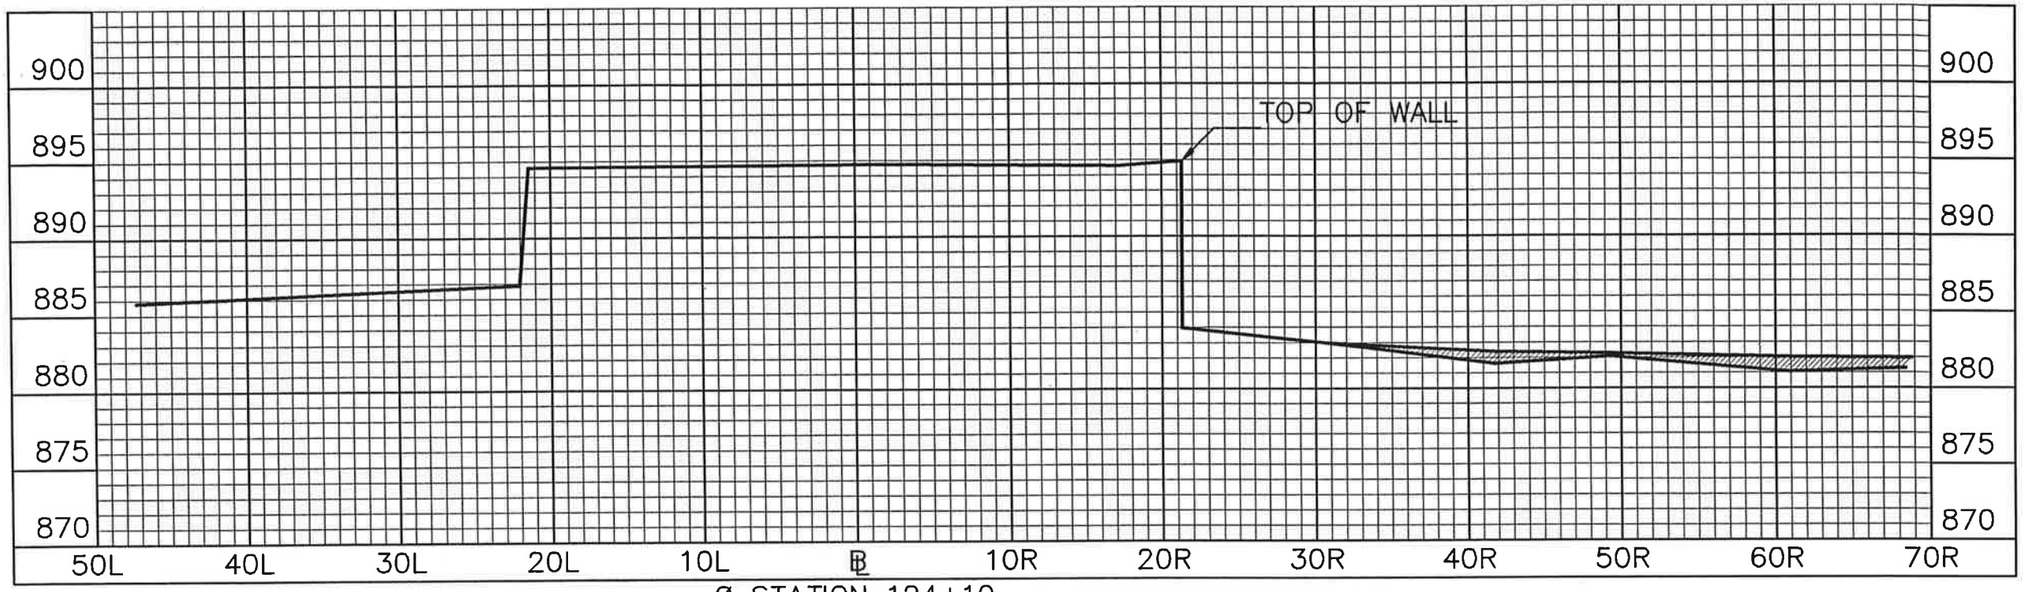

Ø STATION 124+10

Ø STATION 122+10

DLZ
Engineers • Architects • Scientists
Planners • Surveyors

DLZ Ohio, Inc.
6121 Huntley Road • Columbus, Ohio 43229-1003
Phone (614)888-0040 • Fax (614)848-6712
www.dlzcorp.com

ENGINEERING
Ohio Department of Natural Resources

BUCKEYE LAKE STATE PARK
DAM EVALUATION
FAIRFIELD & LICKING COUNTIES, OHIO

DESIGNED BY:	JOB NUMBER: DNR 730-730-93-006
DRAWN BY:	SCALE:
CHECKED BY:	DATE: MARCH 29, 2002
APPROVED BY:	REVISED:

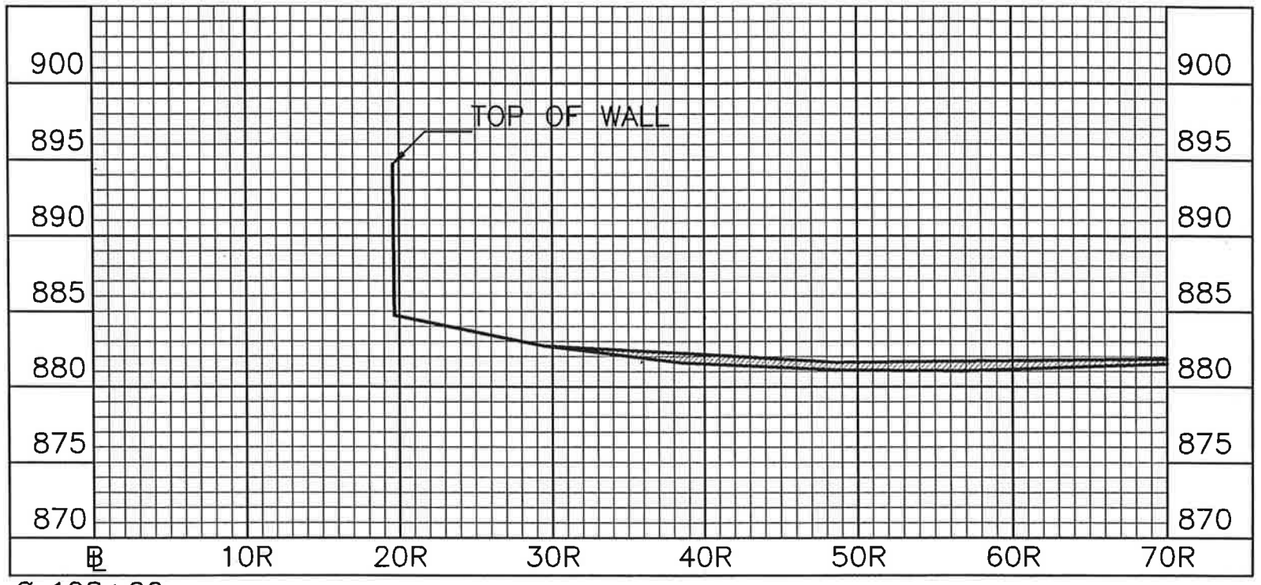

Ø 128+00

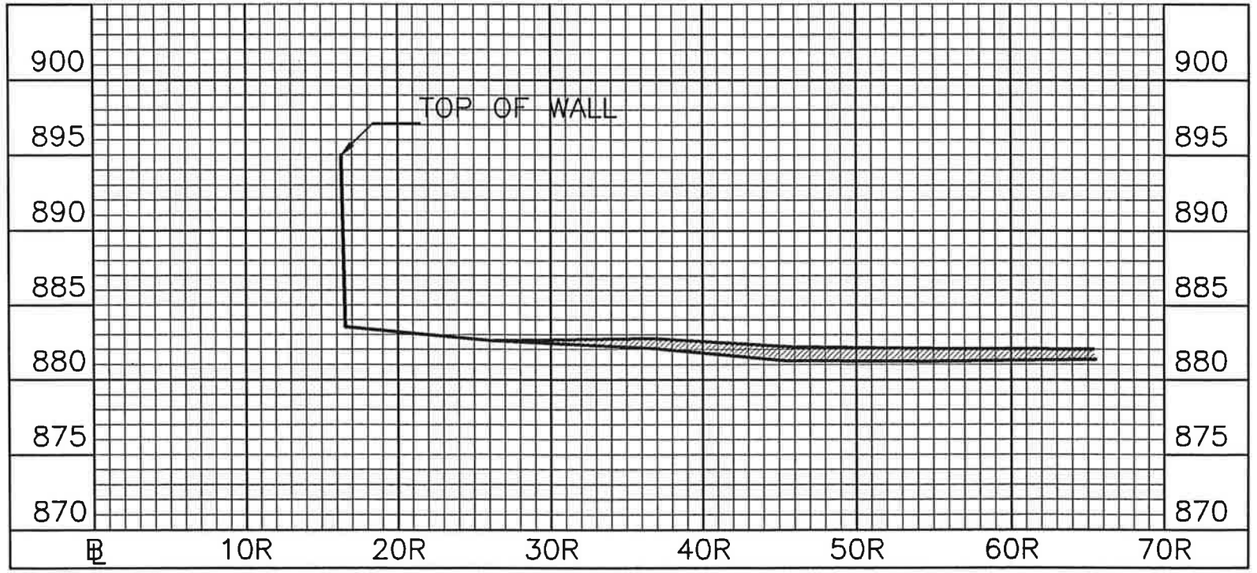

Ø 126+06

DLZ
Engineers • Architects • Scientists
Planners • Surveyors

DLZ Ohio, Inc.
6121 Huntley Road • Columbus, Ohio 43229-1003
Phone (614)888-0040 • Fax (614)848-6712
www.dlzcorp.com

ENGINEERING
Ohio Department of Natural Resources

BUCKEYE LAKE STATE PARK
DAM EVALUATION
FAIRFIELD & LICKING COUNTIES, OHIO

DESIGNED BY:	JOB NUMBER: DNR 736-730-03-006
DRAWN BY:	SCALE:
CHECKED BY:	DATE: MARCH 29, 2002
APPROVED BY:	REVISED:

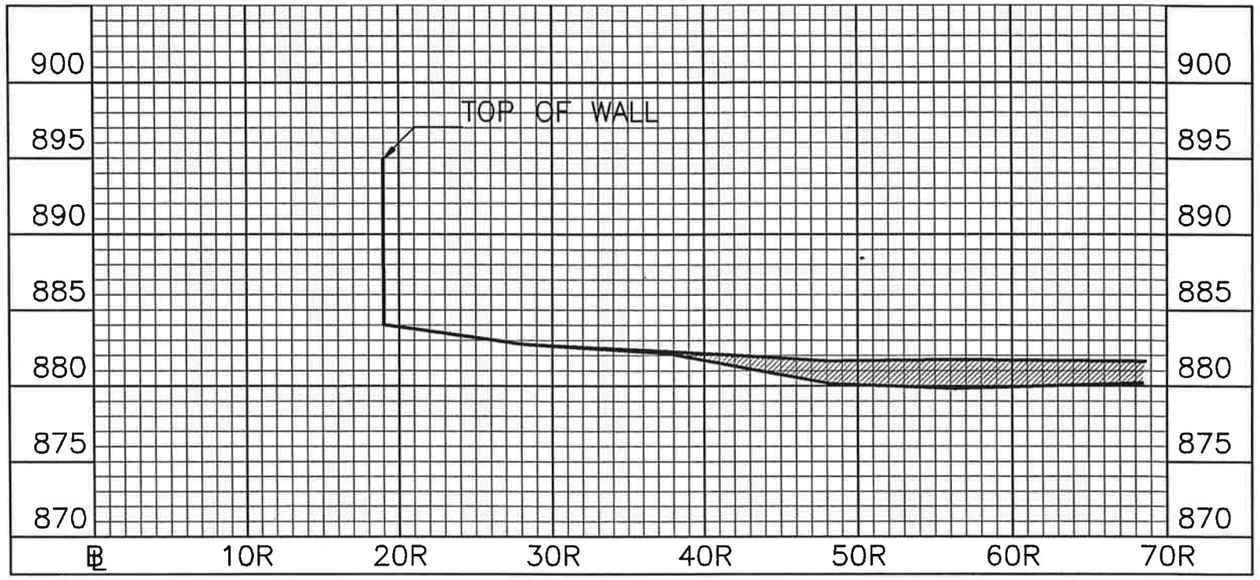

Ø 132+07

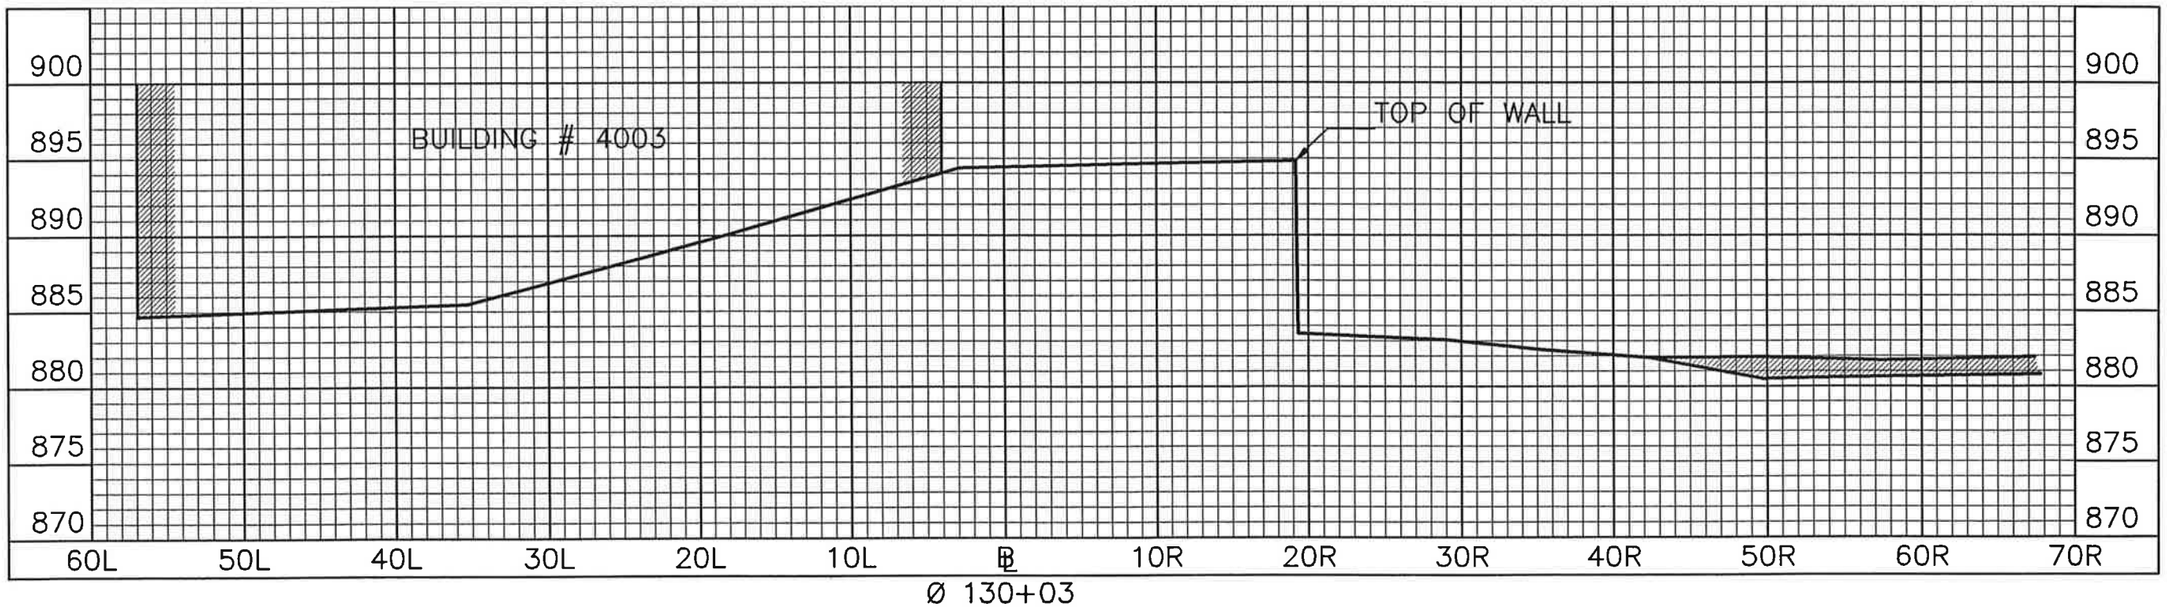

Ø 130+03

DLZ
Engineers • Architects • Scientists
Planners • Surveyors

DLZ Ohio, Inc.
6121 Huntley Road • Columbus, Ohio 43229-1003
Phone (614)888-0040 • Fax (614)848-6712
www.dlzcorp.com

ENGINEERING
Ohio Department of Natural Resources

BUCKEYE LAKE STATE PARK
DAM EVALUATION
FAIRFIELD & LICKING COUNTIES, OHIO

DESIGNED BY:	JOB NUMBER: DNR 730-730-93-008
DRAWN BY:	SCALE:
CHECKED BY:	DATE: MARCH 29, 2002
APPROVED BY:	REVISED:

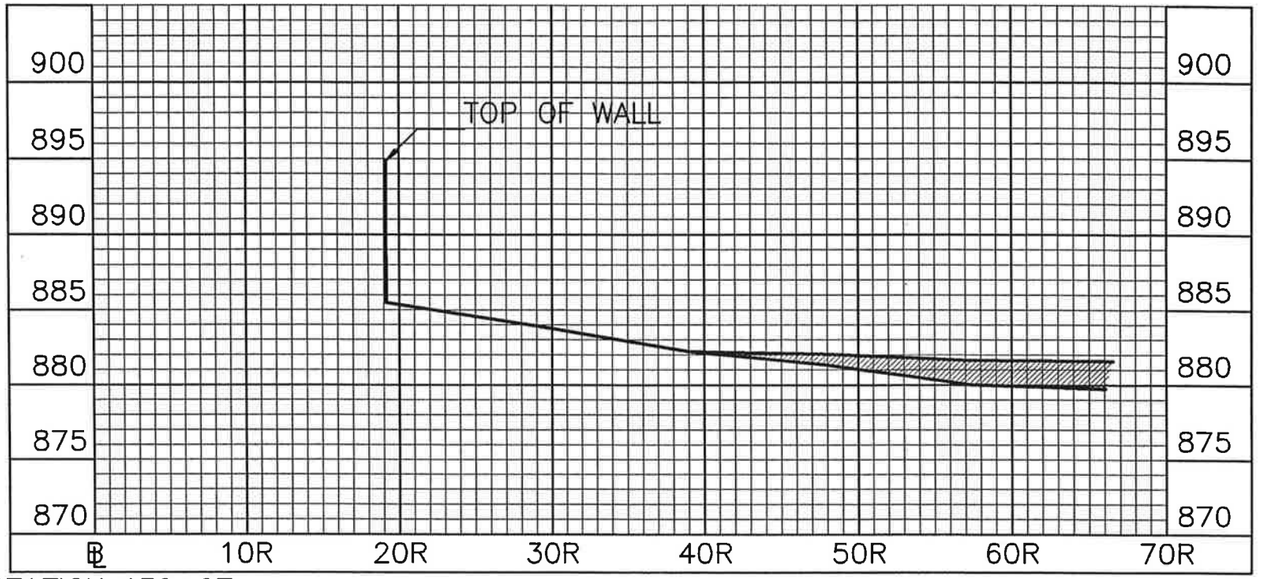

Ø STATION 136+07

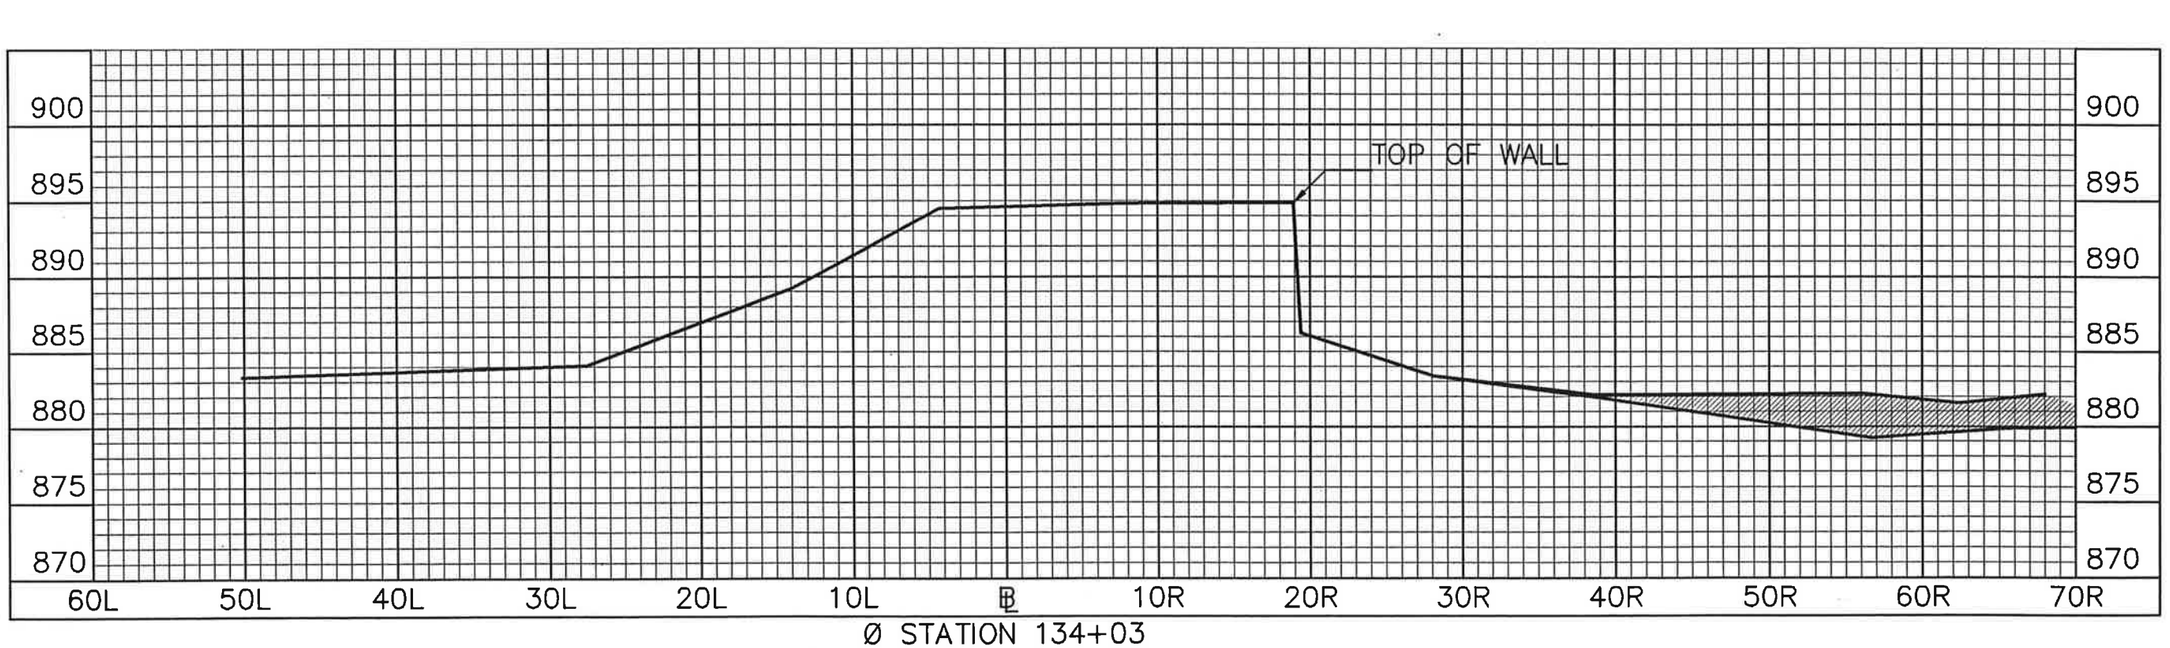

Ø STATION 134+03

DLZ
Engineers • Architects • Scientists
Planners • Surveyors

DLZ Ohio, Inc.
6121 Huntley Road • Columbus, Ohio 43229-1003
Phone (614)888-0040 • Fax (614)848-6712
www.dlzcorp.com

ENGINEERING
Ohio Department of Natural Resources

BUCKEYE LAKE STATE PARK
DAM EVALUATION
FAIRFIELD & LICKING COUNTIES, OHIO

DESIGNED BY:		JOB NUMBER:	DNR 730-730-93-008
DRAWN BY:		SCALE:	
CHECKED BY:		DATE:	MARCH 29, 2002
APPROVED BY:		REVISED:	

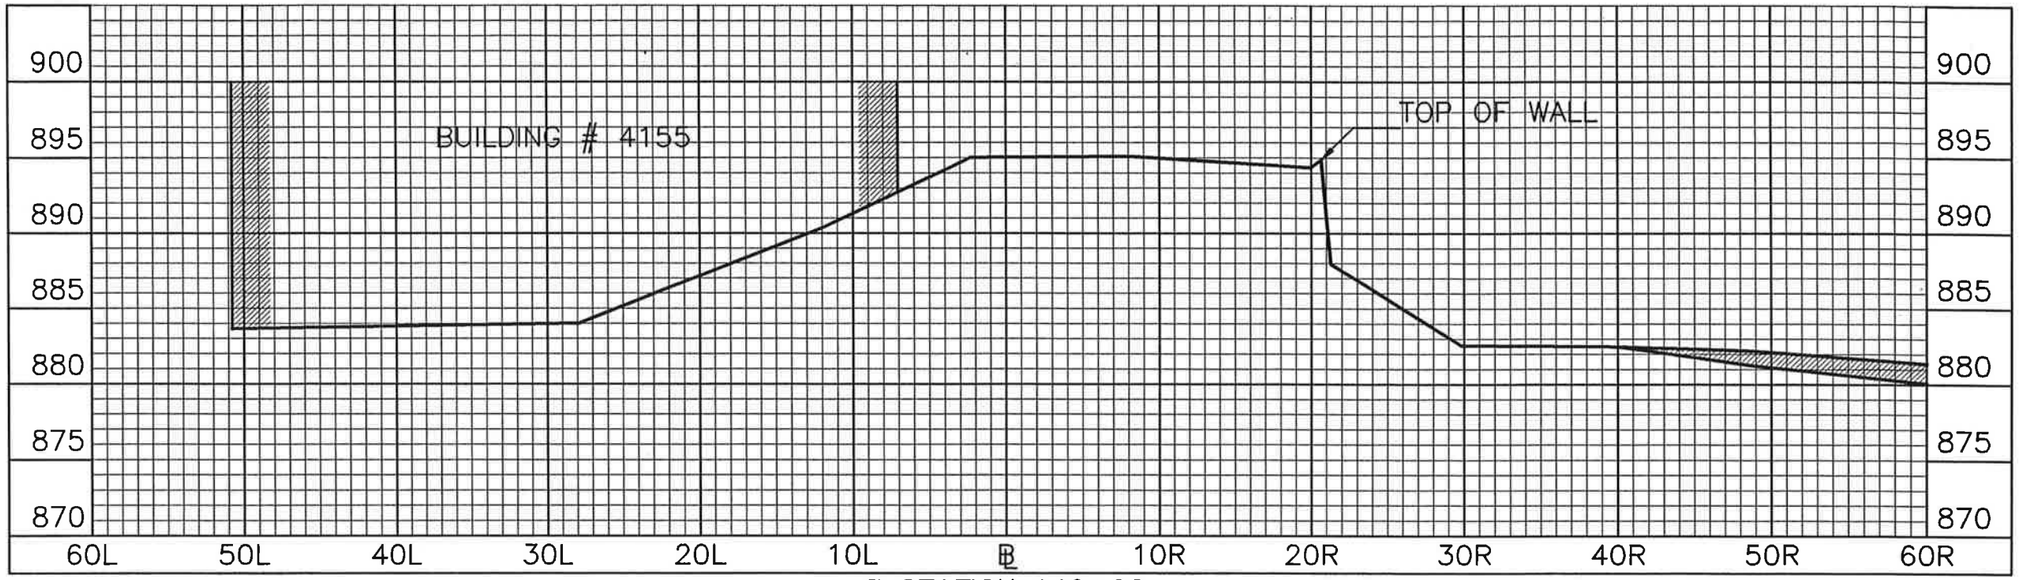

Ø STATION 140+02

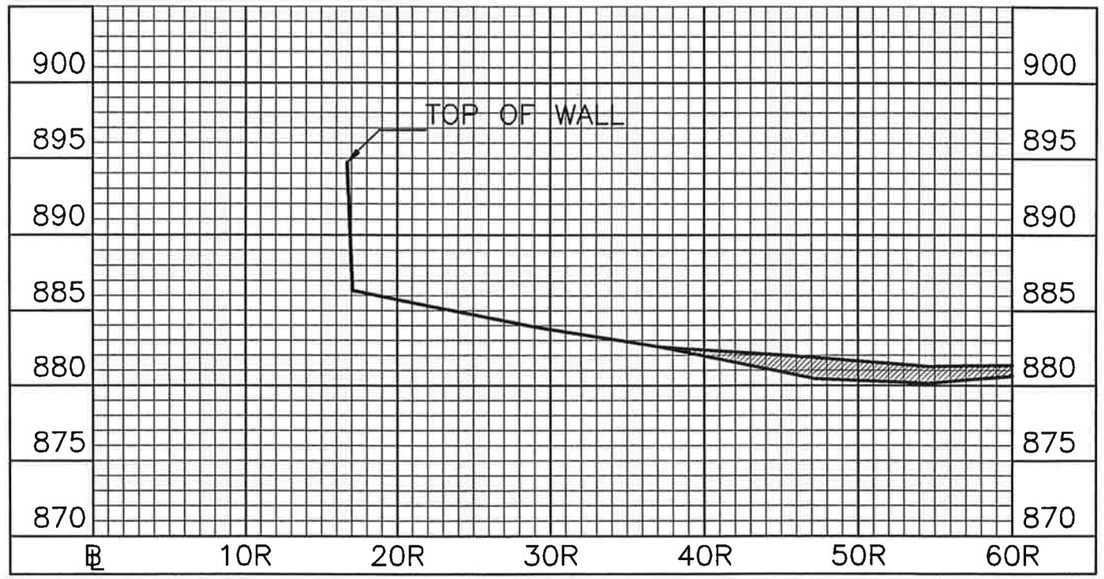

Ø STATION 137+85

DLZ
Engineers • Architects • Scientists
Planners • Surveyors

DLZ Ohio, Inc.
6121 Huntley Road • Columbus, Ohio 43229-1003
Phone (614)888-0040 • Fax (614)848-6712
www.dlzcorp.com

ENGINEERING
Ohio Department of Natural Resources

BUCKEYE LAKE STATE PARK
DAM EVALUATION
FAIRFIELD & LICKING COUNTIES, OHIO

DESIGNED BY:	JOB NUMBER: DNR 736-730-93-008
DRAWN BY:	SCALE:
CHECKED BY:	DATE: MARCH 29, 2002
APPROVED BY:	REVISED:

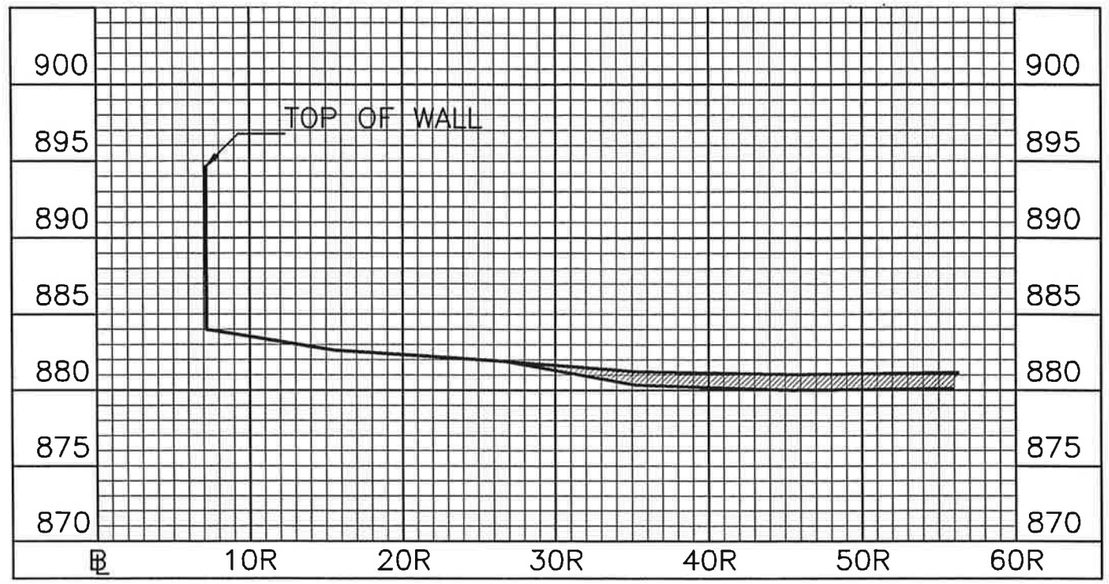

Ø STATION 144+01

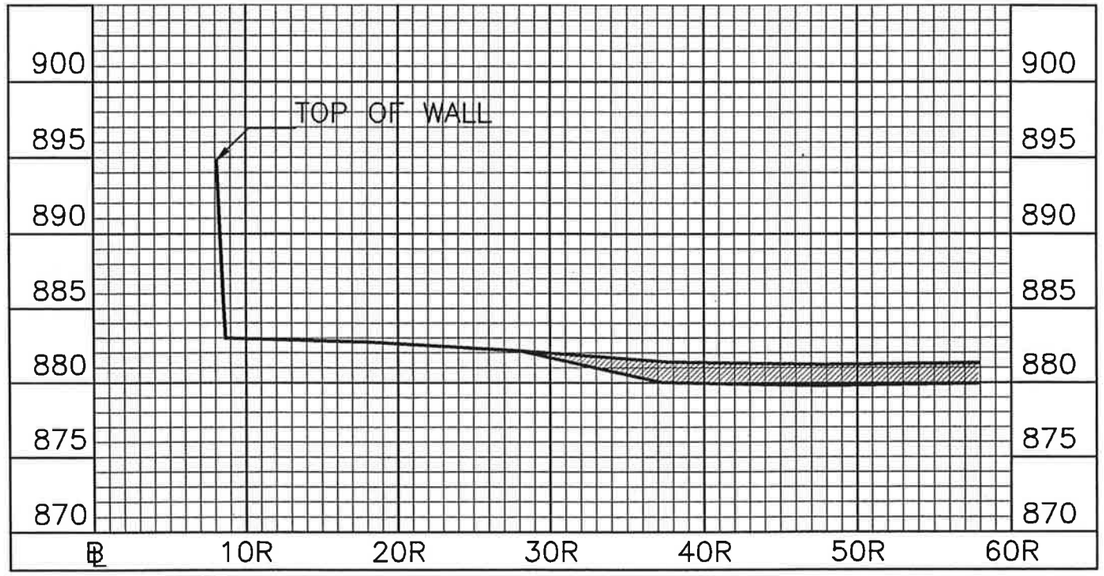

Ø STATION 141+93

DLZ
Engineers • Architects • Scientists
Planners • Surveyors
DLZ Ohio, Inc.
6121 Huntley Road • Columbus, Ohio 43229-1003
Phone (614)888-0040 • Fax (614)848-6712
www.dlzcorp.com

ENGINEERING
Ohio Department of Natural Resources

BUCKEYE LAKE STATE PARK
DAM EVALUATION
FAIRFIELD & LICKING COUNTIES, OHIO

DESIGNED BY:		JOB NUMBER:	DNR 730-730-03-008
DRAWN BY:		SCALE:	
CHECKED BY:		DATE:	MARCH 29, 2002
APPROVED BY:		REVISED:	

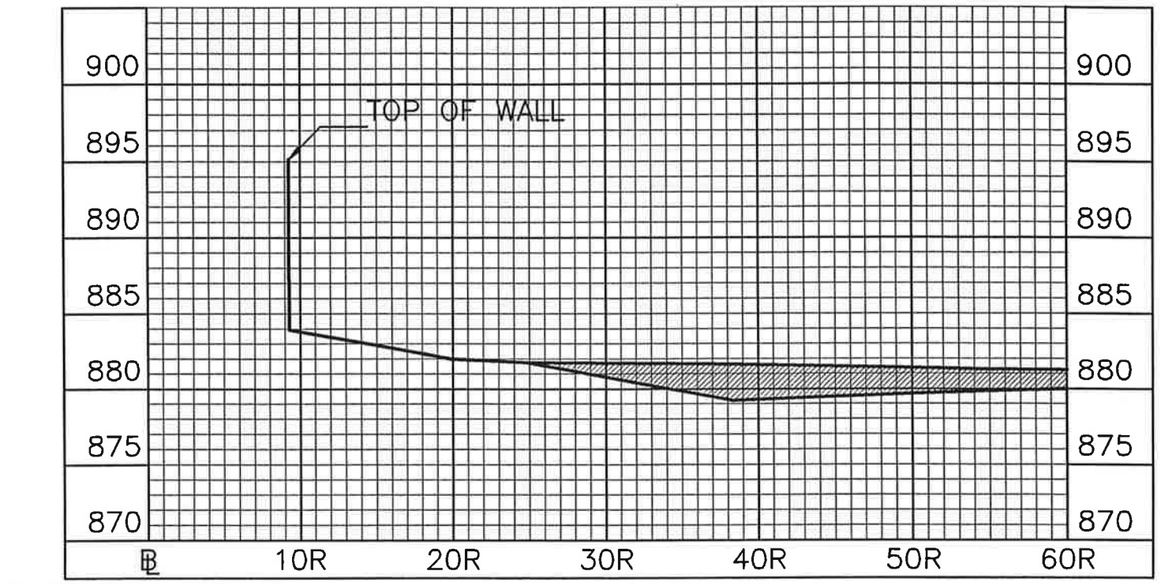

Ø STATION 147+98

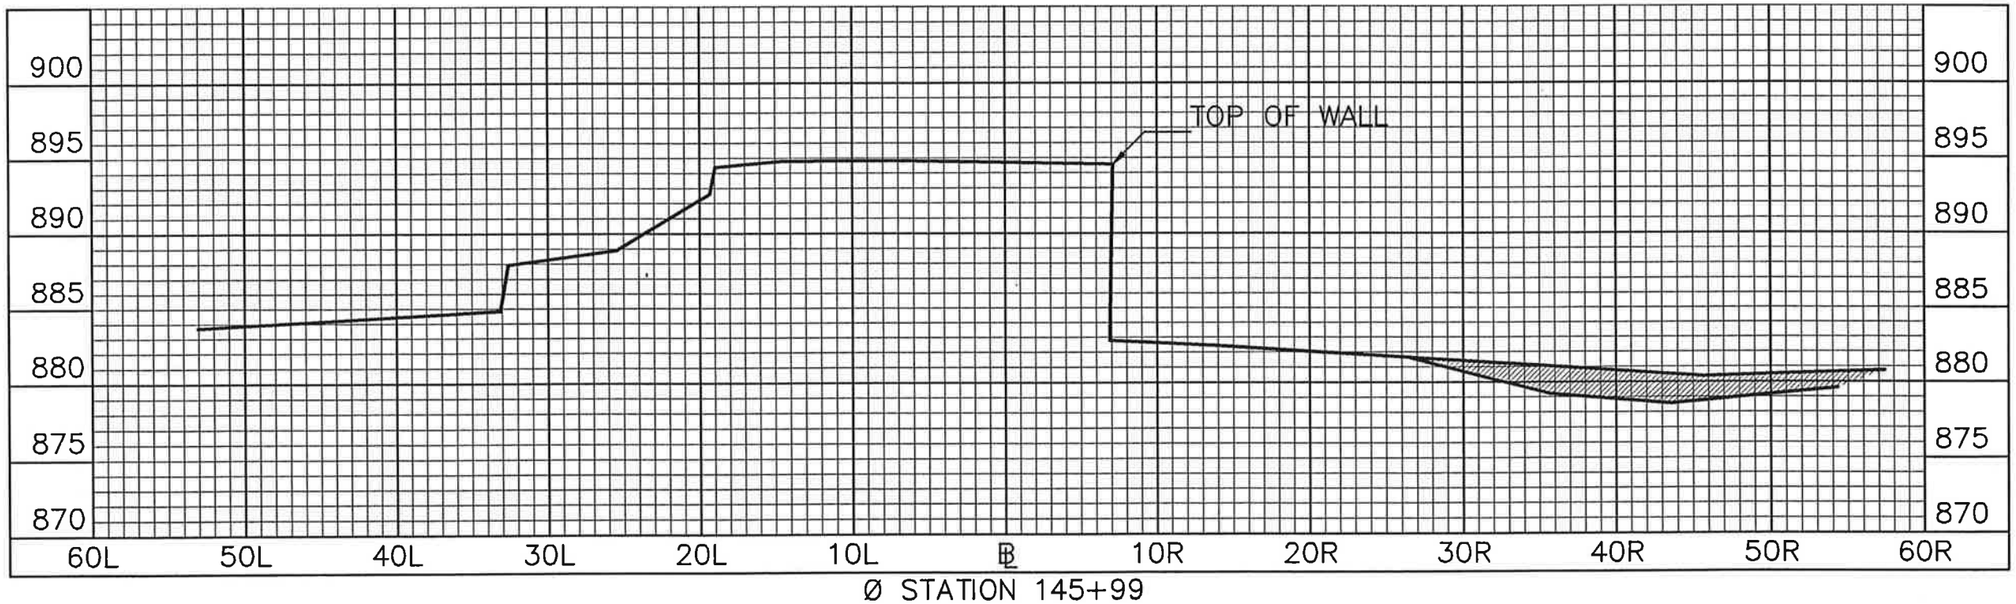

Ø STATION 145+99

DLZ
Engineers • Architects • Scientists
Planners • Surveyors

DLZ Ohio, Inc.
6121 Huntley Road • Columbus, Ohio 43229-1003
Phone (614)888-0040 • Fax (614)848-6712
www.dlzcorp.com

ENGINEERING
Ohio Department of Natural Resources

BUCKEYE LAKE STATE PARK
DAM EVALUATION
FAIRFIELD & LICKING COUNTIES, OHIO

DESIGNED BY:	JOB NUMBER: DNR 730-730-93-006
DRAWN BY:	SCALE:
CHECKED BY:	DATE: MARCH 29, 2002
APPROVED BY:	REVISED:

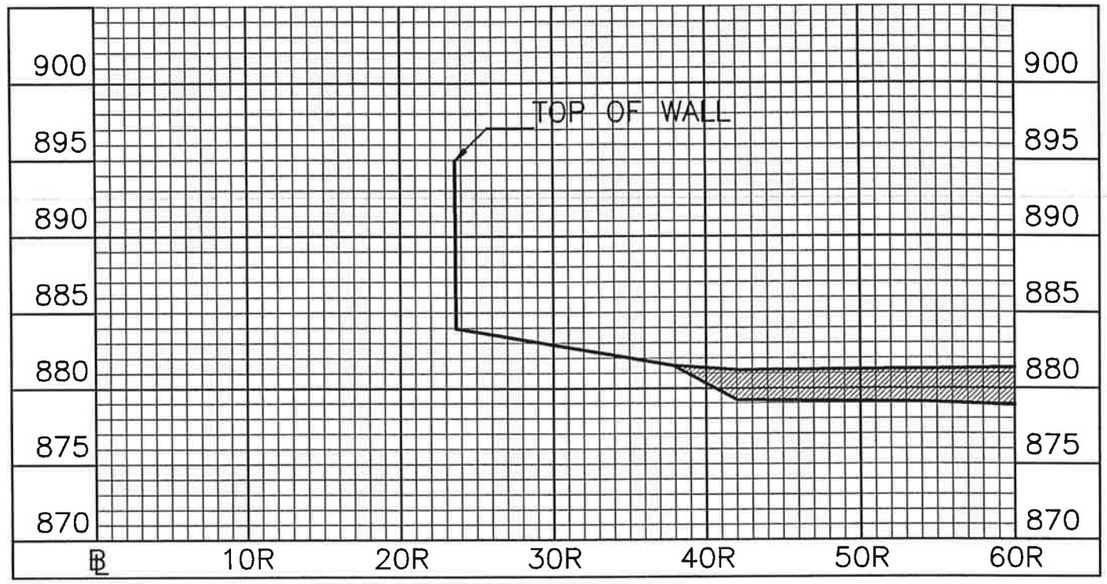

Ø STATION 151+99

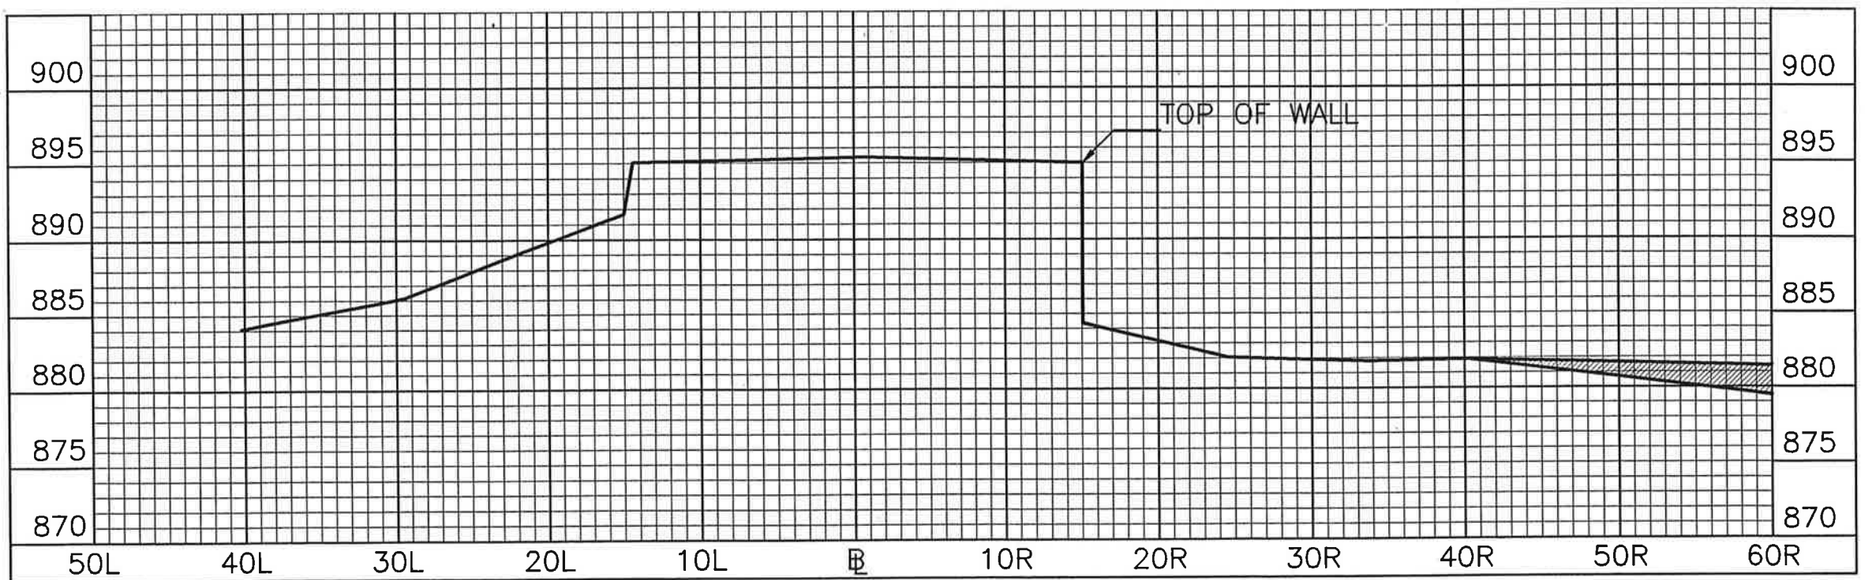

Ø STATION 149+73

DLZ
Engineers • Architects • Scientists
Planners • Surveyors

DLZ Ohio, Inc.
6121 Huntley Road • Columbus, Ohio 43229-1003
Phone (614)888-0040 • Fax (614)848-6712
www.dlzcorp.com

ENGINEERING
Ohio Department of Natural Resources

BUCKEYE LAKE STATE PARK
DAM EVALUATION
FAIRFIELD & LICKING COUNTIES, OHIO

DESIGNED BY:	JOB NUMBER: DNR 736-730-93-006
DRAWN BY:	SCALE:
CHECKED BY:	DATE: MARCH 29, 2002
APPROVED BY:	REVISED:

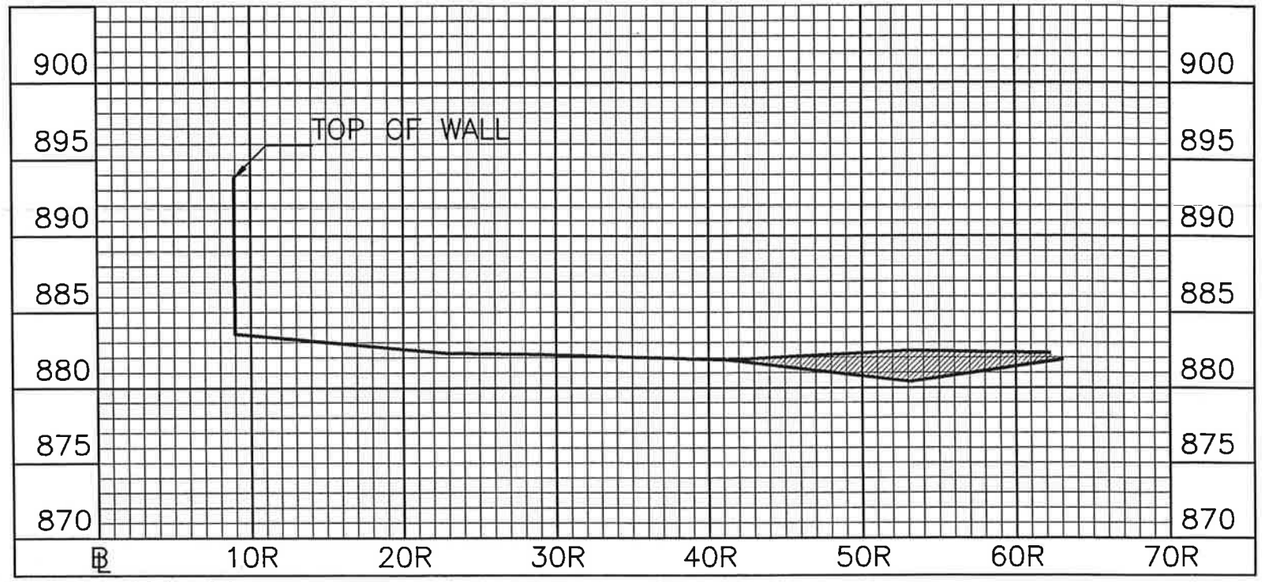

Ø STATION 156+00

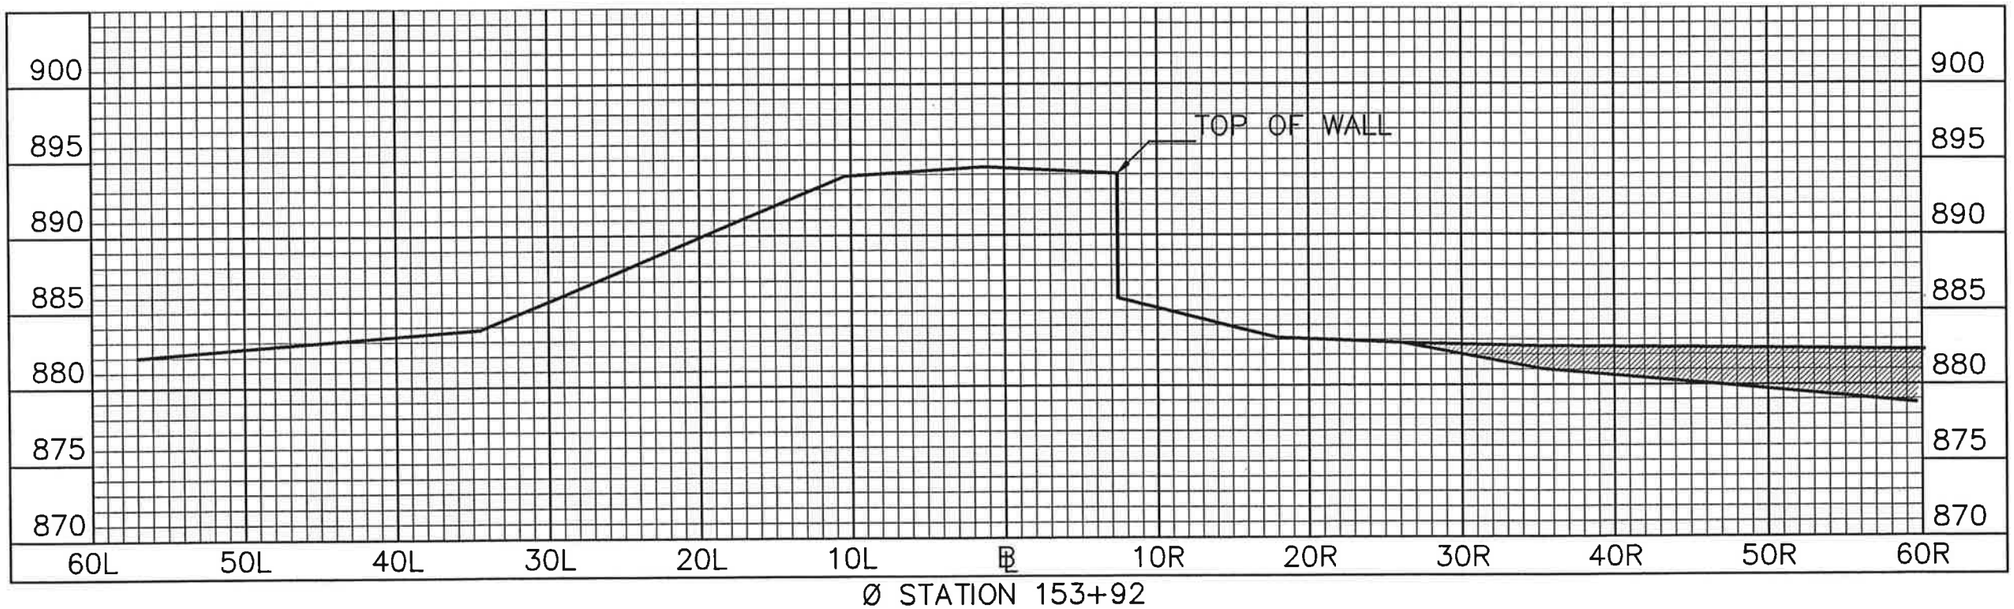

Ø STATION 153+92

DLZ
Engineers • Architects • Scientists
Planners • Surveyors
DLZ Ohio, Inc.
6121 Huntley Road • Columbus, Ohio 43229-1003
Phone (614)888-0040 • Fax (614)848-6712
www.dlzcorp.com

ENGINEERING
Ohio Department of Natural Resources

BUCKEYE LAKE STATE PARK
DAM EVALUATION
FAIRFIELD & LICKING COUNTIES, OHIO

DESIGNED BY:	JOB NUMBER: DNR 730-730-03-006
DRAWN BY:	SCALE:
CHECKED BY:	DATE: MARCH 29, 2002
APPROVED BY:	REVISED:

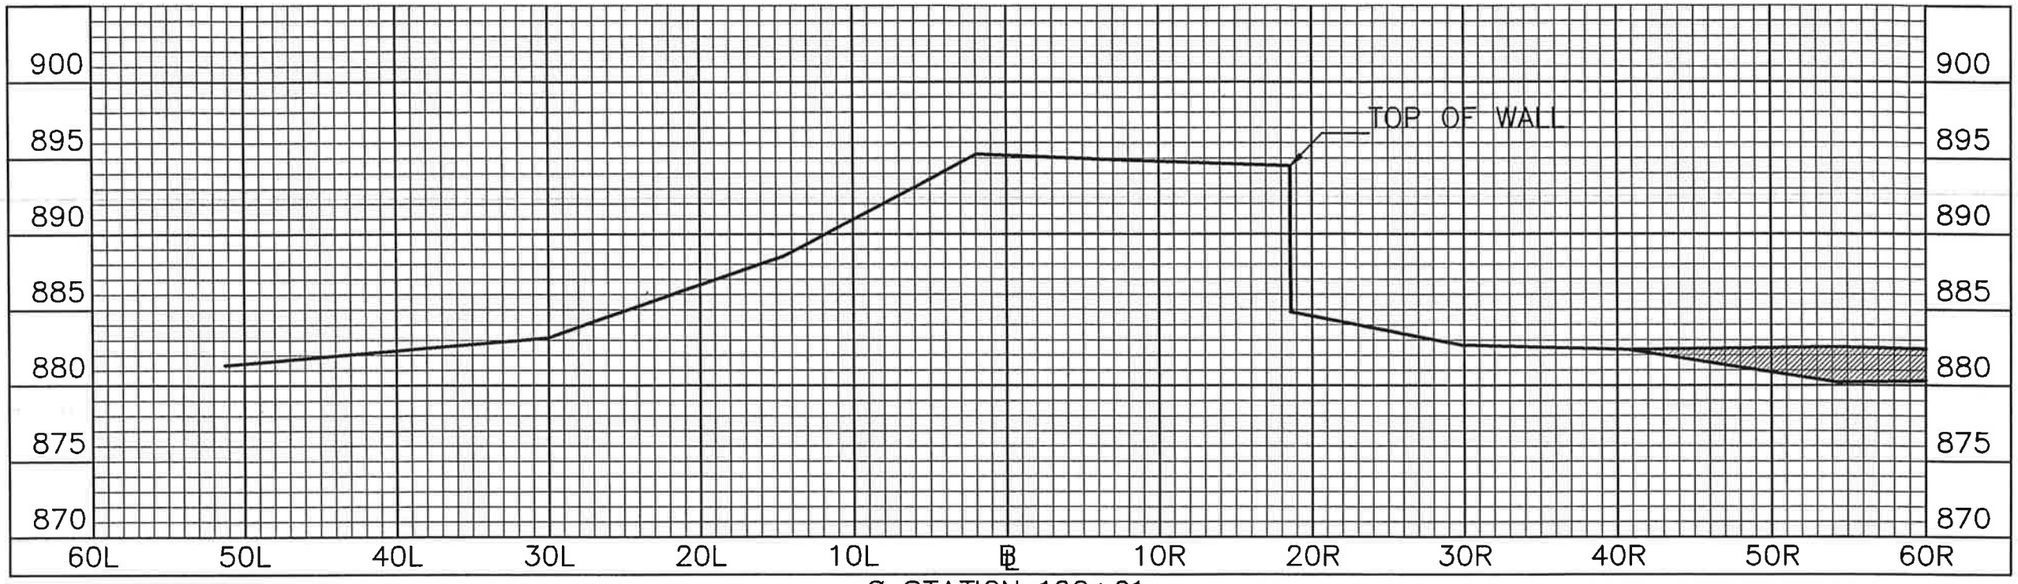

Ø STATION 160+01

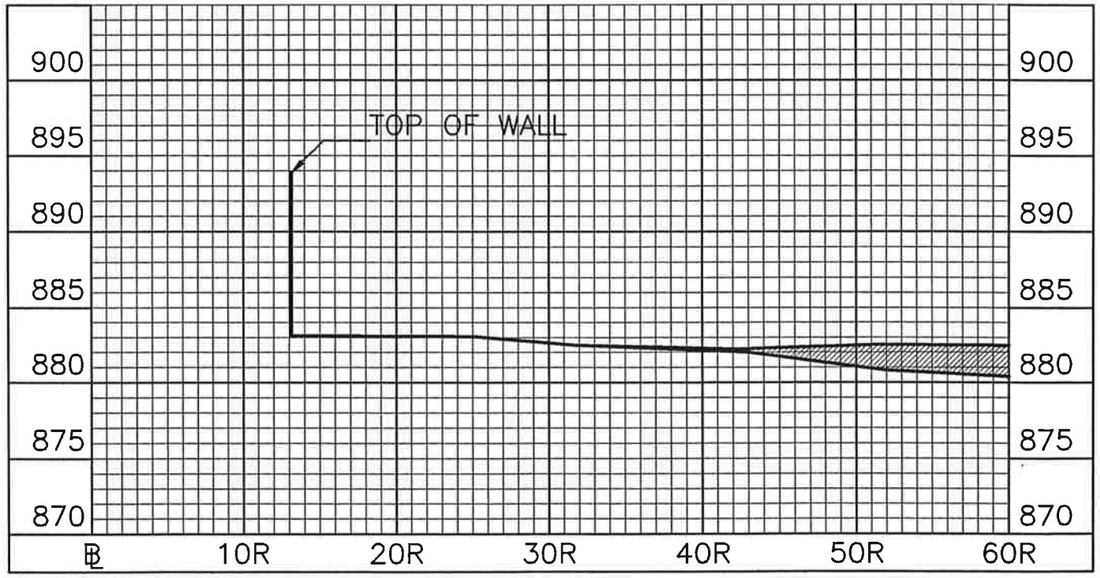

Ø STATION 158+00

DLZ
Engineers • Architects • Scientists
Planners • Surveyors

DLZ Ohio, Inc.
6121 Huntley Road • Columbus, Ohio 43229-1003
Phone (614)888-0040 • Fax (614)848-6712
www.dlzcorp.com

ENGINEERING
Ohio Department of Natural Resources

BUCKEYE LAKE STATE PARK
DAM EVALUATION
FAIRFIELD & LICKING COUNTIES, OHIO

DESIGNED BY:	JOB NUMBER: DNR 736-730-93-006
DRAWN BY:	SCALE:
CHECKED BY:	DATE: MARCH 29, 2002
APPROVED BY:	REVISED:

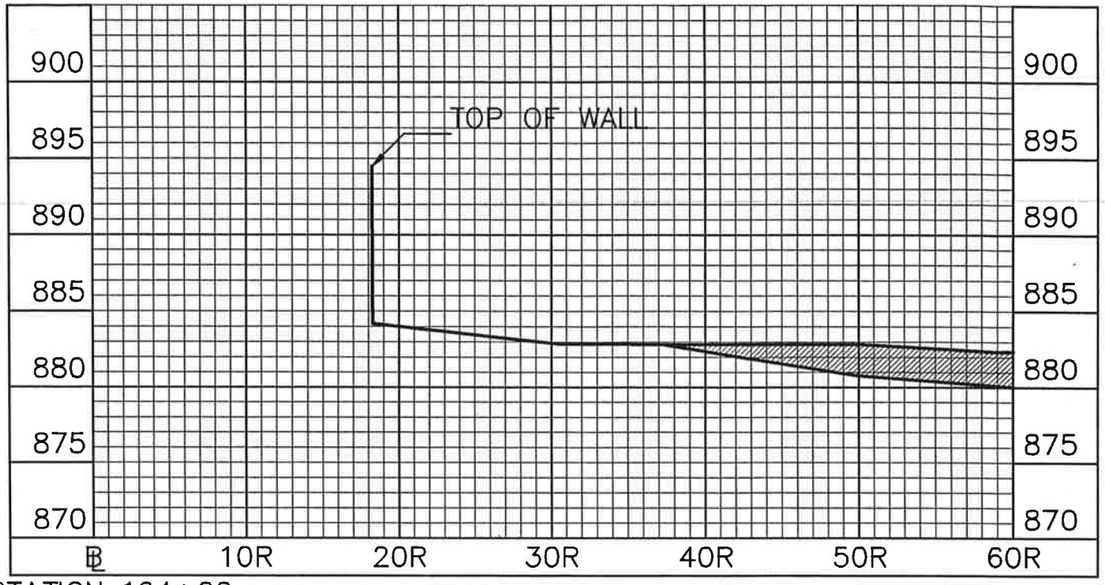

Ø STATION 164+00

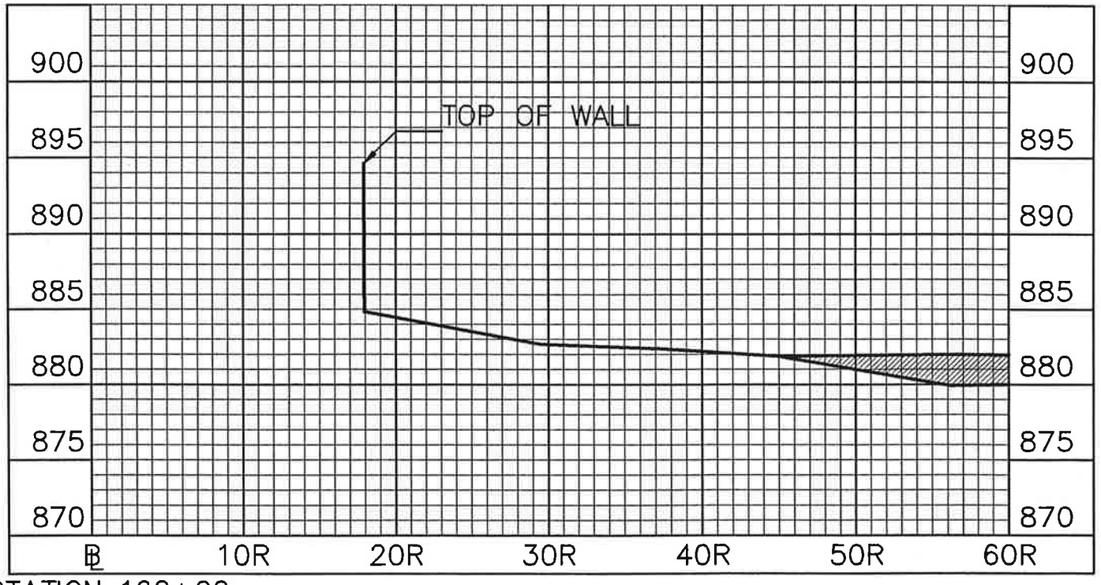

Ø STATION 162+00

DLZ
Engineers • Architects • Scientists
Planners • Surveyors
DLZ Ohio, Inc.
6121 Huntley Road • Columbus, Ohio 43229-1003
Phone (614)888-0040 • Fax (614)848-6712
www.dlzcorp.com

ENGINEERING
Ohio Department of Natural Resources

BUCKEYE LAKE STATE PARK
DAM EVALUATION
FAIRFIELD & LICKING COUNTIES, OHIO

DESIGNED BY:	JOB NUMBER: DNR 736-730-03-006
DRAWN BY:	SCALE:
CHECKED BY:	DATE: MARCH 29, 2002
APPROVED BY:	REVISED:

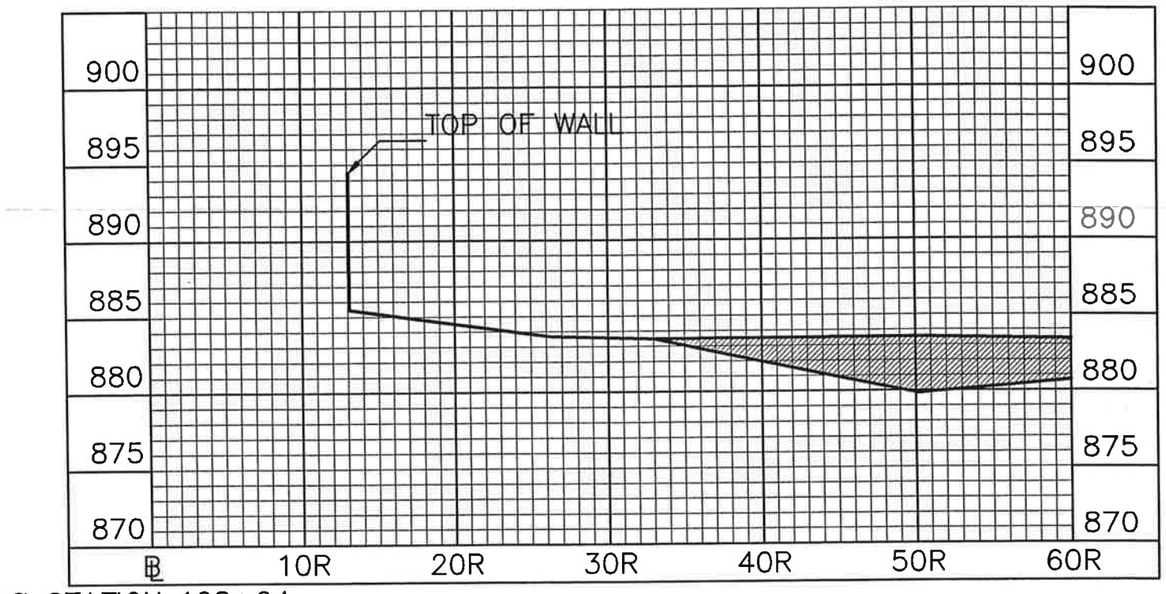

Ø STATION 168+04

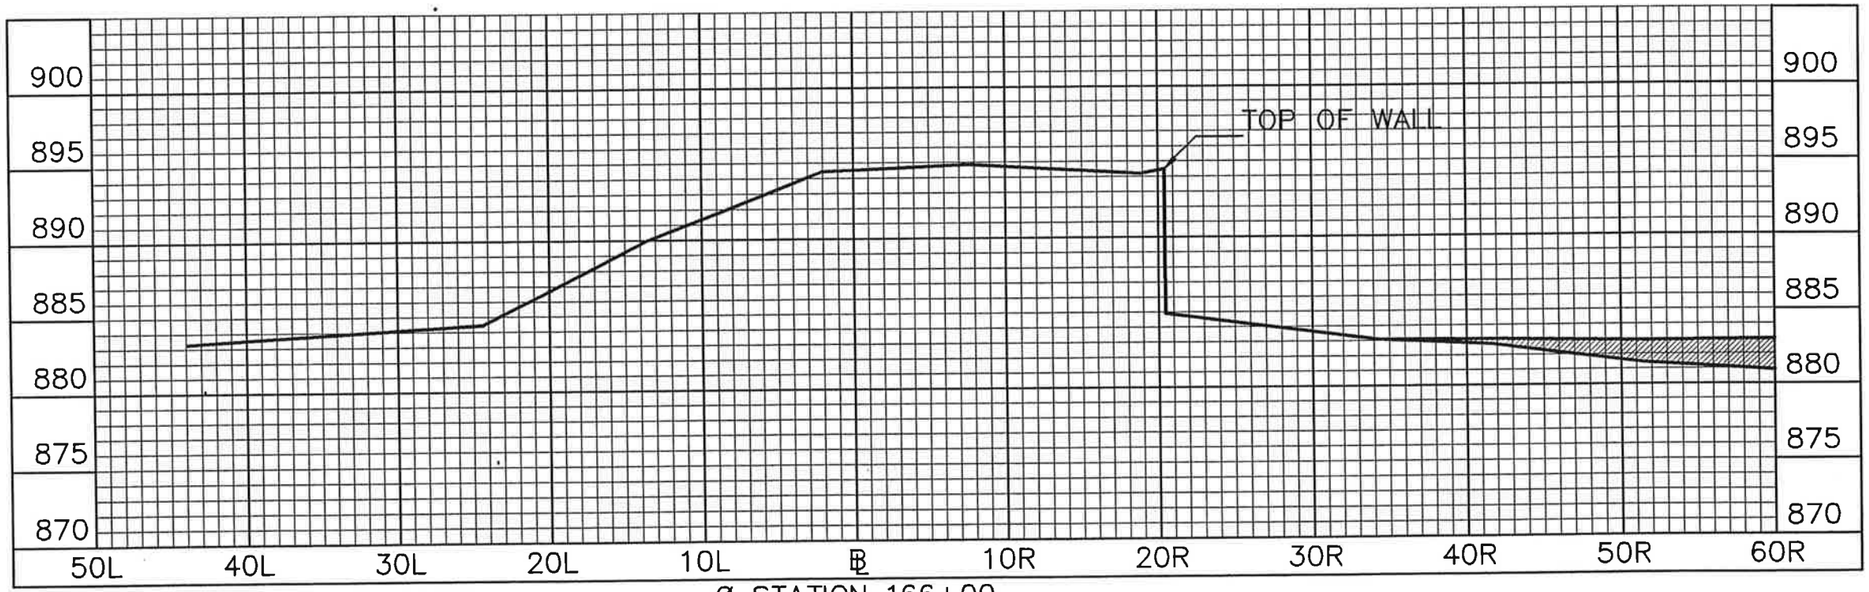

Ø STATION 166+00

DLZ
Engineers • Architects • Scientists
Planners • Surveyors

DLZ Ohio, Inc.
6121 Huntley Road • Columbus, Ohio 43229-1003
Phone (614)888-0040 • Fax (614)848-6712
www.dlzcorp.com

ENGINEERING
Ohio Department of Natural Resources

BUCKEYE LAKE STATE PARK
DAM EVALUATION
FAIRFIELD & LICKING COUNTIES, OHIO

DESIGNED BY:	
DRAWN BY:	
CHECKED BY:	
APPROVED BY:	
JOB NUMBER:	DNR 736-730-03-006
SCALE:	
DATE:	MARCH 29, 2002
REVISED:	

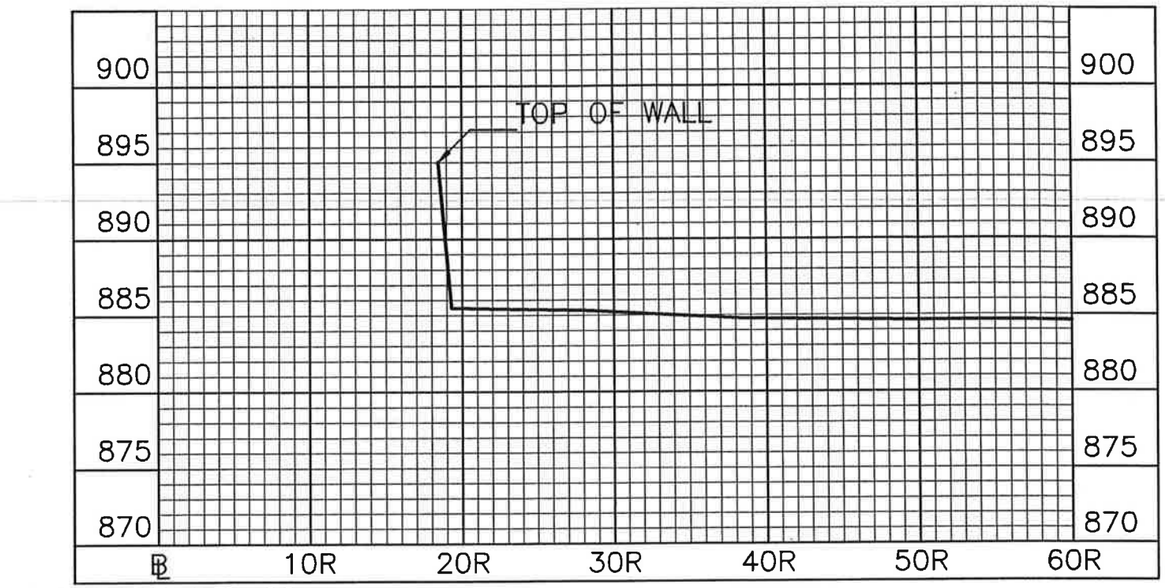

Ø STATION 172+00

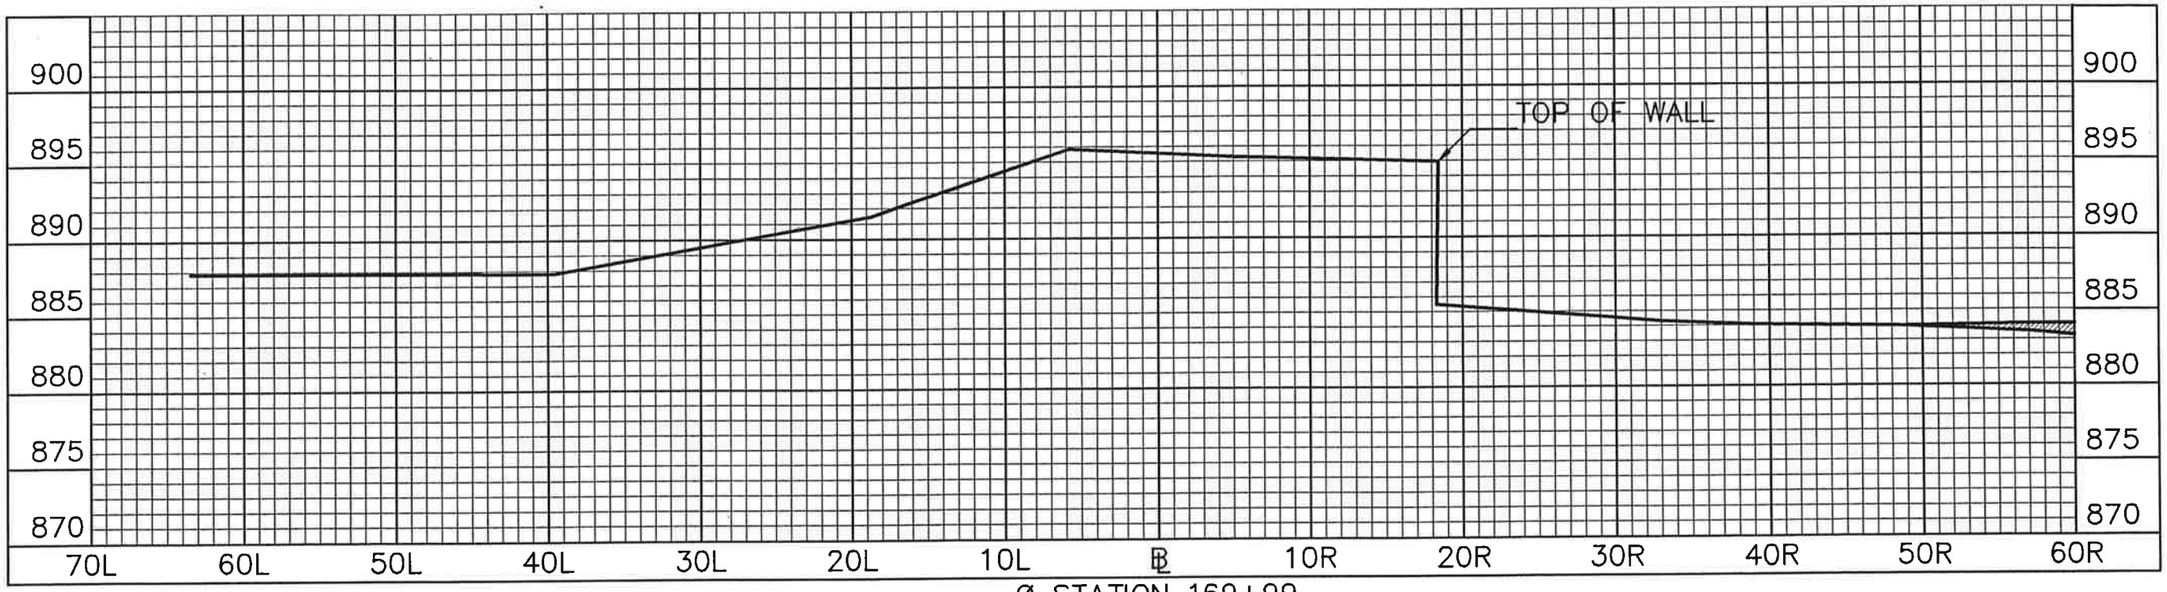

Ø STATION 169+99

DLZ
Engineers • Architects • Scientists
Planners • Surveyors

DLZ Ohio, Inc.
6121 Huntley Road • Columbus, Ohio 43229-1003
Phone (614)888-0040 • Fax (614)848-6712
www.dlzcorp.com

ENGINEERING
Ohio Department of Natural Resources

BUCKEYE LAKE STATE PARK
DAM EVALUATION
FAIRFIELD & LICKING COUNTIES, OHIO

DESIGNED BY:	
DRAWN BY:	
CHECKED BY:	
APPROVED BY:	
JOB NUMBER:	DNR 730-730-93-006
SCALE:	
DATE:	MARCH 29, 2002
REVISED:	

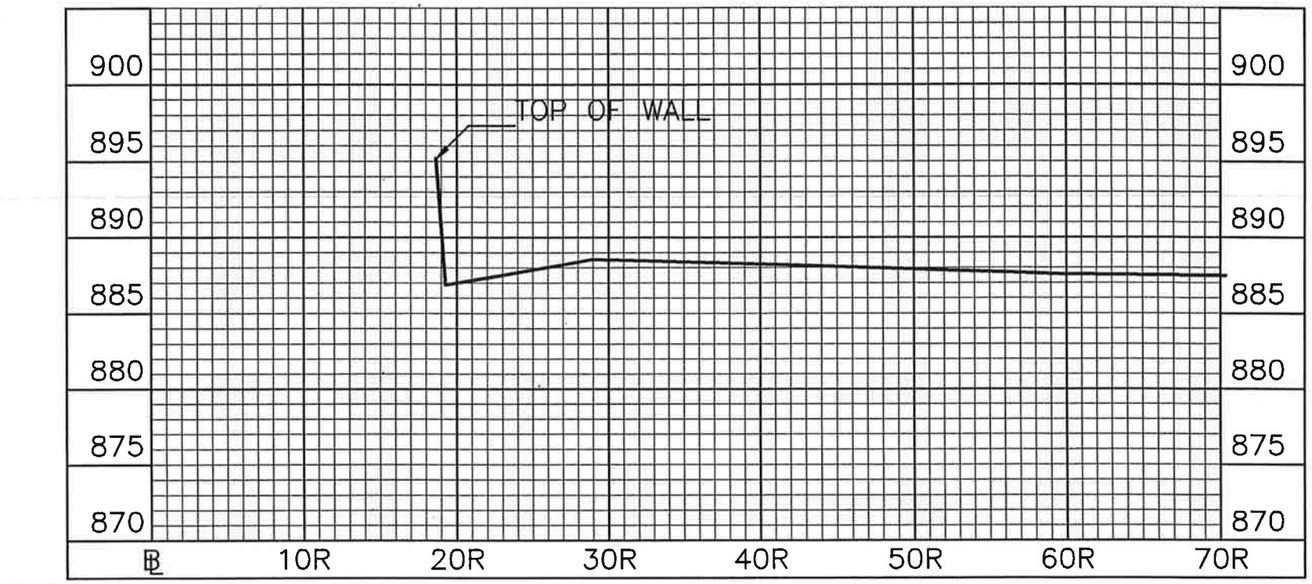

Ø STATION 175+95

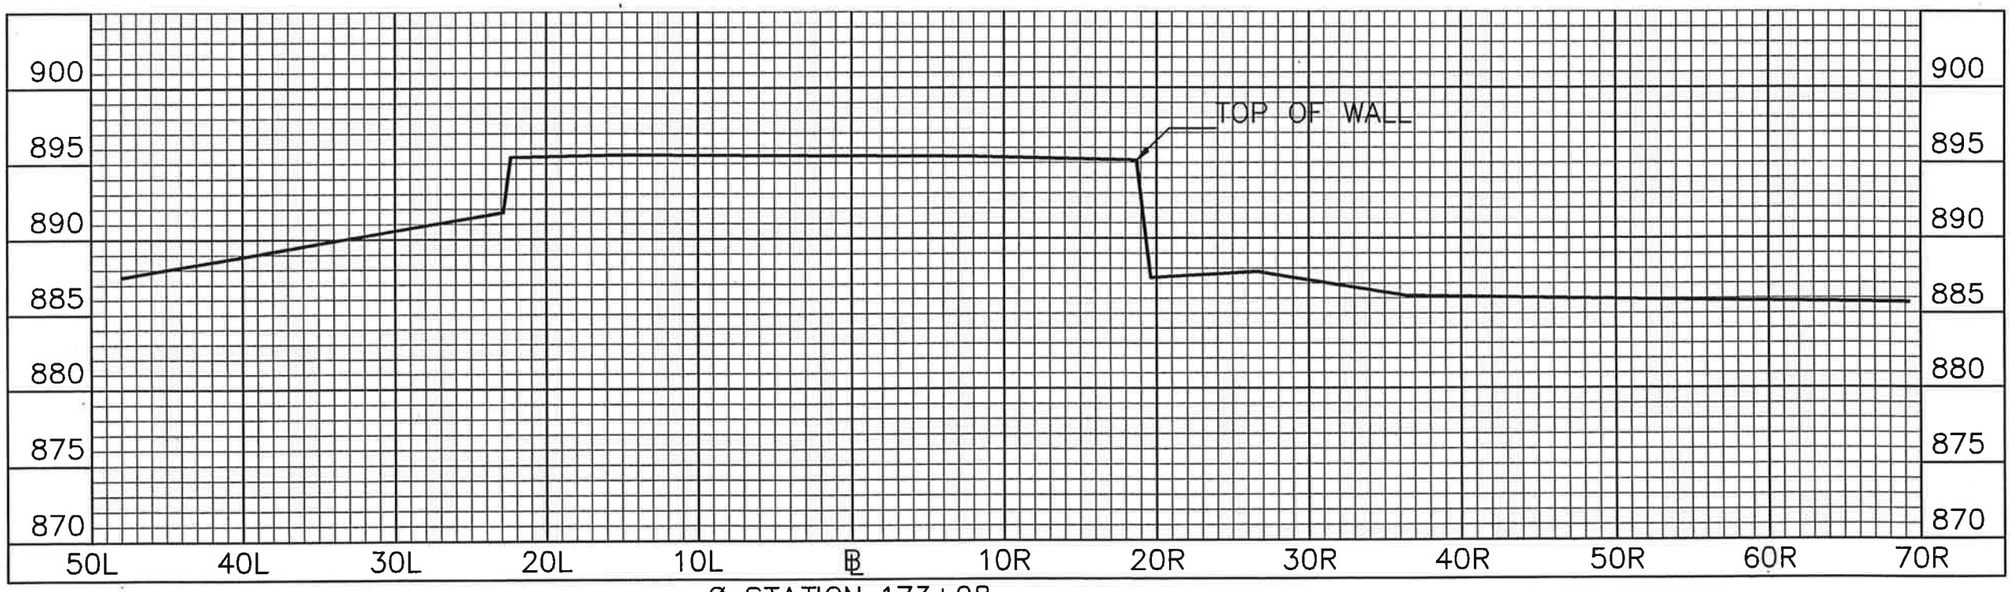

Ø STATION 173+98

DLZ
Engineers • Architects • Scientists
Planners • Surveyors

DLZ Ohio, Inc.
6121 Huntley Road • Columbus, Ohio 43229-1003
Phone (614)888-0040 • Fax (614)848-6712
www.dlzcorp.com

ENGINEERING
Ohio Department of Natural Resources

BUCKEYE LAKE STATE PARK
DAM EVALUATION
FAIRFIELD & LICKING COUNTIES, OHIO

DESIGNED BY:	
DRAWN BY:	
CHECKED BY:	
APPROVED BY:	
JOB NUMBER:	DNR 736-730-03-006
SCALE:	
DATE:	MARCH 29, 2002
REVISED:	

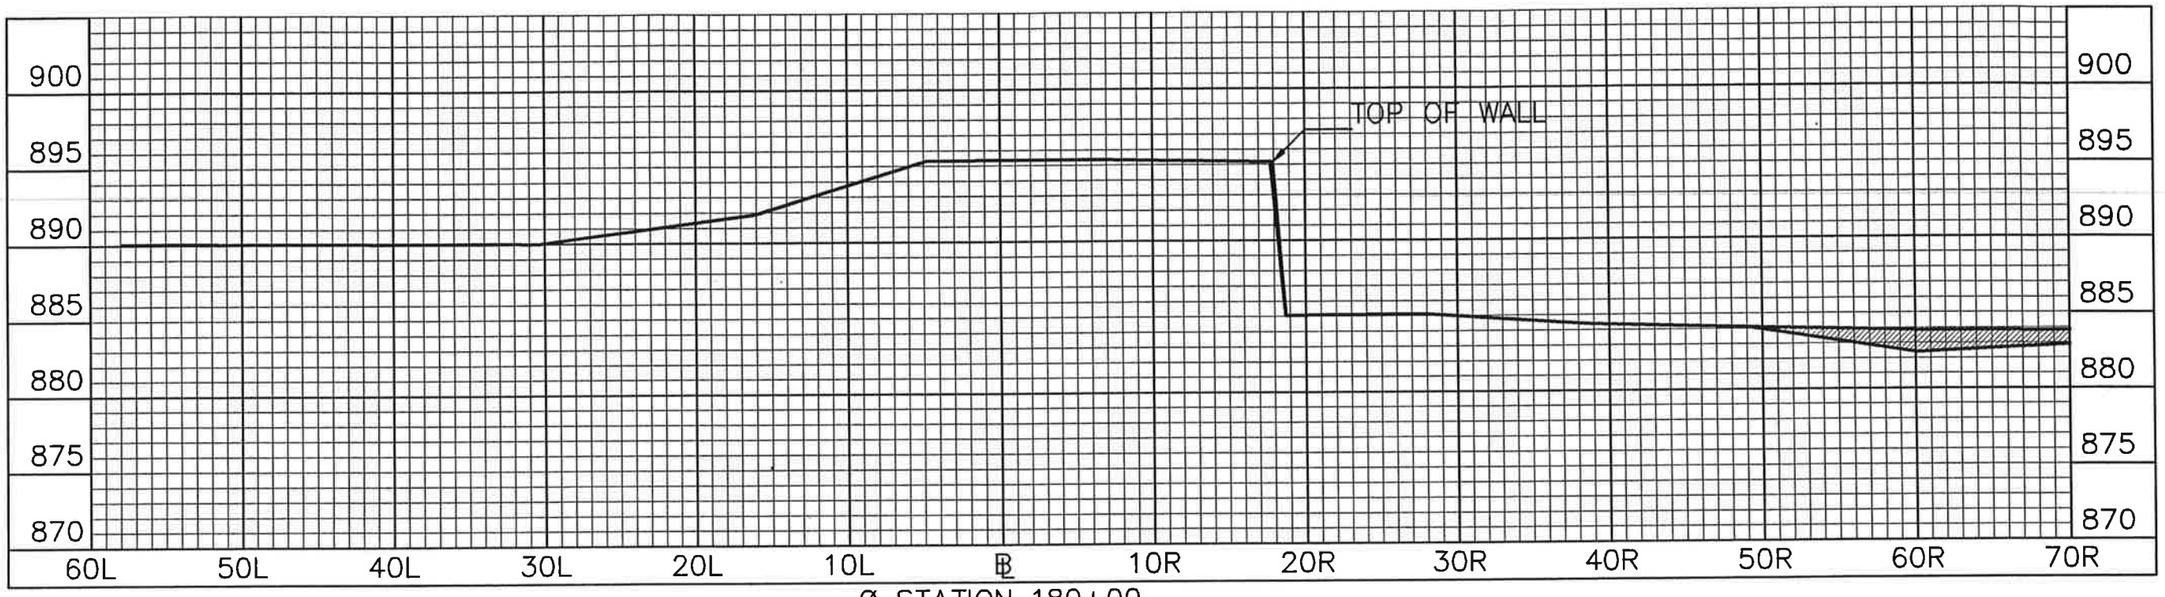

Ø STATION 180+00

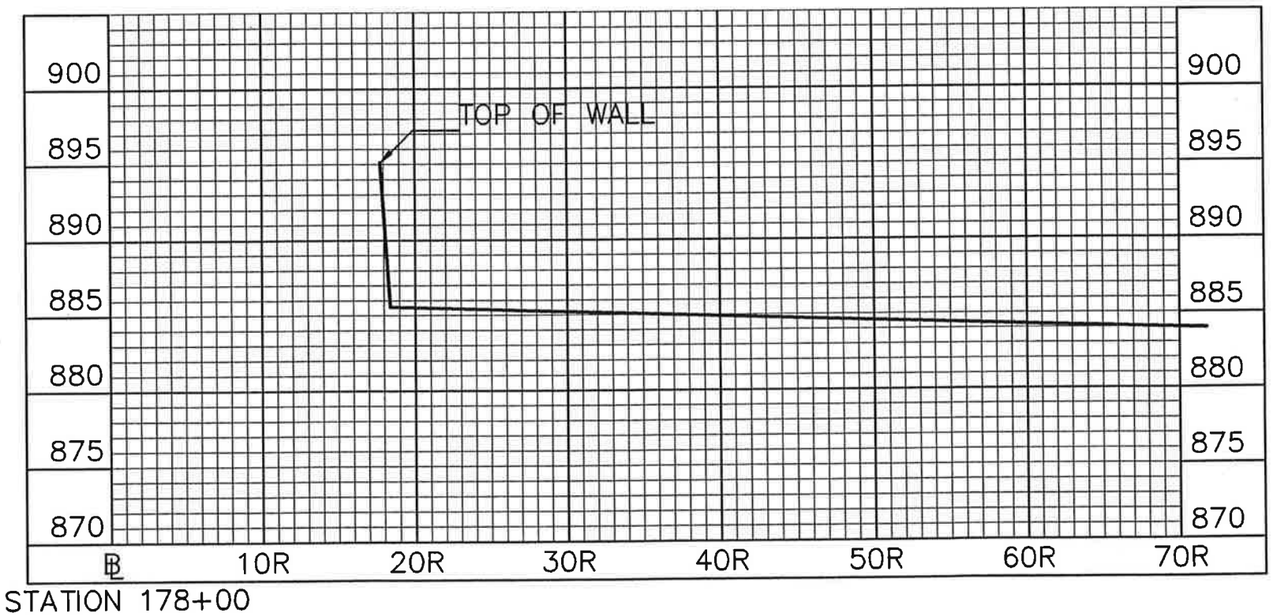

Ø STATION 178+00

DLZ
Engineers • Architects • Scientists
Planners • Surveyors

DLZ Ohio, Inc.
6121 Huntley Road • Columbus, Ohio 43229-1003
Phone (614)888-0040 • Fax (614)848-6712
www.dlzcorp.com

ENGINEERING
Ohio Department of Natural Resources

BUCKEYE LAKE STATE PARK
DAM EVALUATION
FAIRFIELD & LICKING COUNTIES, OHIO

DESIGNED BY:	JOB NUMBER: DNR 736-730-93-008
DRAWN BY:	SCALE:
CHECKED BY:	DATE: MARCH 29, 2002
APPROVED BY:	REVISED:

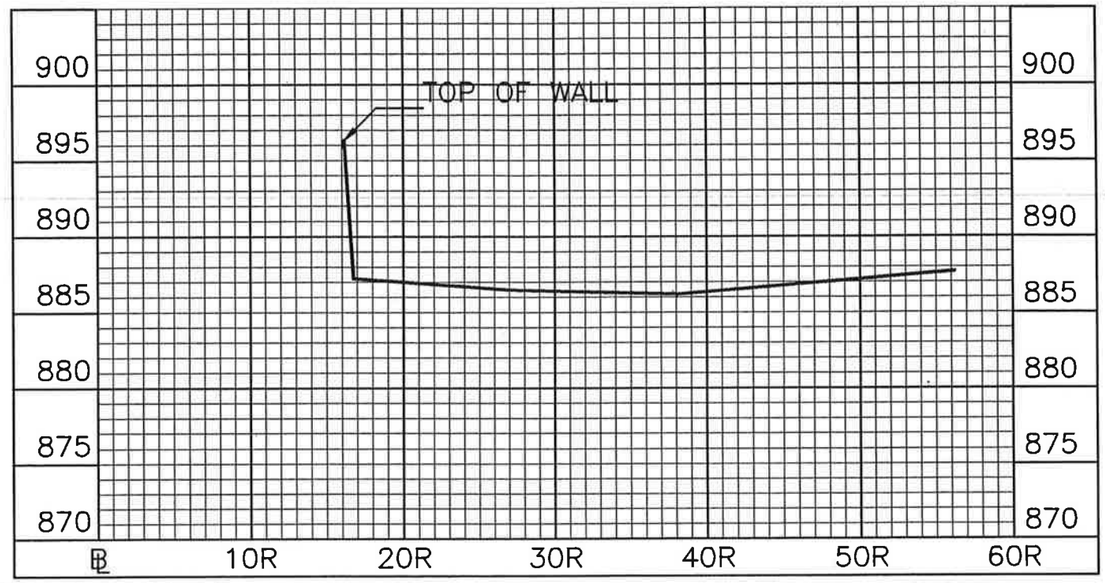

Ø STATION 184+54

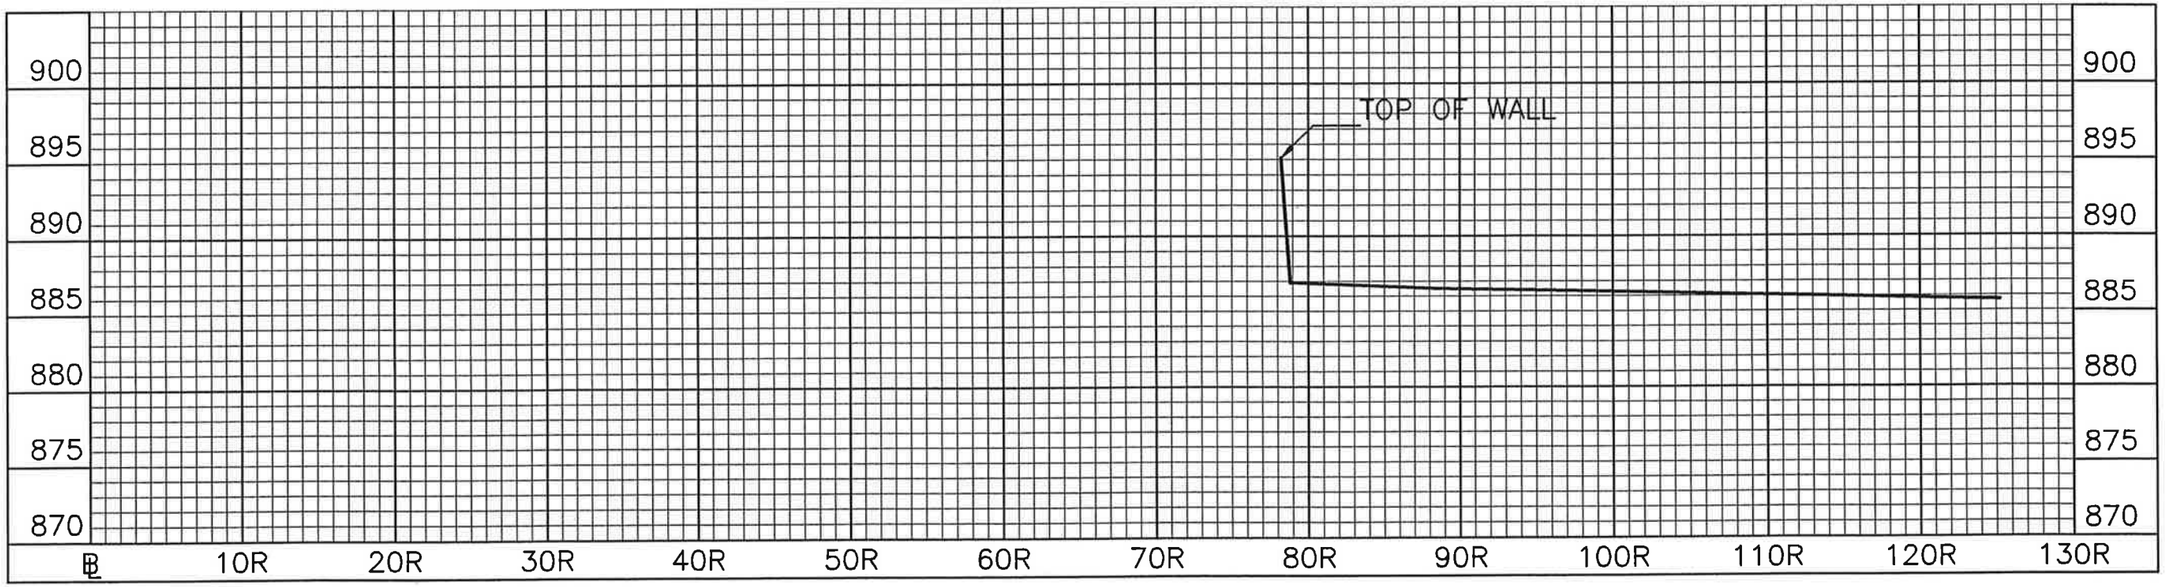

Ø STATION 181+82

DLZ
Engineers • Architects • Scientists
Planners • Surveyors

DLZ Ohio, Inc.
6121 Huntley Road • Columbus, Ohio 43229-1003
Phone (614)888-0040 • Fax (614)848-6712
www.dlzcorp.com

ENGINEERING
Ohio Department of Natural Resources

BUCKEYE LAKE STATE PARK
DAM EVALUATION
FAIRFIELD & LICKING COUNTIES, OHIO

DESIGNED BY:	JOB NUMBER: DNR 736-730-93-006
DRAWN BY:	SCALE:
CHECKED BY:	DATE: MARCH 29, 2002
APPROVED BY:	REVISED:

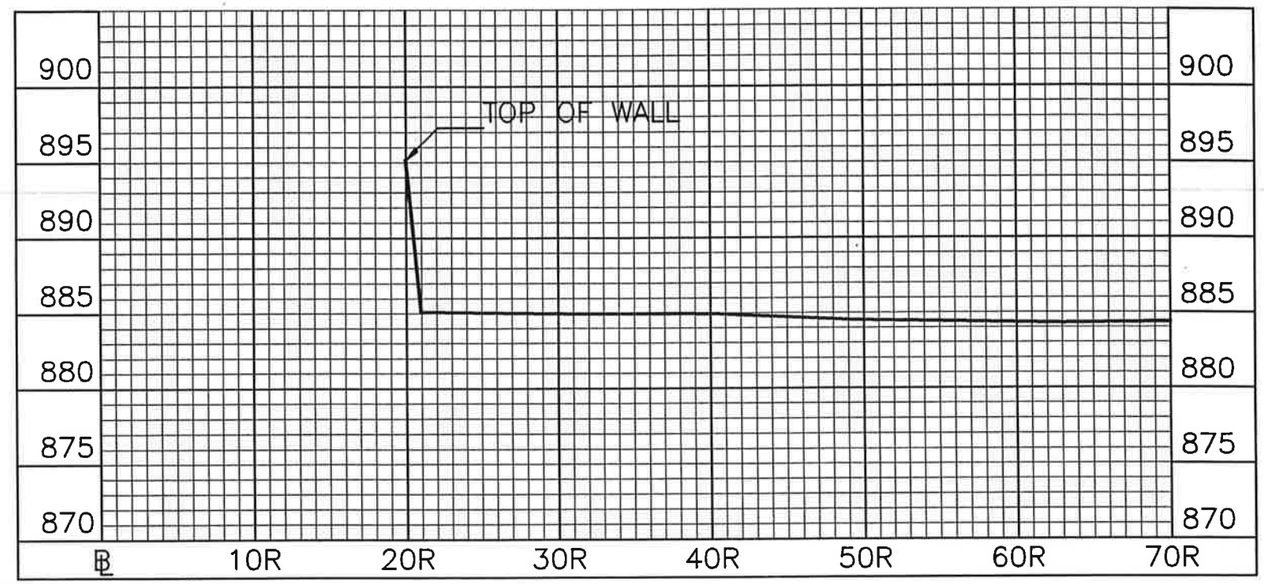

Ø STATION 188+00

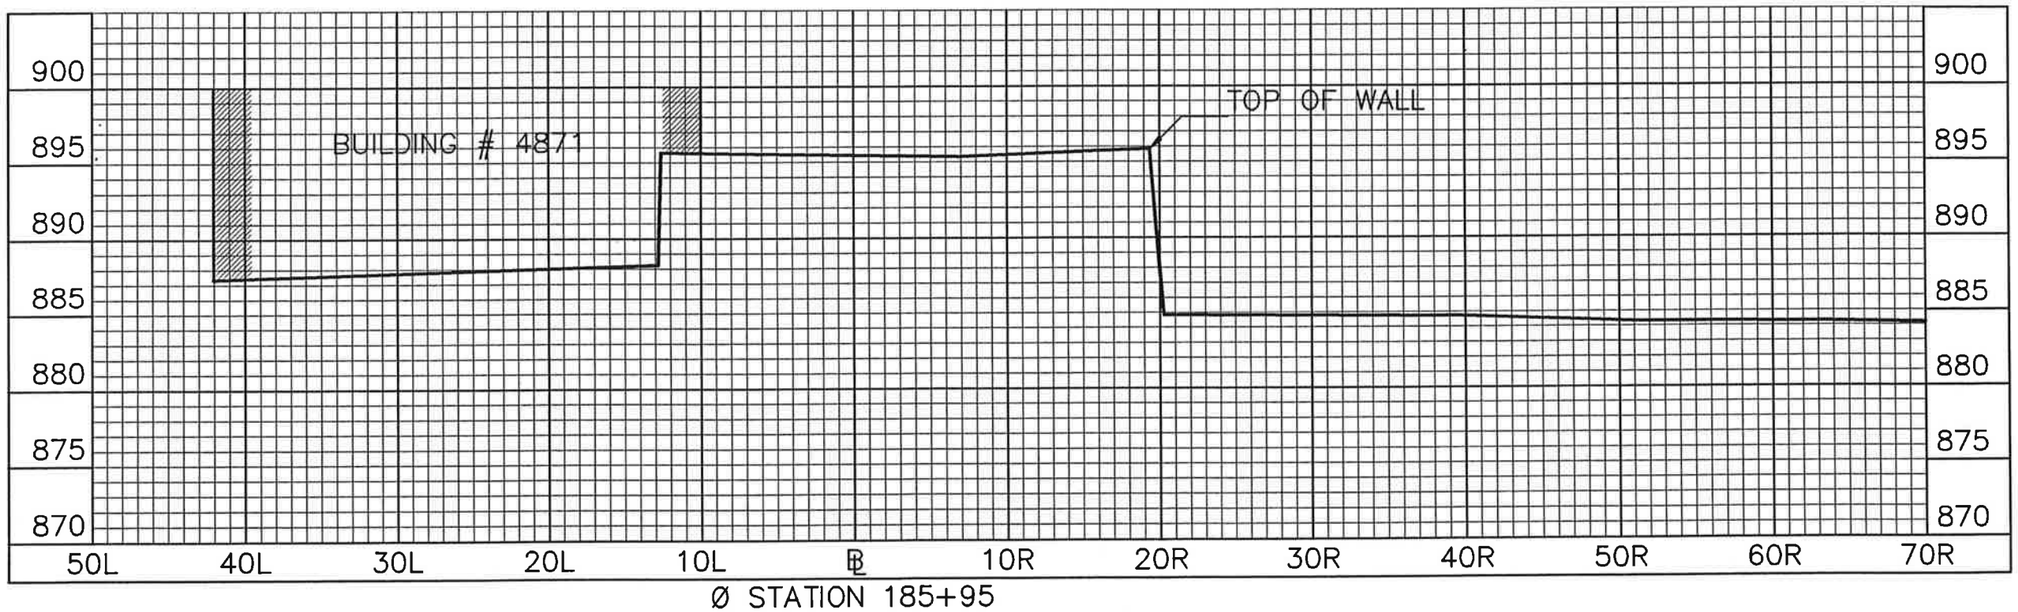

Ø STATION 185+95

DLZ
Engineers • Architects • Scientists
Planners • Surveyors
DLZ Ohio, Inc.
6121 Huntley Road • Columbus, Ohio 43229-1003
Phone (614)888-0040 • Fax (614)848-6712
www.dlzcorp.com

ENGINEERING
Ohio Department of Natural Resources

BUCKEYE LAKE STATE PARK
DAM EVALUATION
FAIRFIELD & LICKING COUNTIES, OHIO

DESIGNED BY:	JOB NUMBER: DNR 736-730-93-006
DRAWN BY:	SCALE:
CHECKED BY:	DATE: MARCH 29, 2002
APPROVED BY:	REVISED:

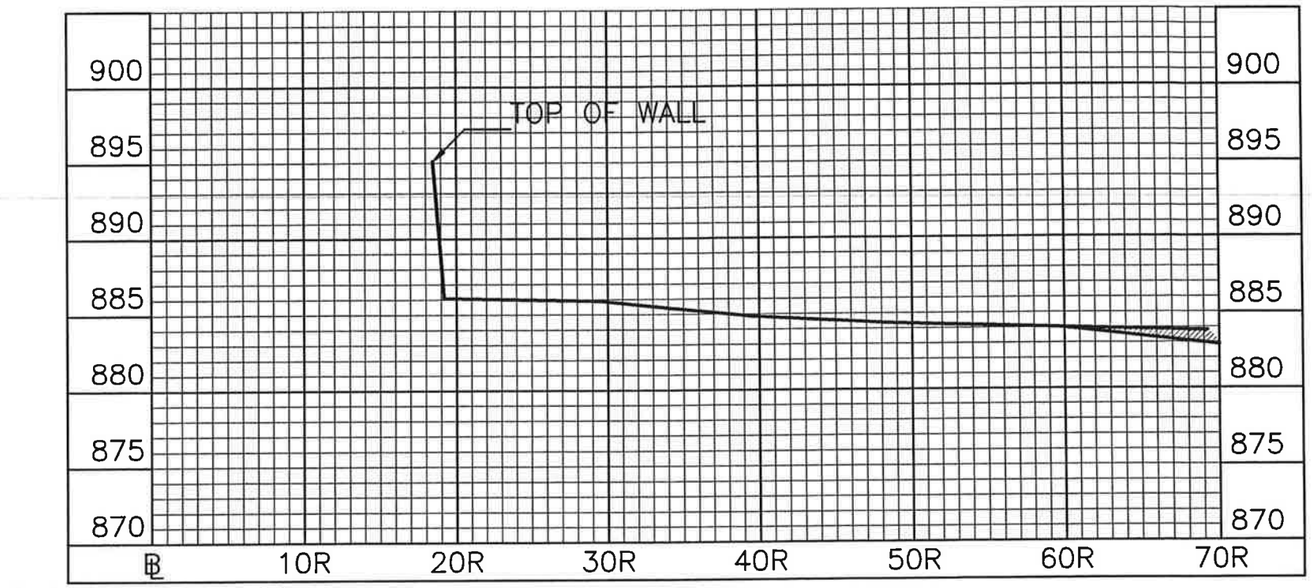

Ø STATION 192+00

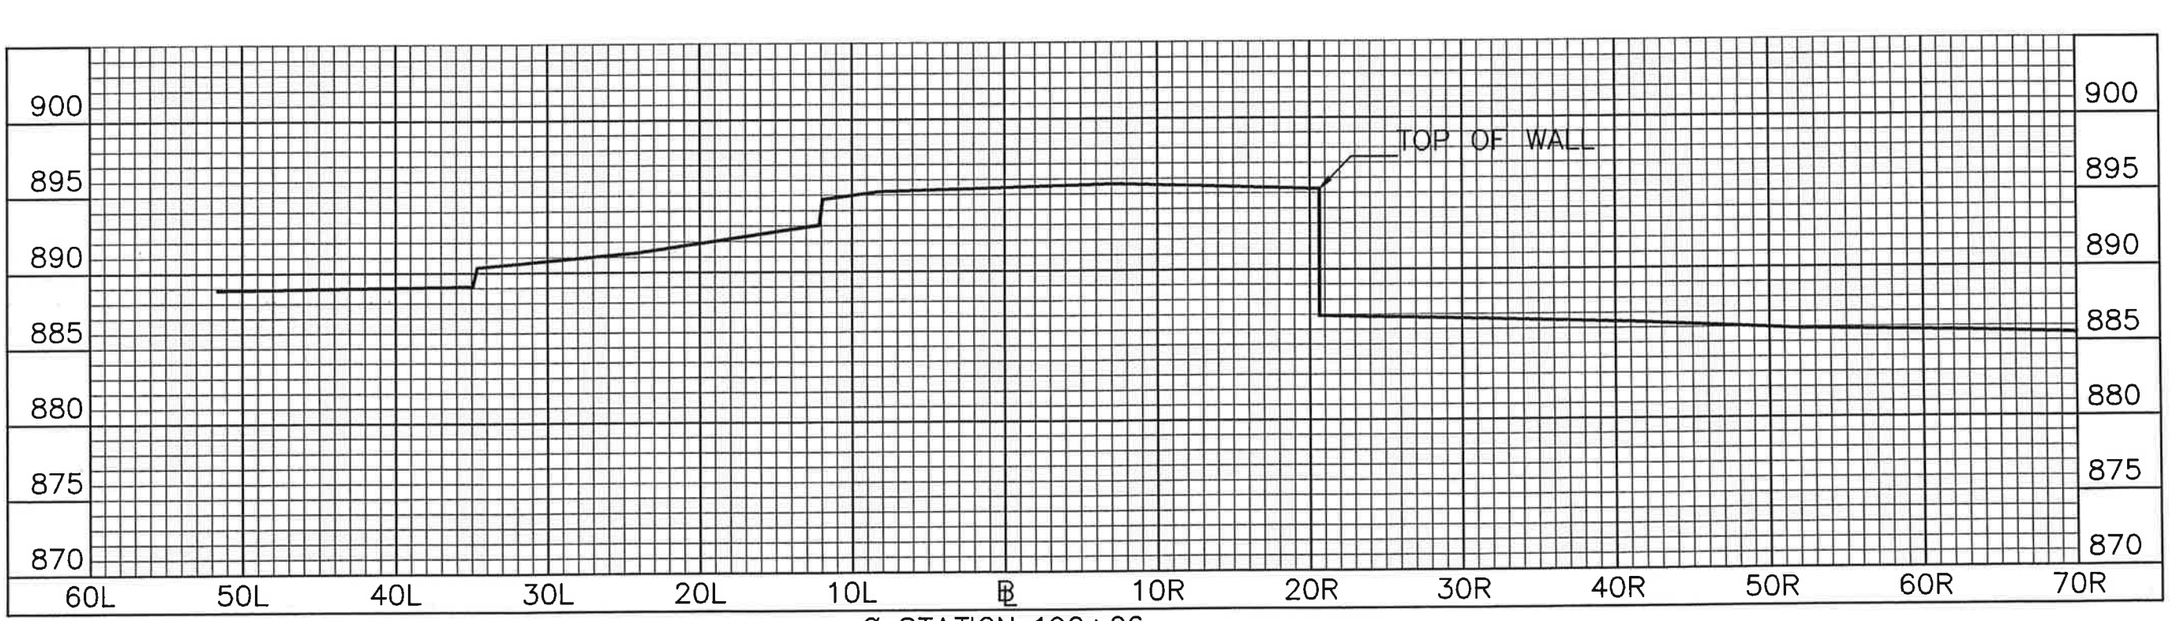

Ø STATION 190+06

DLZ
Engineers • Architects • Scientists
Planners • Surveyors

DLZ Ohio, Inc.
6121 Huntley Road • Columbus, Ohio 43229-1003
Phone (614)888-0040 • Fax (614)848-6712
www.dlzcorp.com

ENGINEERING
Ohio Department of Natural Resources

BUCKEYE LAKE STATE PARK
DAM EVALUATION
FAIRFIELD & LICKING COUNTIES, OHIO

DESIGNED BY:	JOB NUMBER: DNR 730-730-93-008
DRAWN BY:	SCALE:
CHECKED BY:	DATE: MARCH 29, 2002
APPROVED BY:	REVISED:

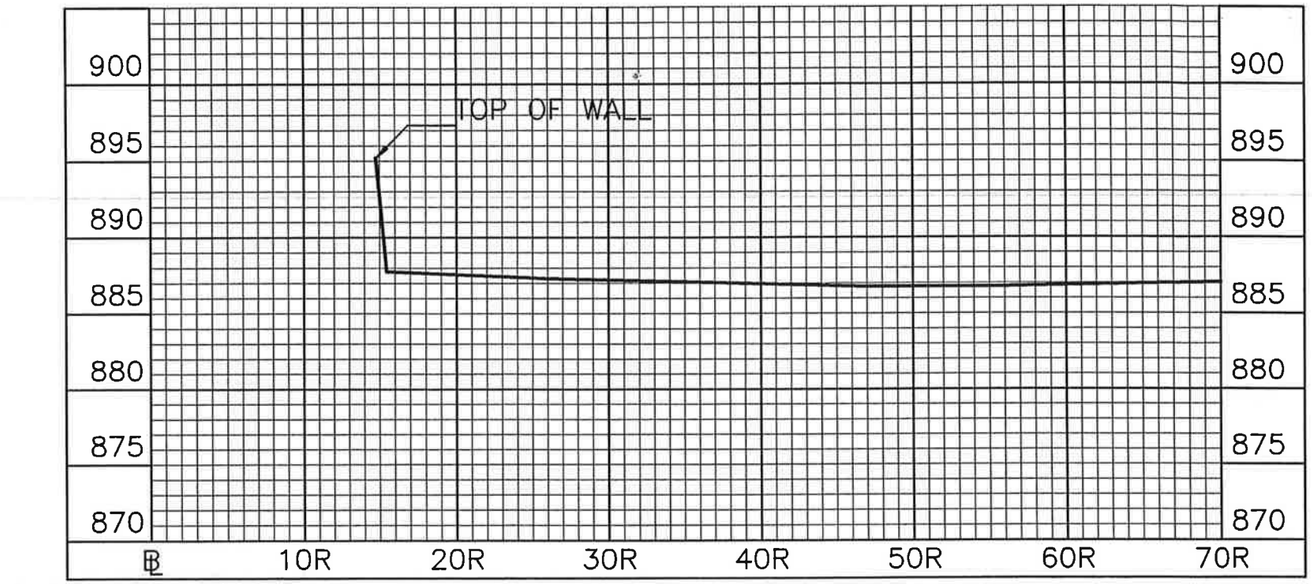

Ø STATION 196+00

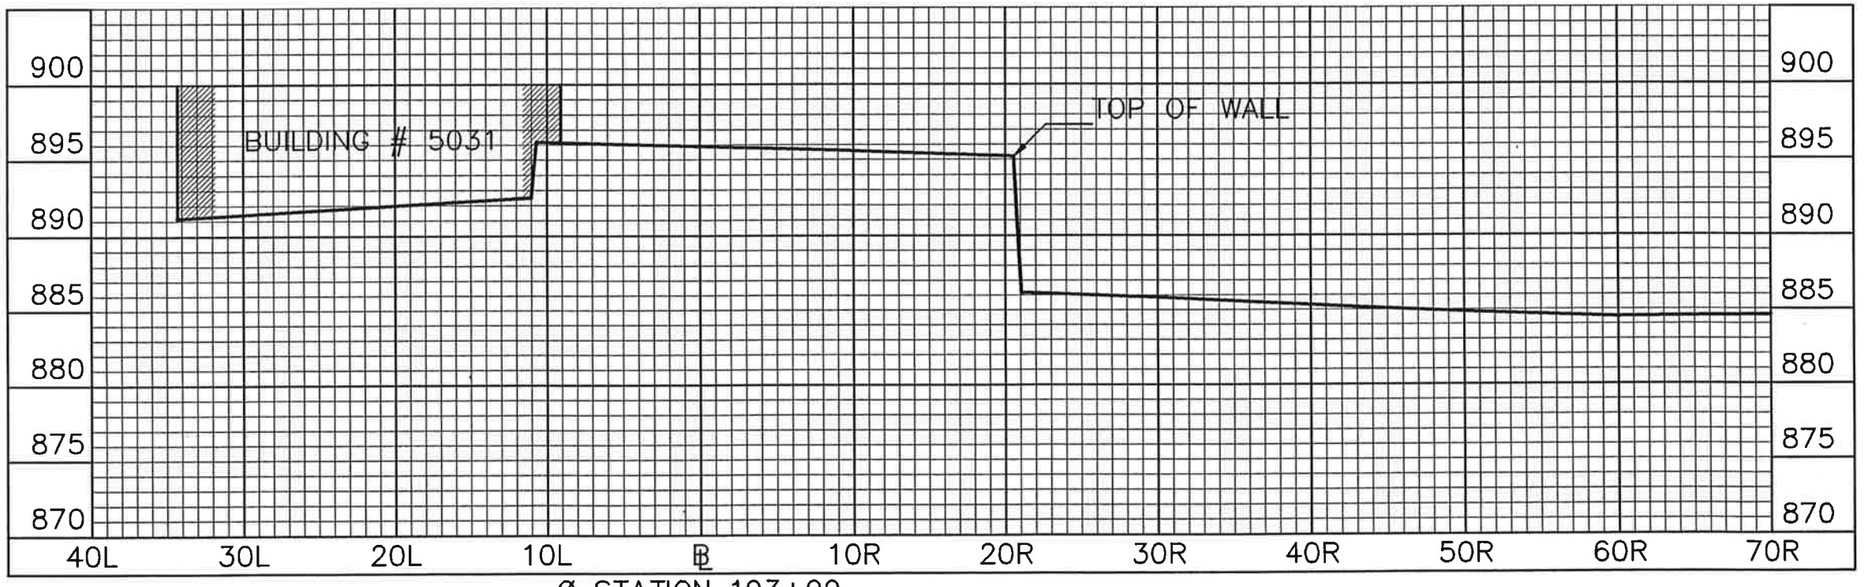

Ø STATION 193+99

DLZ
Engineers • Architects • Scientists
Planners • Surveyors

DLZ Ohio, Inc.
6121 Huntley Road • Columbus, Ohio 43229-1003
Phone (614)888-0040 • Fax (614)848-6712
www.dlzcorp.com

ENGINEERING
Ohio Department of Natural Resources

BUCKEYE LAKE STATE PARK
DAM EVALUATION
FAIRFIELD & LICKING COUNTIES, OHIO

DESIGNED BY:	JOB NUMBER: DNR 736-730-93-006
DRAWN BY:	SCALE:
CHECKED BY:	DATE: MARCH 29, 2002
APPROVED BY:	REVISED:

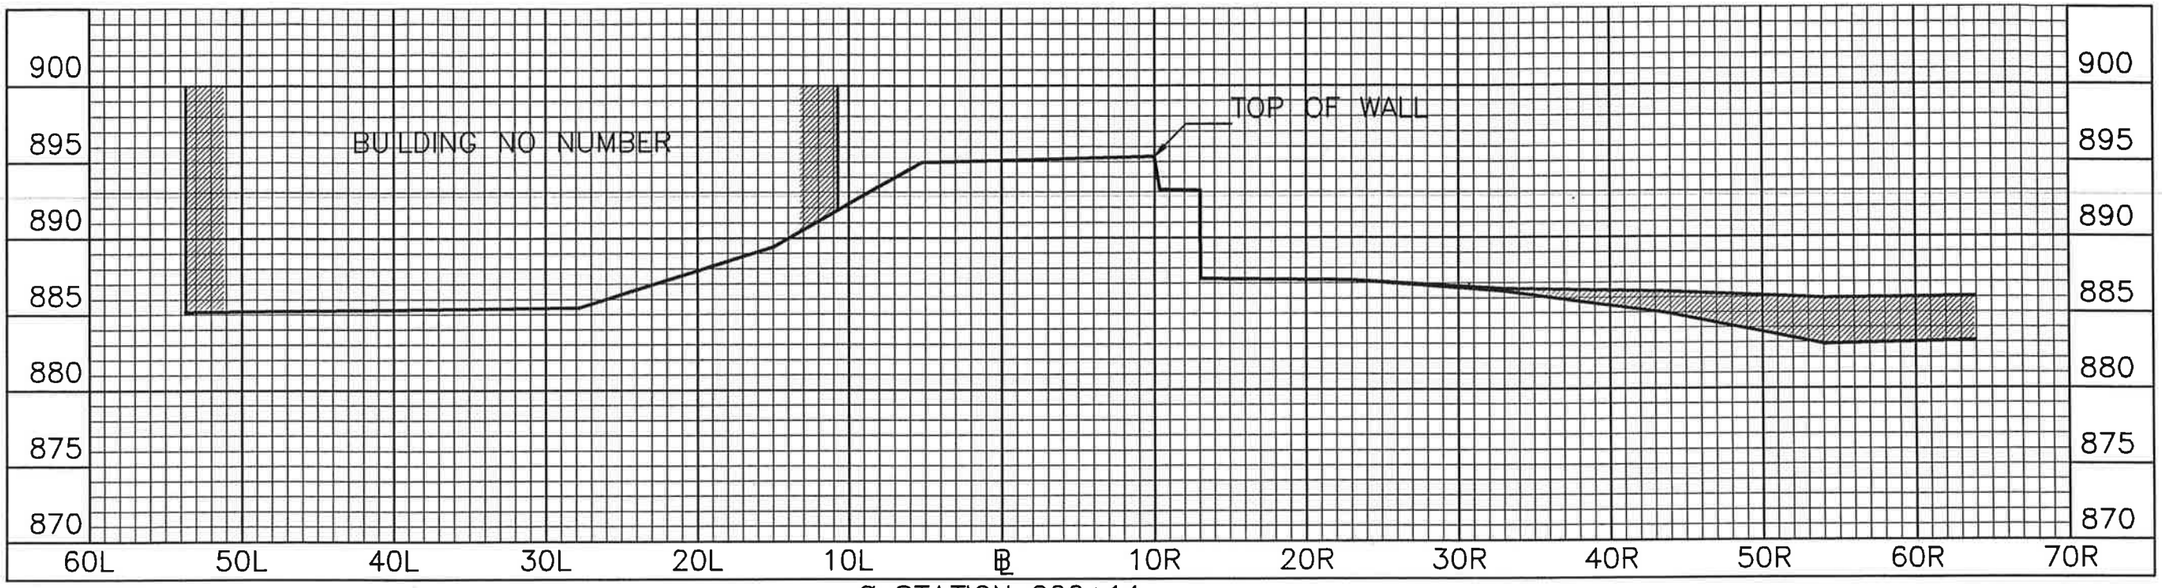

Ø STATION 200+14

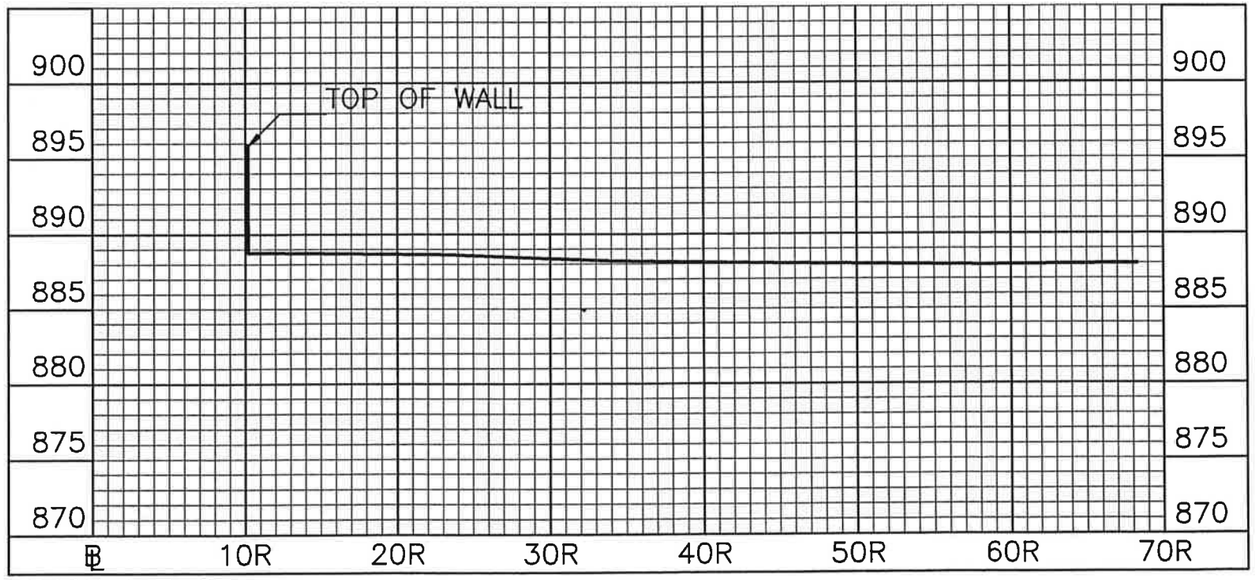

Ø STATION 197+87

DLZ
Engineers • Architects • Scientists
Planners • Surveyors
DLZ Ohio, Inc.
6121 Huntley Road • Columbus, Ohio 43229-1003
Phone (614)888-0040 • Fax (614)848-6712
www.dlzcorp.com

ENGINEERING
Ohio Department of Natural Resources

BUCKEYE LAKE STATE PARK
DAM EVALUATION
FAIRFIELD & LICKING COUNTIES, OHIO

DESIGNED BY:	JOB NUMBER: DNR 736-730-93-006
DRAWN BY:	SCALE:
CHECKED BY:	DATE: MARCH 29, 2002
APPROVED BY:	REVISED:

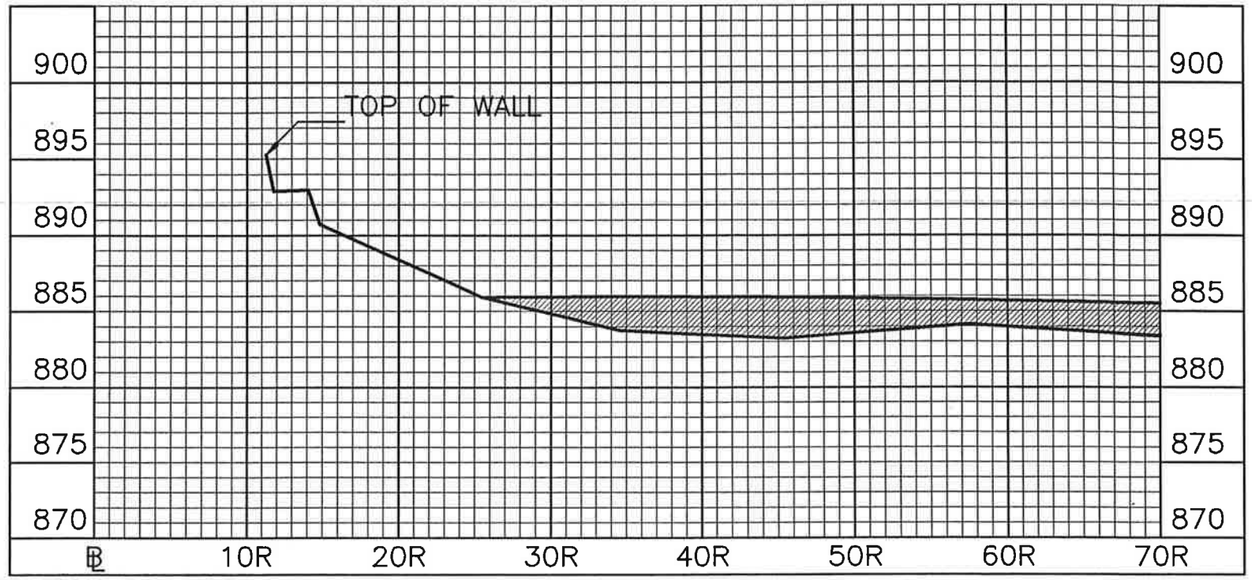

Ø STATION 204+00

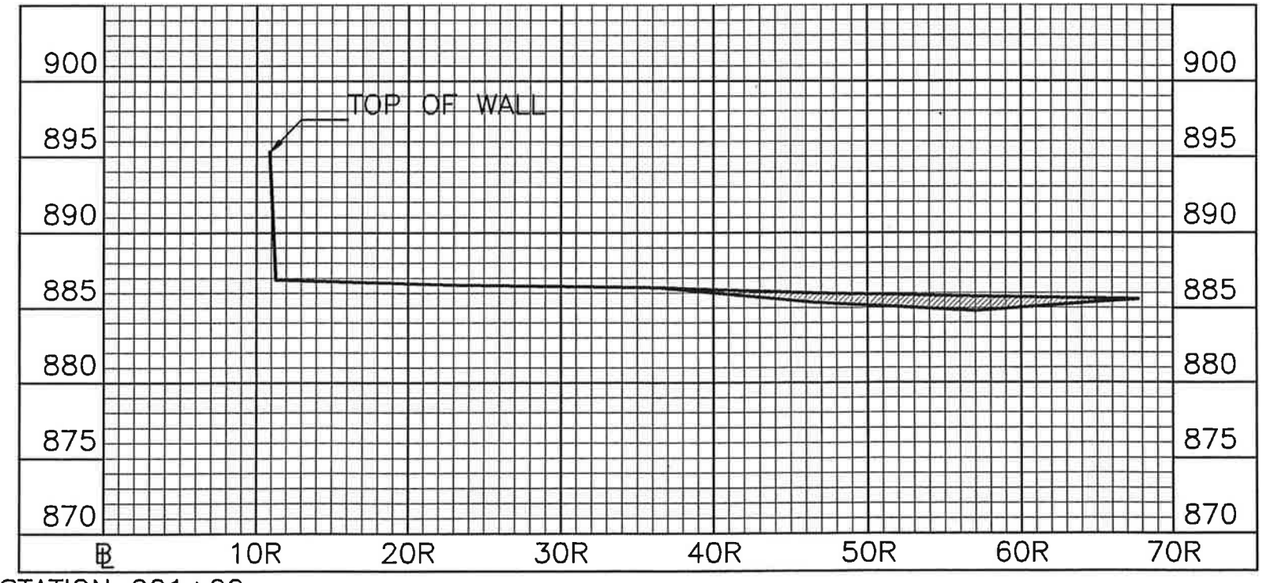

℄ STATION 201+99

DLZ
Engineers • Architects • Scientists
Planners • Surveyors
DLZ Ohio, Inc.
6121 Huntley Road • Columbus, Ohio 43229-1003
Phone (614)888-0040 • Fax (614)848-6712
www.dlzcorp.com

ENGINEERING
Ohio Department of Natural Resources

BUCKEYE LAKE STATE PARK
DAM EVALUATION
FAIRFIELD & LICKING COUNTIES, OHIO

DESIGNED BY:	JOB NUMBER: DNR 736-730-93-008
DRAWN BY:	SCALE:
CHECKED BY:	DATE: MARCH 29, 2002
APPROVED BY:	REVISED:

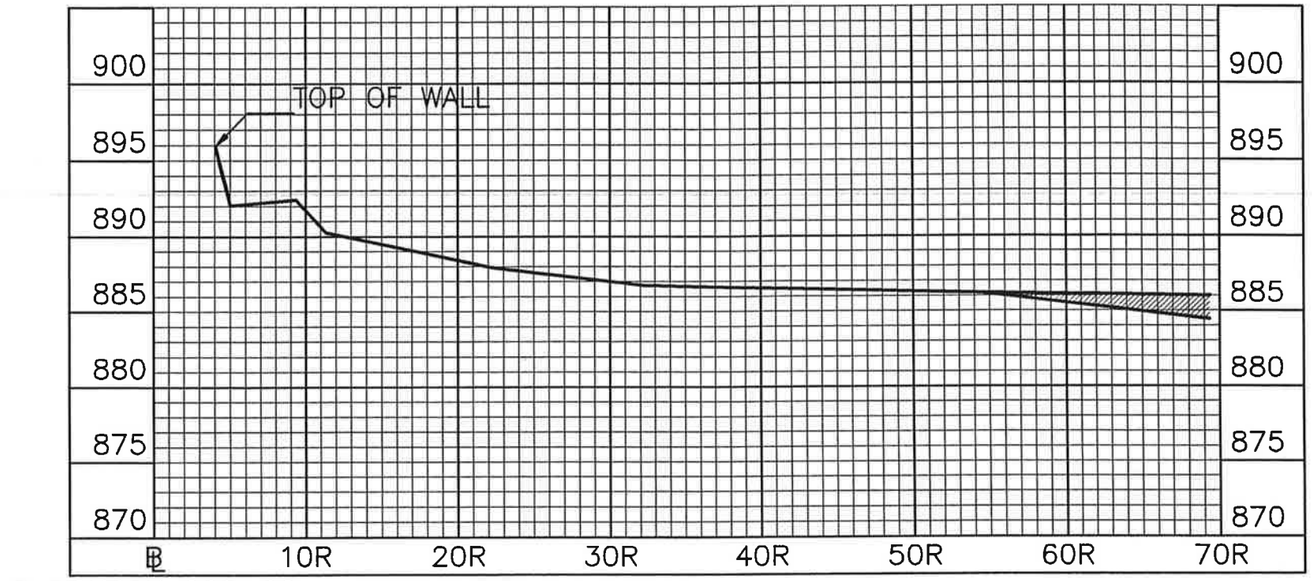

Ø STATION 208+00

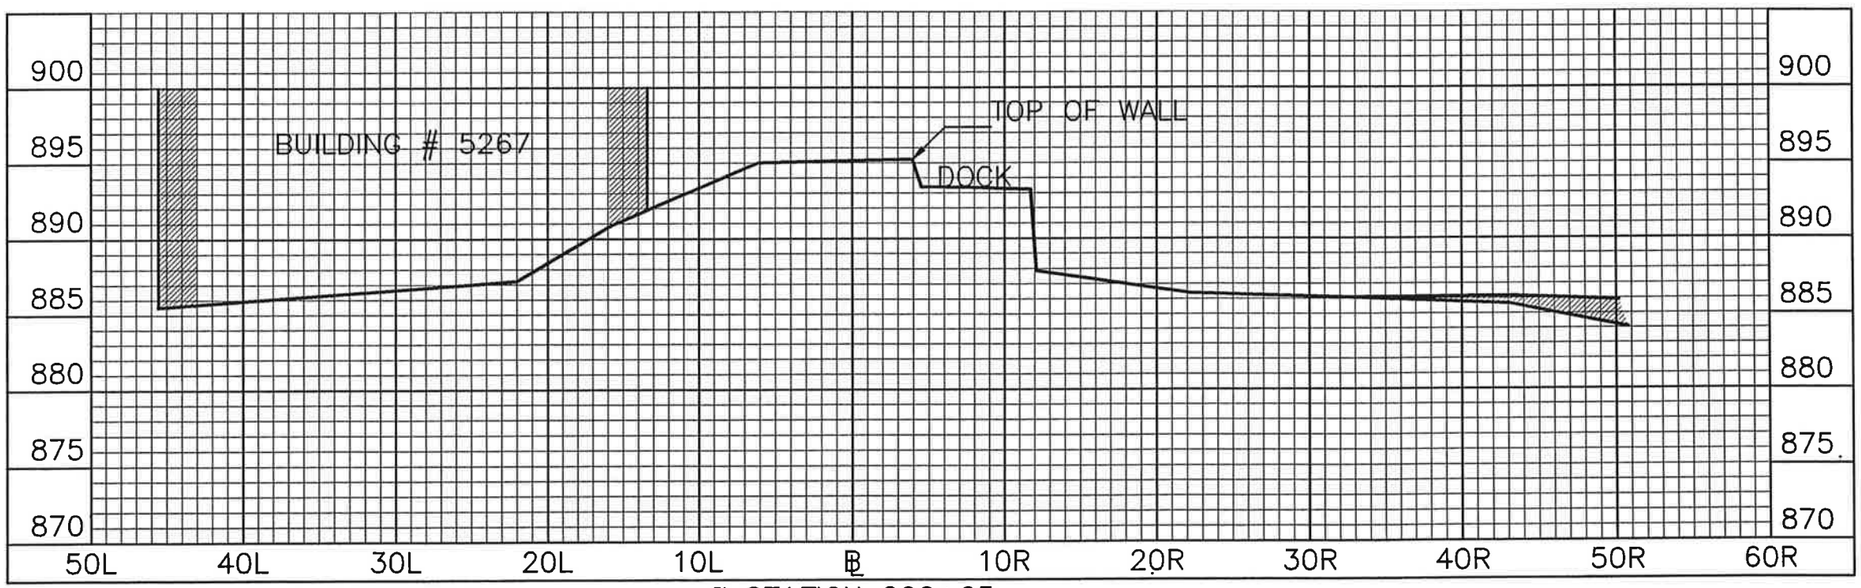

Ø STATION 206+05

DLZ
Engineers • Architects • Scientists
Planners • Surveyors
DLZ Ohio, Inc.
6121 Huntley Road • Columbus, Ohio 43229-1003
Phone (614)888-0040 • Fax (614)848-6712
www.dlzcorp.com

ENGINEERING
Ohio Department of Natural Resources

BUCKEYE LAKE STATE PARK
DAM EVALUATION
FAIRFIELD & LICKING COUNTIES, OHIO

DESIGNED BY:		JOB NUMBER:	DNR 736-730-93-006
DRAWN BY:		SCALE:	
CHECKED BY:		DATE:	MARCH 29, 2002
APPROVED BY:		REVISED:	

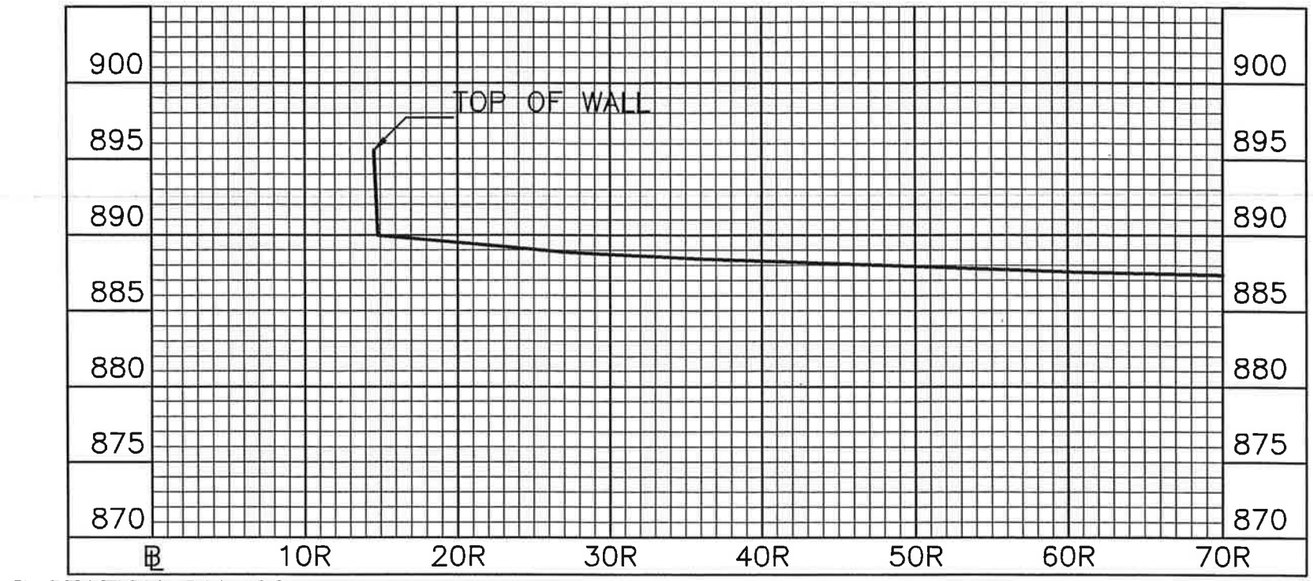

Ø STATION 211+99

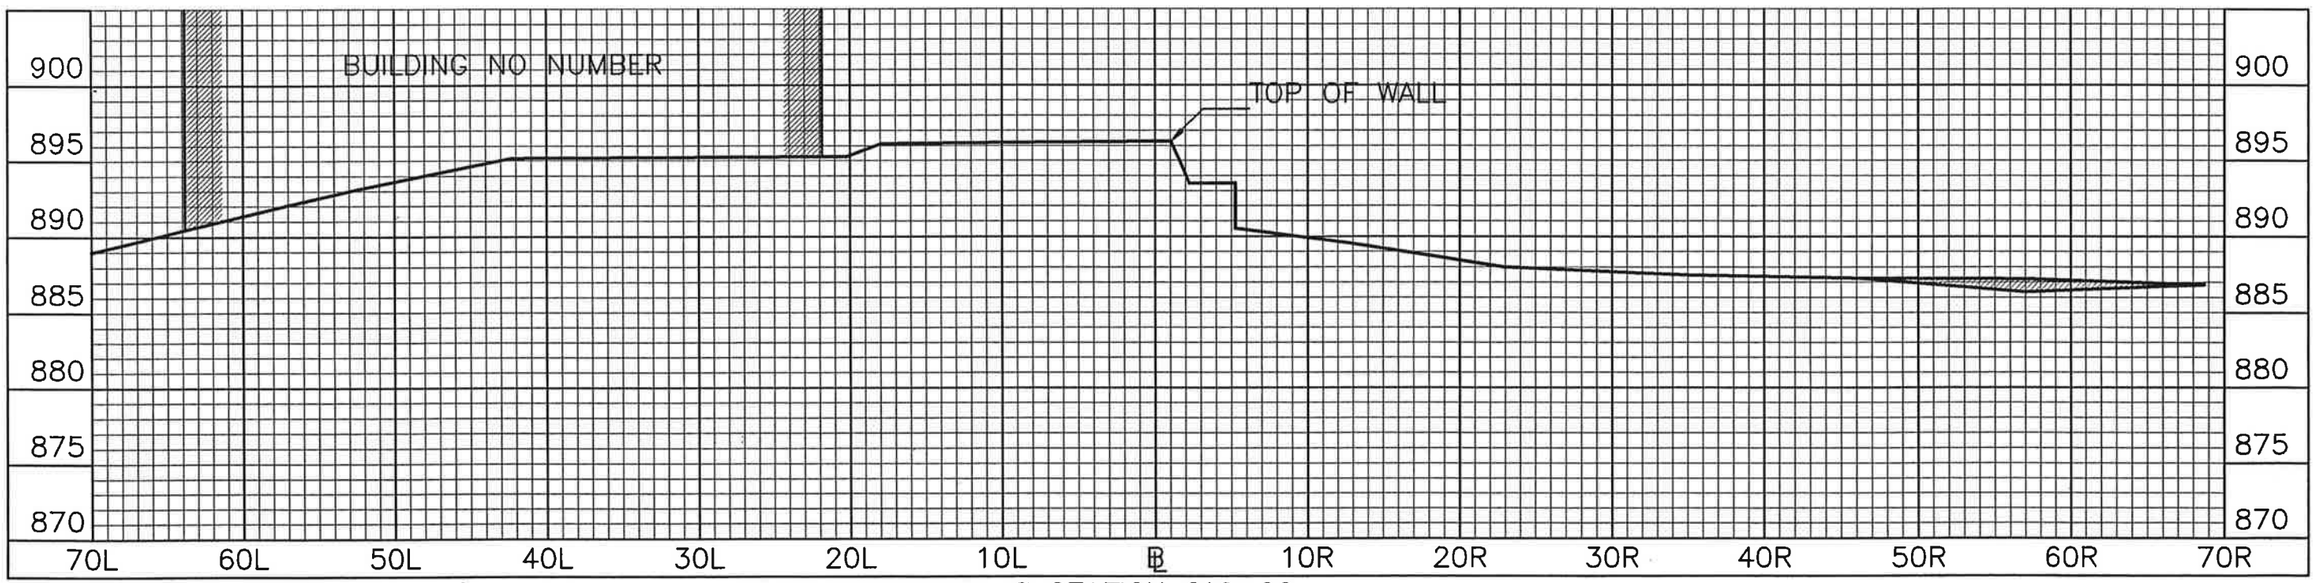

Ø STATION 210+00

DLZ
Engineers • Architects • Scientists
Planners • Surveyors
DLZ Ohio, Inc.
6121 Huntley Road • Columbus, Ohio 43229-1003
Phone (614)888-0040 • Fax (614)848-6712
www.dlzcorp.com

ENGINEERING
Ohio Department of Natural Resources

BUCKEYE LAKE STATE PARK
DAM EVALUATION
FAIRFIELD & LICKING COUNTIES, OHIO

DESIGNED BY:	JOB NUMBER: DNR 736-730-93-008
DRAWN BY:	SCALE:
CHECKED BY:	DATE: MARCH 29, 2002
APPROVED BY:	REVISED:

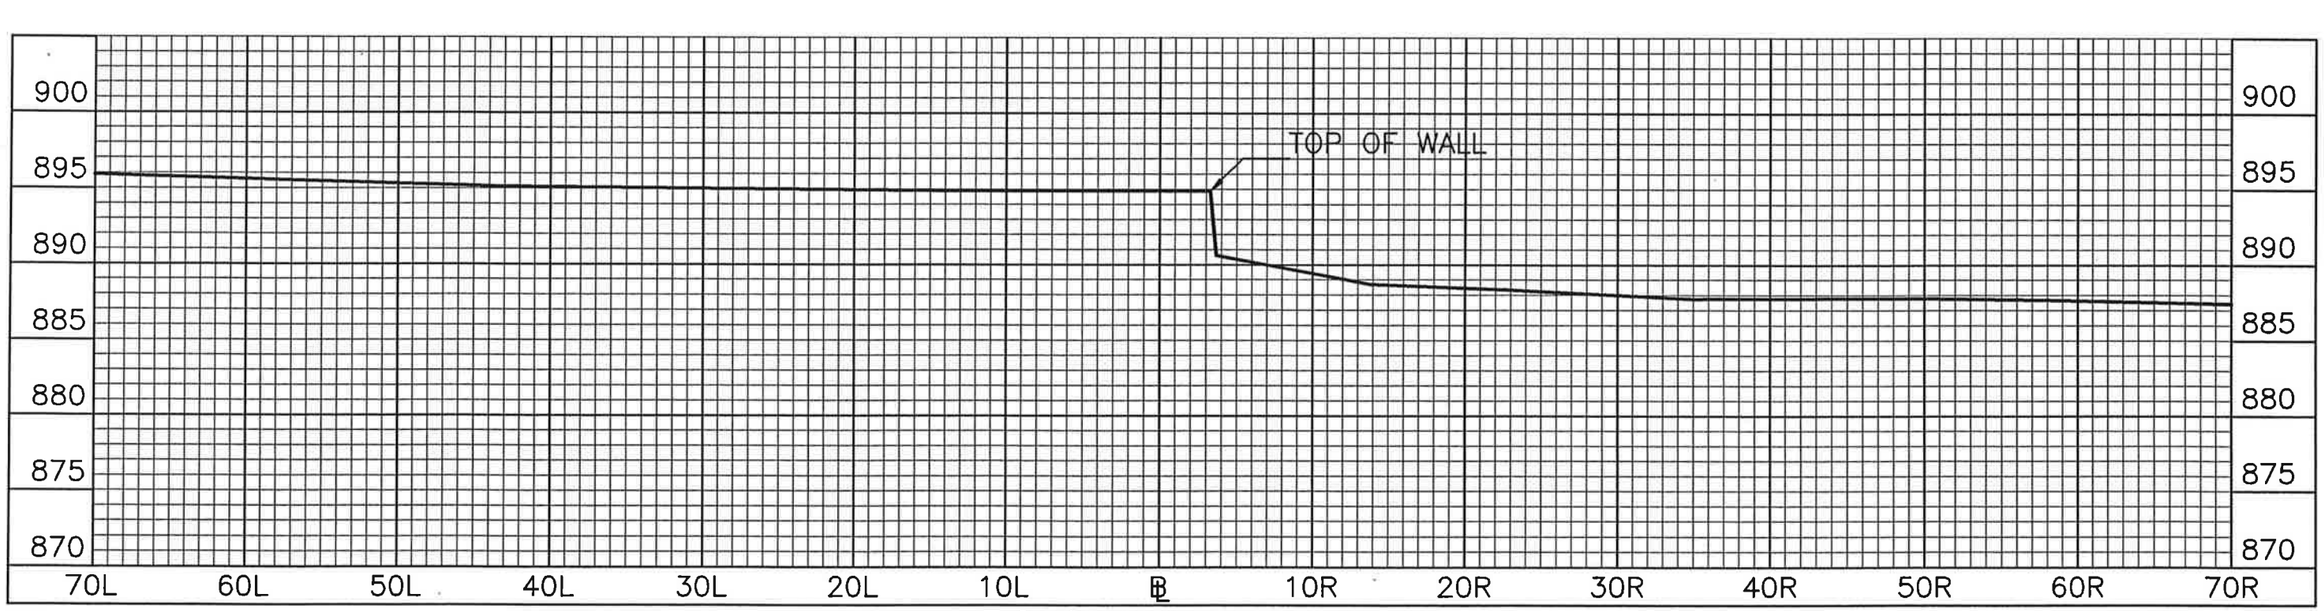

Ø STATION 213+42

DLZ
Engineers • Architects • Scientists
Planners • Surveyors

DLZ Ohio, Inc.
6121 Huntley Road • Columbus, Ohio 43229-1003
Phone (614)888-0040 • Fax (614)848-6712
www.dlzcorp.com

ENGINEERING
Ohio Department of Natural Resources

BUCKEYE LAKE STATE PARK
DAM EVALUATION
FAIRFIELD & LICKING COUNTIES, OHIO

DESIGNED BY:	JOB NUMBER: DNR 736-730-93-006
DRAWN BY:	SCALE:
CHECKED BY:	DATE: MARCH 29, 2002
APPROVED BY:	REVISED: